

PROJECT	DESIGNATION
1702957	1702957
CONTRACT	BRIDGE FILE
R-40890	----

MONROE COUNTY
BOARD OF COMMISSIONERS

JULIE THOMAS, PRESIDENT _____ DATE


LEE JONES, VICE PRESIDENT _____ DATE

PENNY GITHENS, COMMISSIONER _____ DATE

CATHERINE SMITH, AUDITOR _____ DATE

LISA RIDGE, HIGHWAY DIRECTOR _____ DATE

INDIANA DEPARTMENT OF TRANSPORTATION

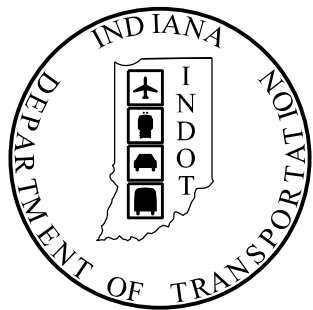

ROAD PLANS

STAGE 2 PLANS
APRIL 2020

ROUTE: SUNRISE GREETING COURT

PROJECT NO. 1702957

P.E.



PROJECT NO. 1702957

R/W

PROJECT NO. 1702957


CONST.

Extension of Sunrise Greeting Court from existing cul-de-sac to Profile Parkway
Approx. 0.5 miles west of I-69 in Section 36, T-9-N, R-2-W, Richland Township, Monroe County, Indiana

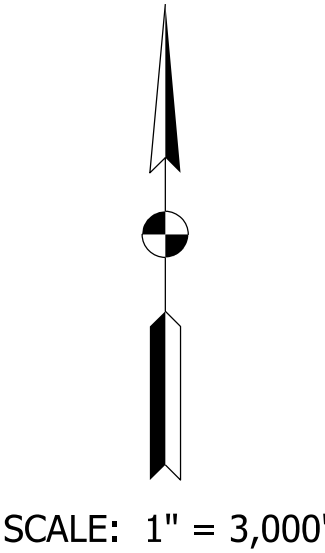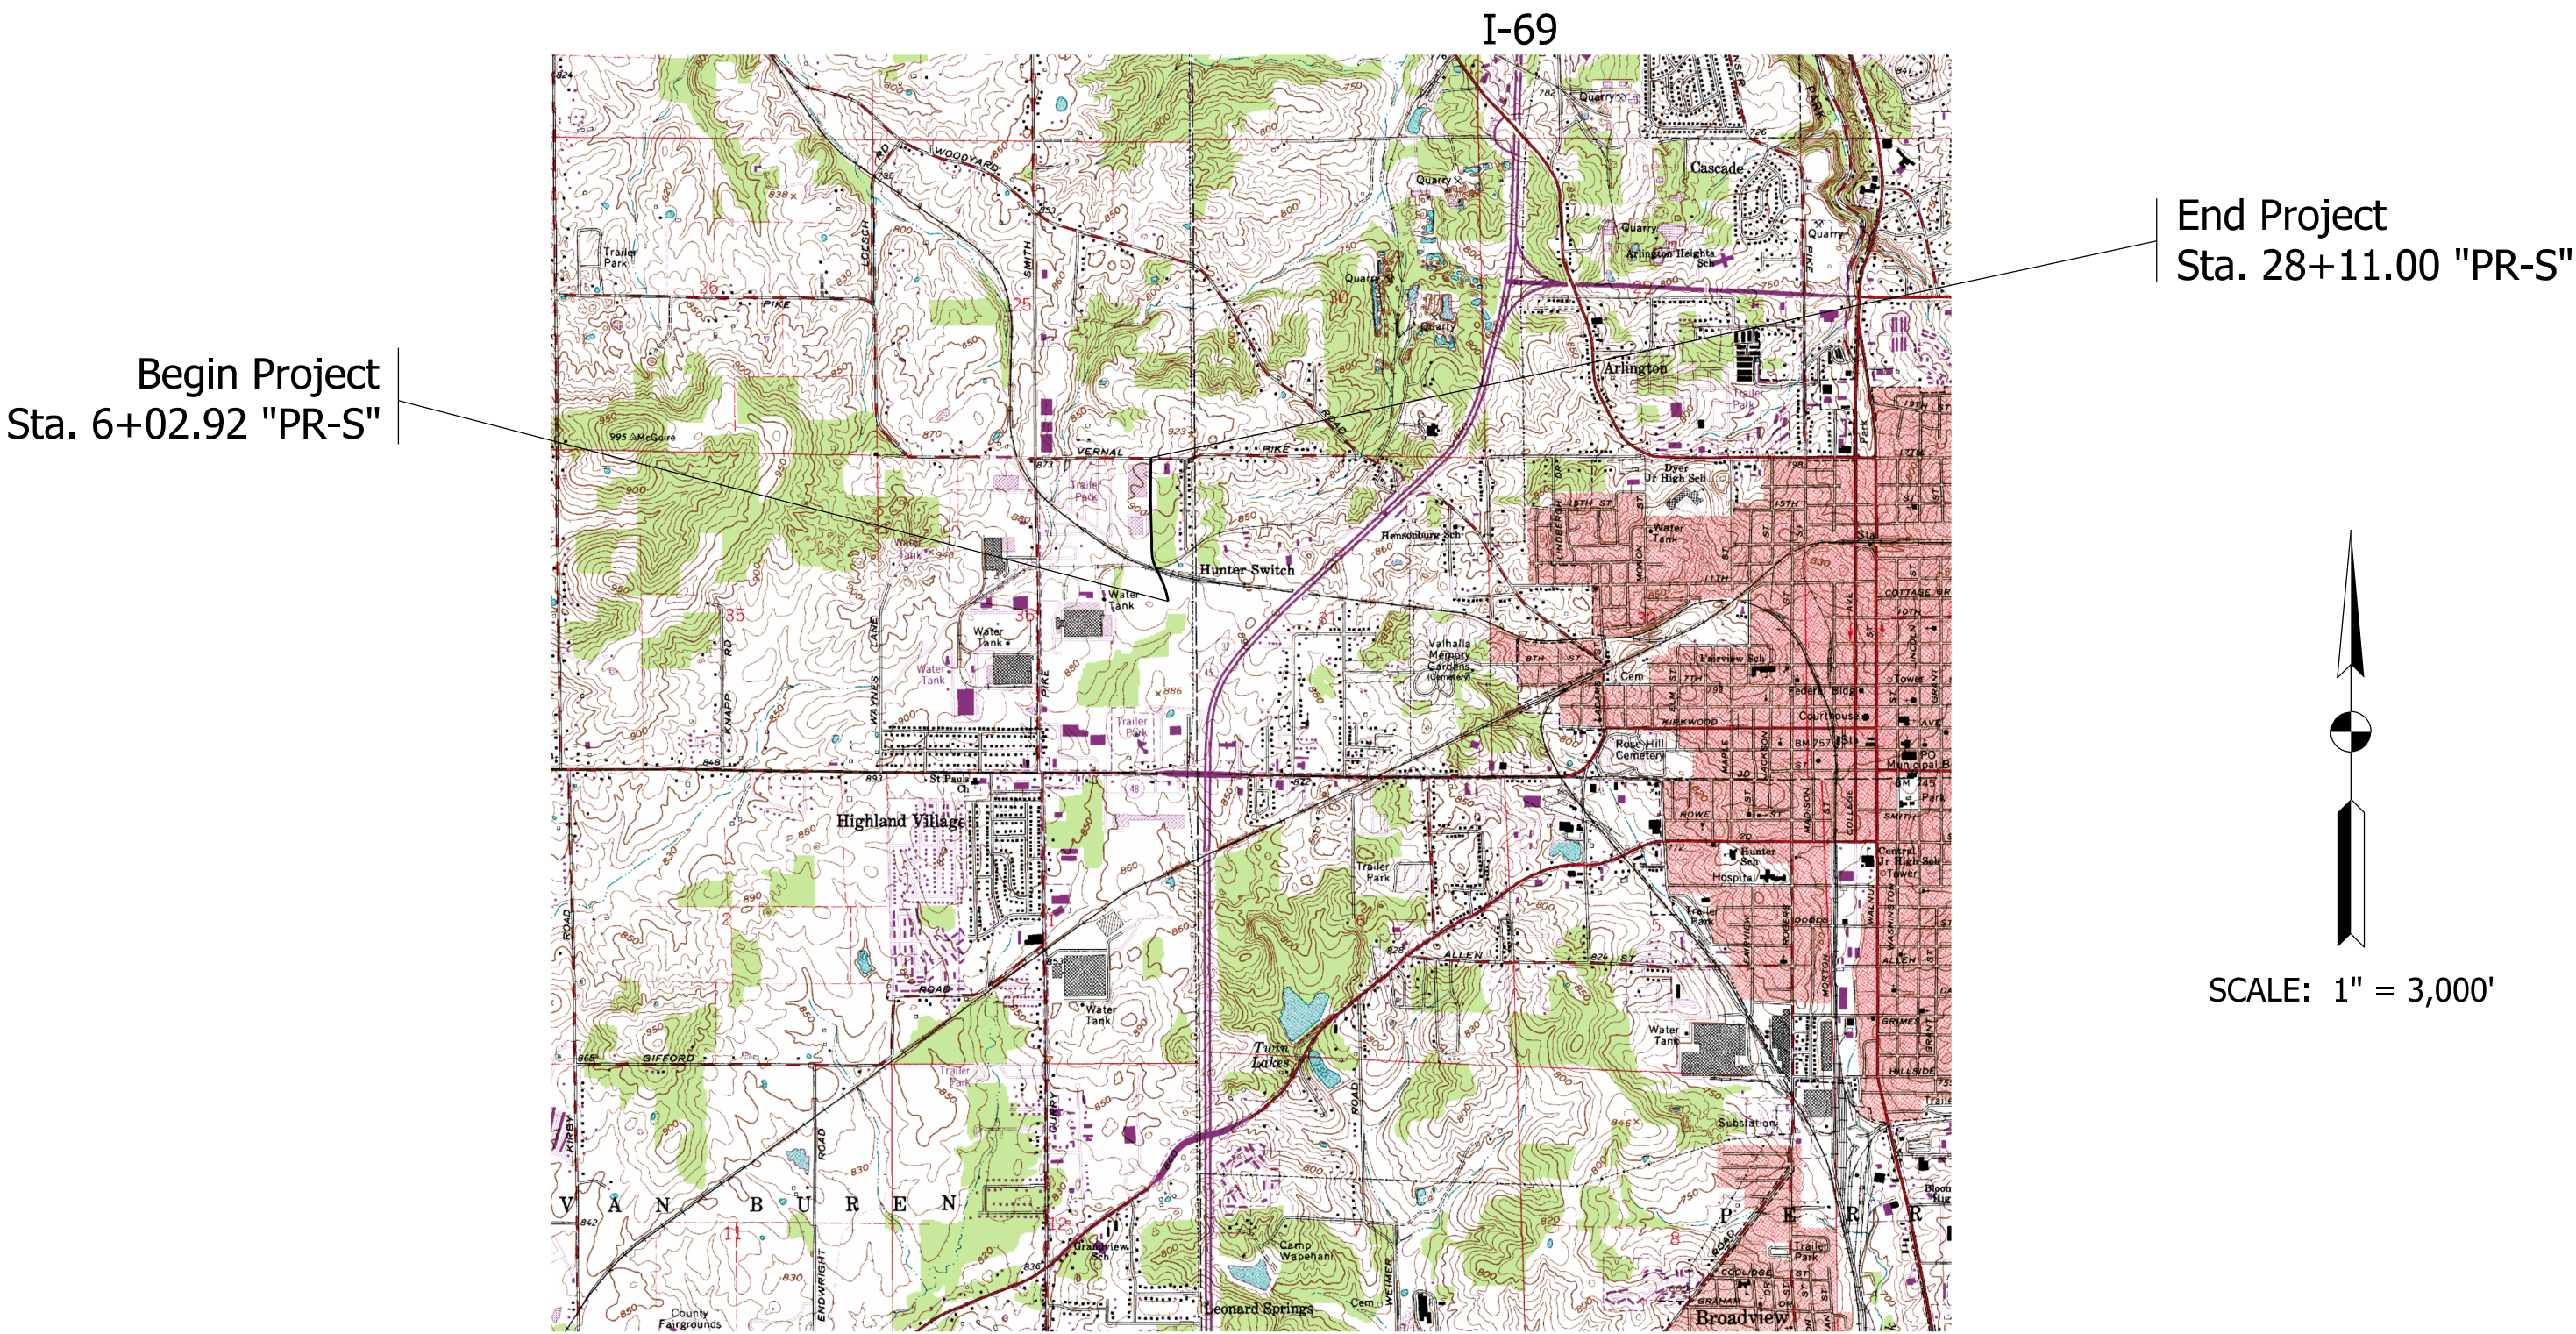

TRAFFIC DATA		
A.A.D.T.	(2041)	5,530 V.P.D.
D.H.V	(2041)	534 V.P.H.
DIRECTIONAL DISTRIBUTION		50%
TRUCKS		10% A.A.D.T.

DESIGN DATA		
DESIGN SPEED		35 M.P.H.
PROJECT DESIGN CRITERIA		NEW CONSTRUCTION (NON-FREEWAY)
FUNCTIONAL CLASSIFICATION		MAJOR COLLECTOR
RURAL/URBAN		URBAN
TERRAIN		LEVEL
ACCESS CONTROL		NONE

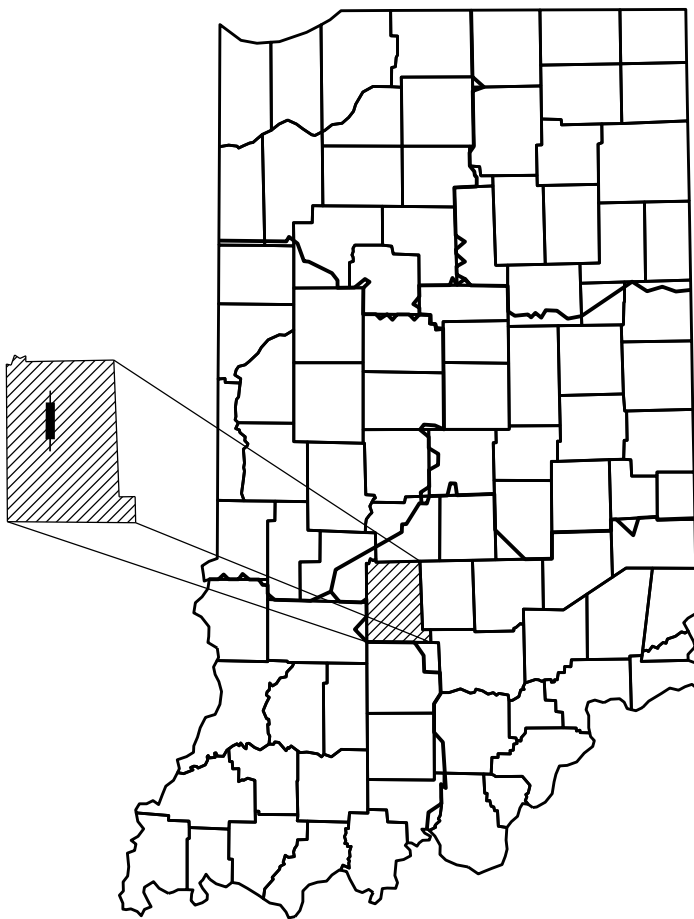

PROJECT LOCATION SHOWN BY
Monroe County

LATITUDE: 39°10'37"N LONGITUDE: 86°34'35"W

BRIDGE LENGTH: 0.040 MI.
ROADWAY LENGTH: 0.380 MI.
TOTAL LENGTH: 0.420 MI.
MAX. GRADE: 8.94 %

HUC: 05120208090020 & 05120202010080

INDIANA DEPARTMENT OF TRANSPORTATION
STANDARD SPECIFICATIONS DATED 2020
TO BE USED WITH THESE PLANS.

X:\Projects\GFL\2018\1863\201090\Civil\Full Civil\Civil\BGM\Misc\2010C01.dgn

CERTIFIED BY:	REGISTERED PROFESSIONAL ENGINEER STATE OF INDIANA NO. COVERING CIVIL DESIGN	DATE
CERTIFIED BY:	REGISTERED PROFESSIONAL ENGINEER STATE OF INDIANA NO. COVERING BRIDGE DESIGN	DATE

NOT FOR CONSTRUCTION	NOT FOR CONSTRUCTION
DLZ INDIANA, LLC	DLZ INDIANA, LLC





PLANS PREPARED BY:
DLZ INDIANA, LLC
157 E MARYLAND ST,
INDIANAPOLIS, IN 46204
(317)663-4120

APPROVED
FOR LETTING: _____ DATE
INDIANA DEPARTMENT OF TRANSPORTATION

BRIDGE FILE		

DESIGNATION		
1702957		
SHEETS		
SURVEY BOOK	1	of 56
ELECTRONIC		
CONTRACT		PROJECT
R-40890		1702957

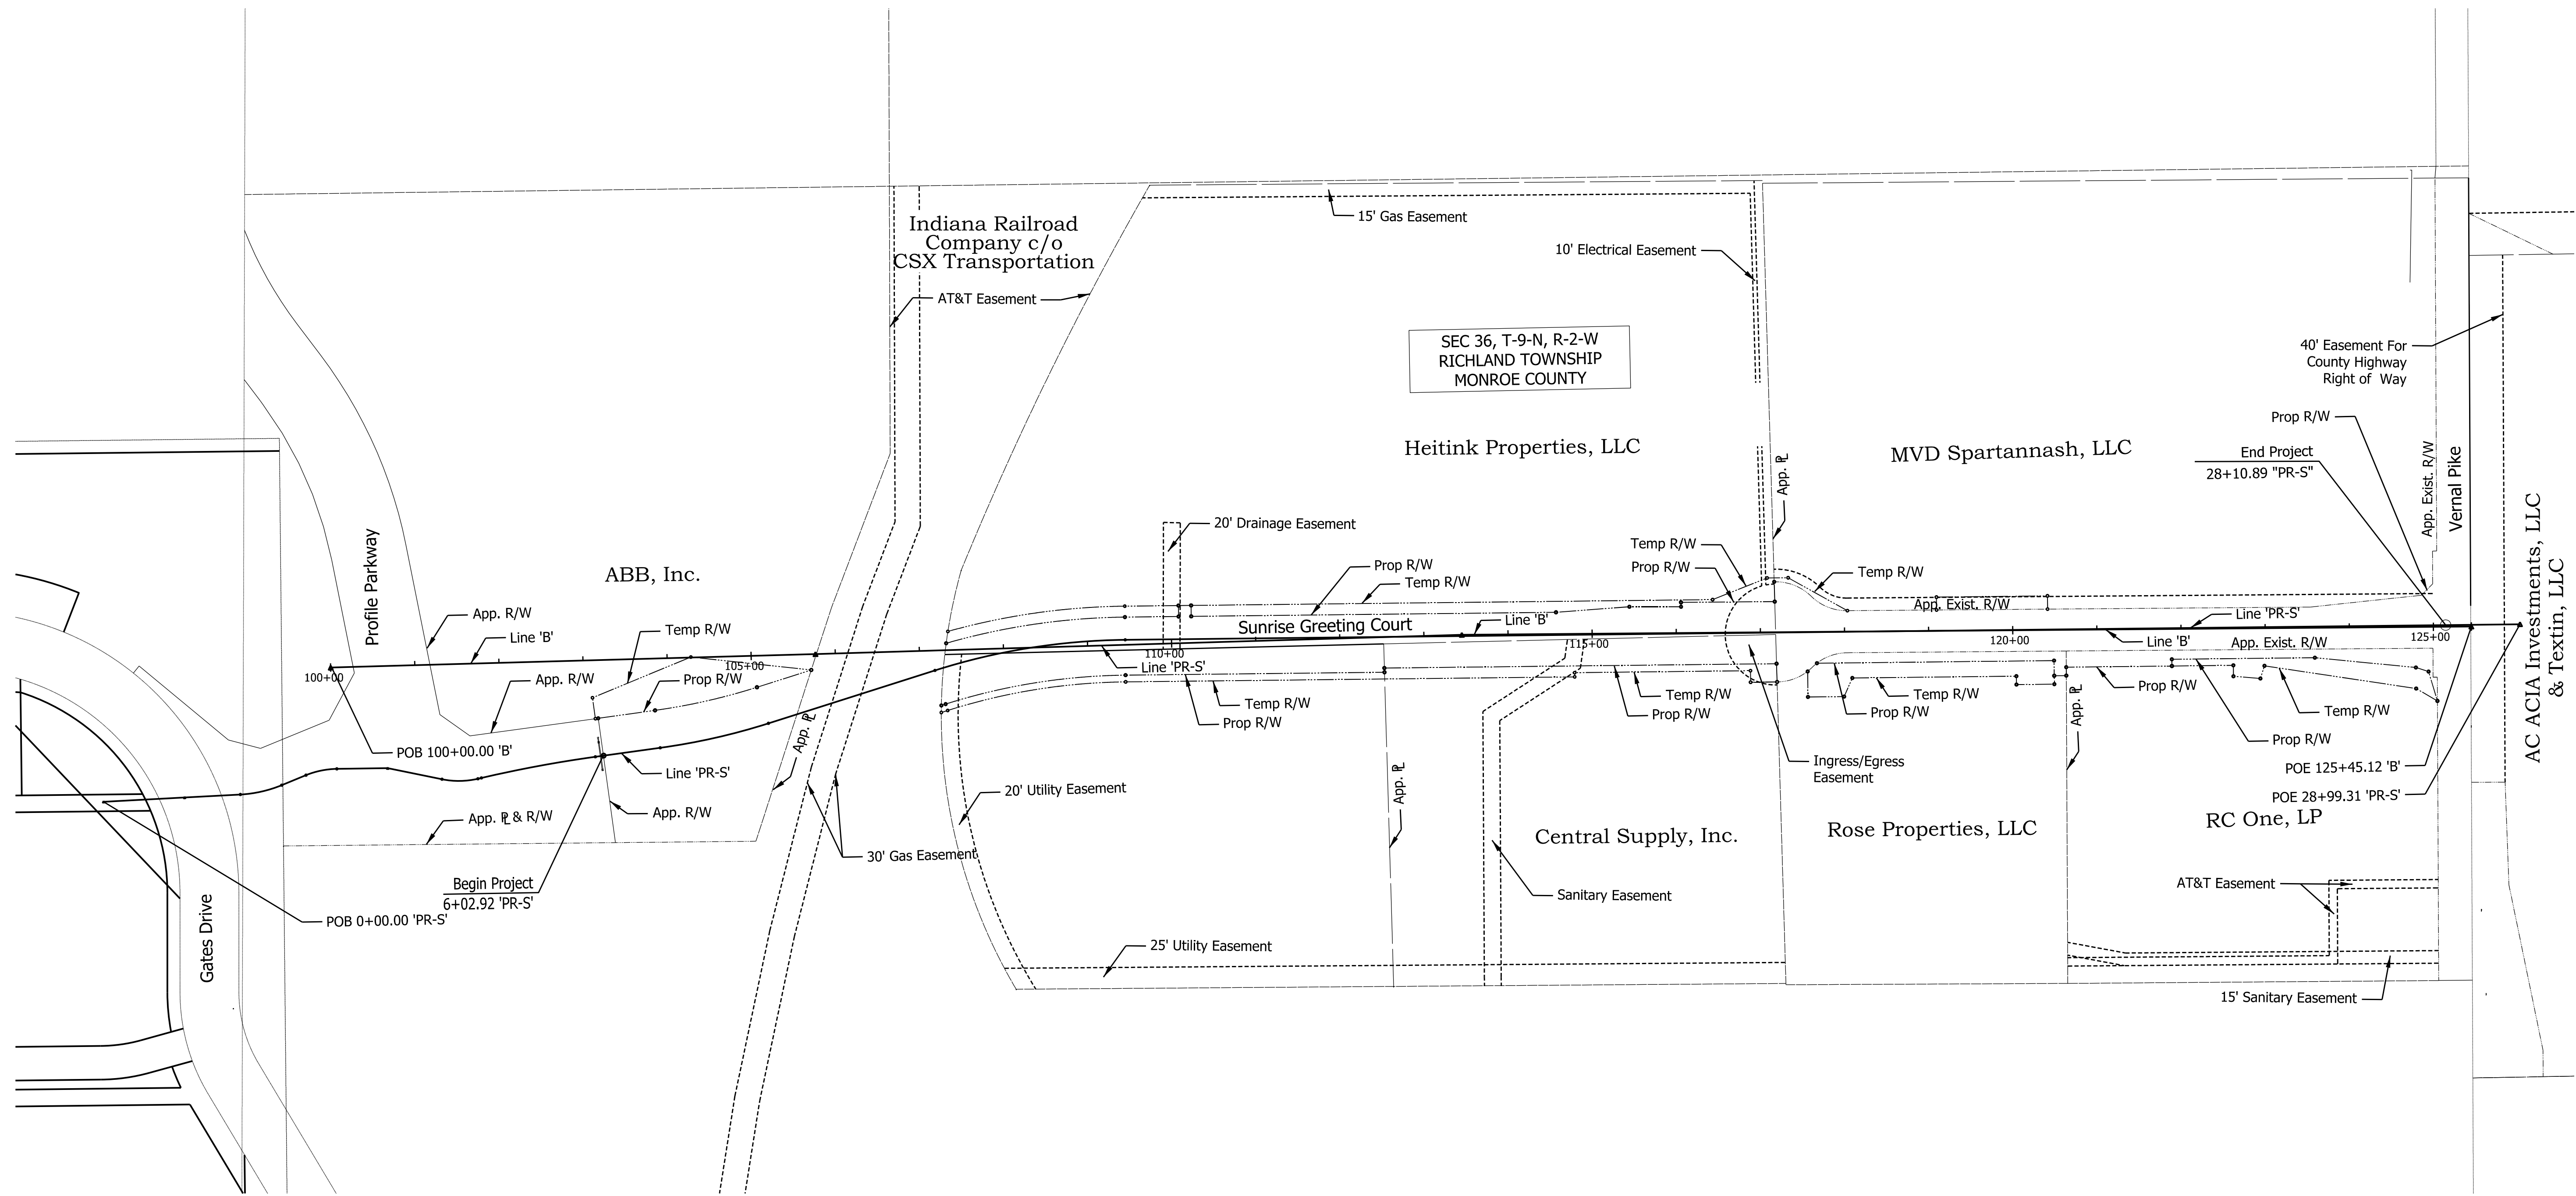 

3/31/2020
PW: 120181, 18631, 20101
X:\Projects\GFL\2018\18631\201090\Civil\Full Civil\DWG\Misc\201090_110.dgn




NOT FOR
CONSTRUCTION
DLZ INDIANA, LLC


RECOMMENDED FOR APPROVAL		DESIGN ENGINEER		DATE
DESIGNED:	AMH	11/2019	DRAWN:	DPH 11/2019
CHECKED:	DSB	11/2019	CHECKED:	AMH 11/2019

INDIANA DEPARTMENT OF TRANSPORTATION	
PLAT #1	



SCALE 1:100	BRIDGE FILE ----	
	DESIGNATION 1702957	
SURVEY BOOK ELECTRONIC	3	of 56
CONTRACT R-40890	PROJECT 1702957	

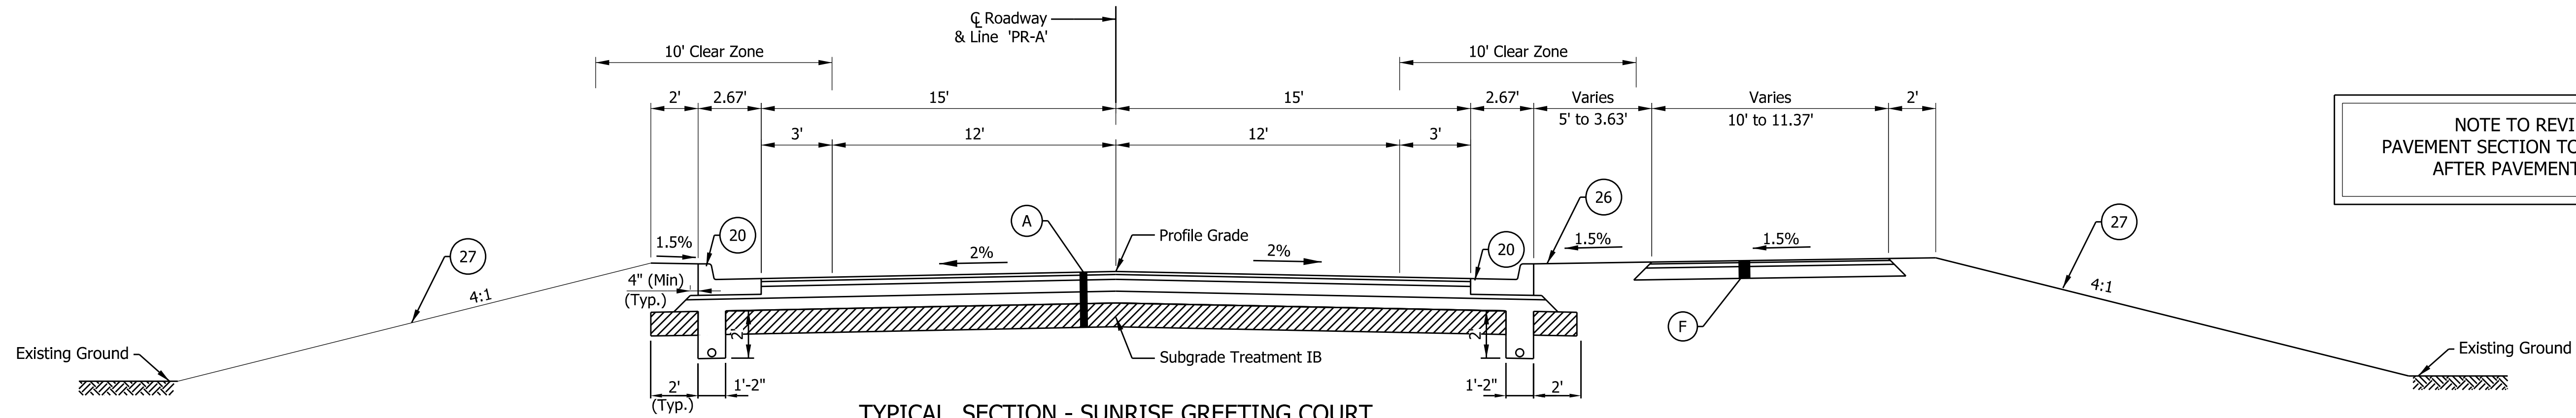

TYPICAL SECTION - SUNRISE GREETING COURT
Sta 6+02.92 Line "PR-S" To Sta. 7+17.83 Line "PR-S"

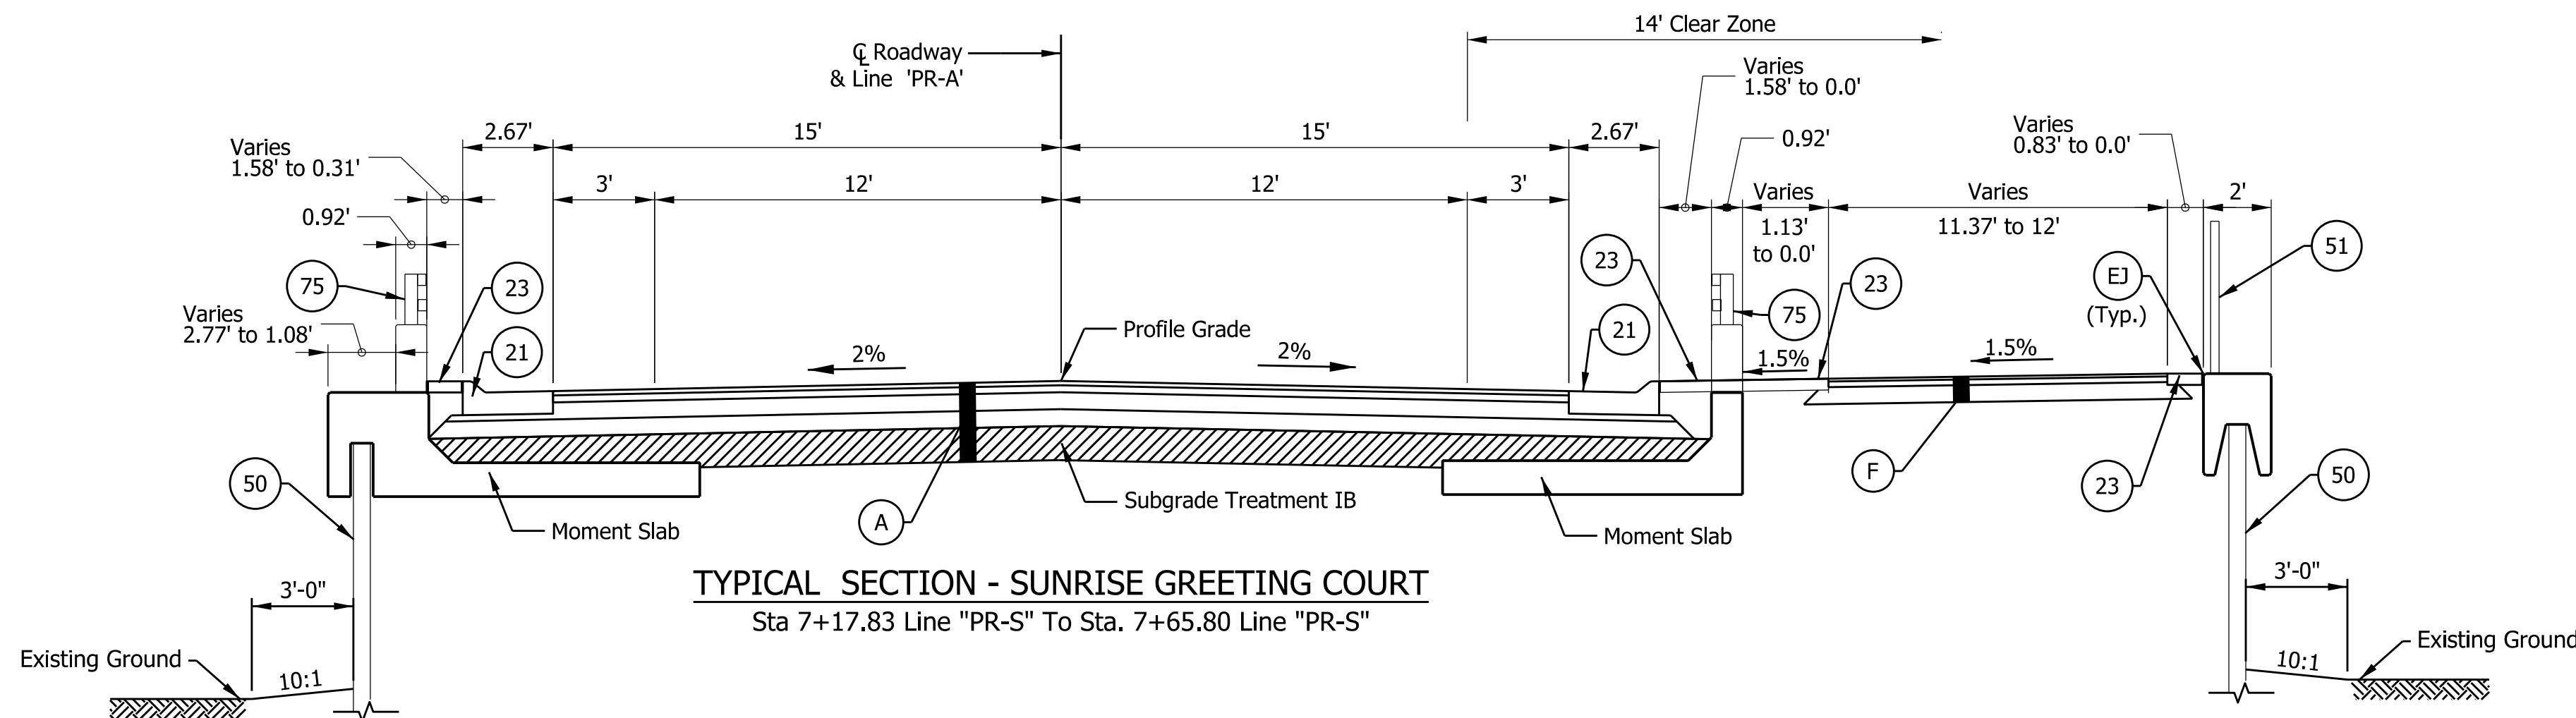

TYPICAL SECTION - SUNRISE GREETING COURT
Sta 7+17.83 Line "PR-S" To Sta. 7+65.80 Line "PR-S"

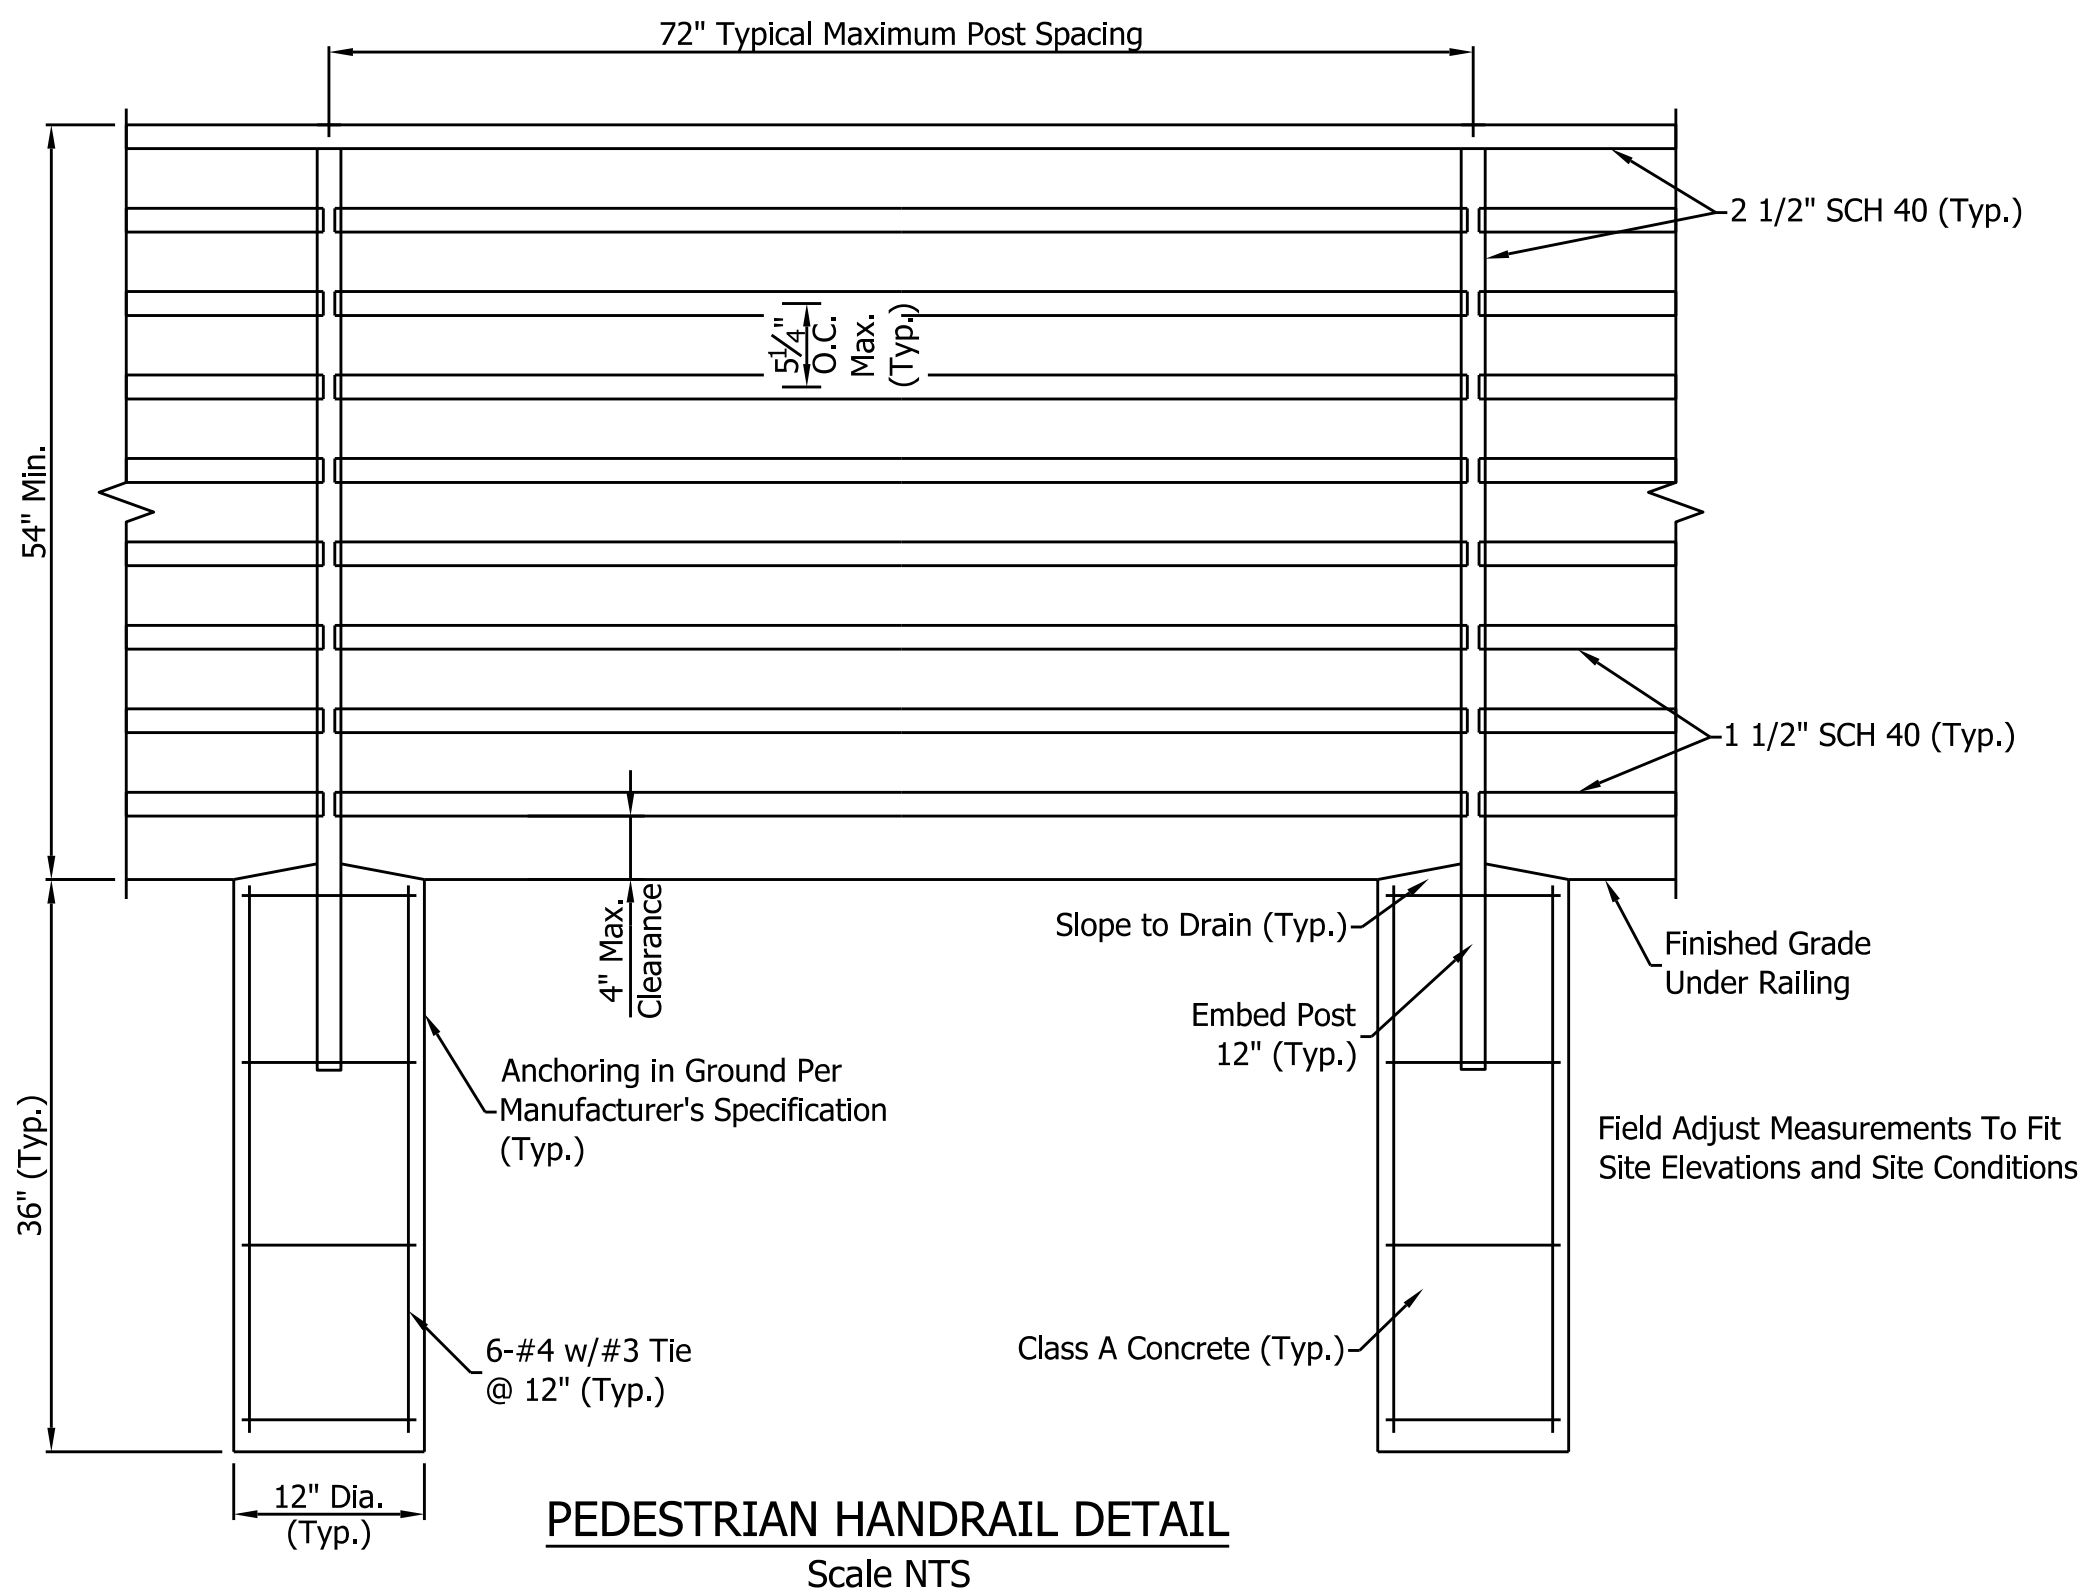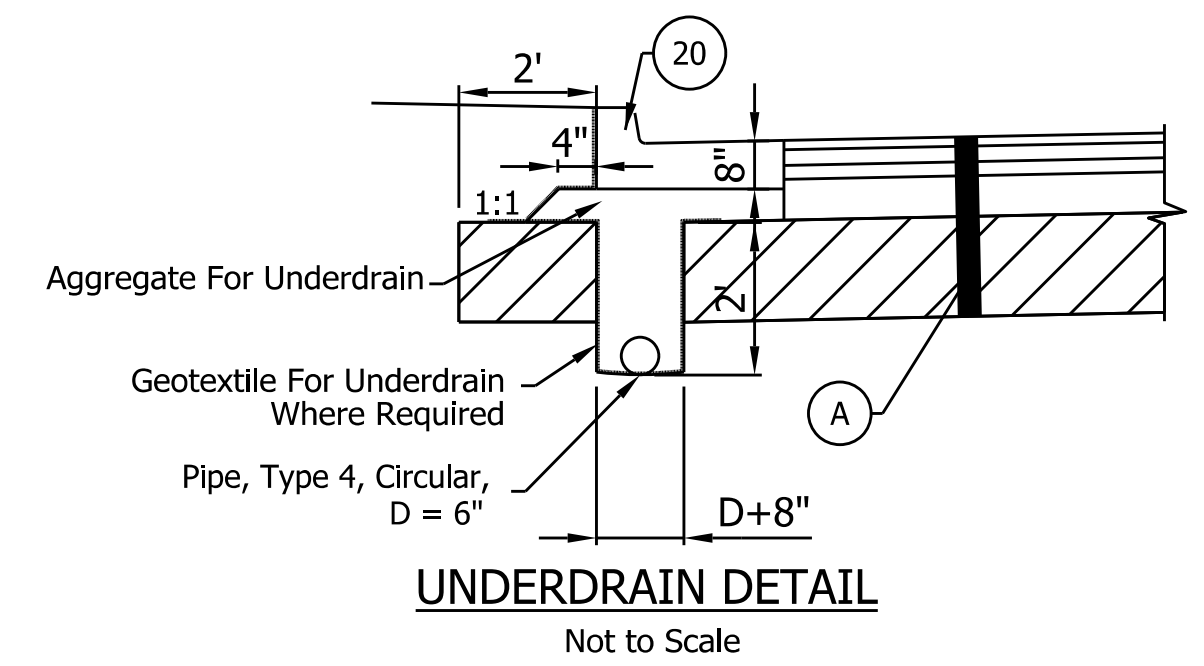

LEGEND:

- (21) Combined Concrete Curb and Gutter, Type B
- (20) Combined Concrete Curb and Gutter, Type C
- (23) 4" PCCP
- (26) Sodding, Nursery
- (27) Seed Mixture, U
- (50) MSE Wall
- (51) Handrail, Pedestrian
- (75) Modified Bridge Railing, Type PF-1
- (77) Impact Attenuator R1-W1, TL-2
- (A) HMA Pavement
165#/SYD QC/QA-HMA, 3,70, Surface, 9.5 mm, on
275#/SYD QC/QA-HMA, 3,70, Intermediate, 19.0 mm, on
770#/SYD QC/QA-HMA, 3,64, Base, 25.0 mm, on
6" Compacted Aggregate No. 53, on
Subgrade Treatment, Type IB
- (F) HMA for Sidewalk
140#/SYD HMA, Surface, Type B, On
220#/SYD HMA, Intermediate, Type B On
6" Compacted Aggregate No. 53, On
Subgrade Treatment Type III
- (E) Expansion Joint (1/2" Preformed Joint Filler)
See INDOT Standard Drawing E604-CCSJ-01.

3/31/2020
PW:\2018\1863\2010\X:\Projects\GFL\2018\1863\2010\90\Civil\Full Civil\BGM\Misc\2010T501.dgn



NOT FOR
CONSTRUCTION
DLZ INDIANA, LLC



RECOMMENDED FOR APPROVAL	DESIGN ENGINEER	DATE
DESIGNED: AMH 11/2019	DRAWN: DPH 11/2019	
CHECKED: DSB 11/2019	CHECKED: AMH 11/2019	

INDIANA
DEPARTMENT OF TRANSPORTATION

TYPICAL SECTIONS

SCALE 1/4" = 1'-0"	BRIDGE FILE ----
	DESIGNATION 1702957
SURVEY BOOK ELECTRONIC	SHEETS 4 of 56
CONTRACT R-40890	PROJECT 1702957

3/31/2020
PW:120181_18631_20101
X:\Projects\GFL\2018\18631\201090\Civil\Full Civil\DWG\Misc\2010TSD1.dgn

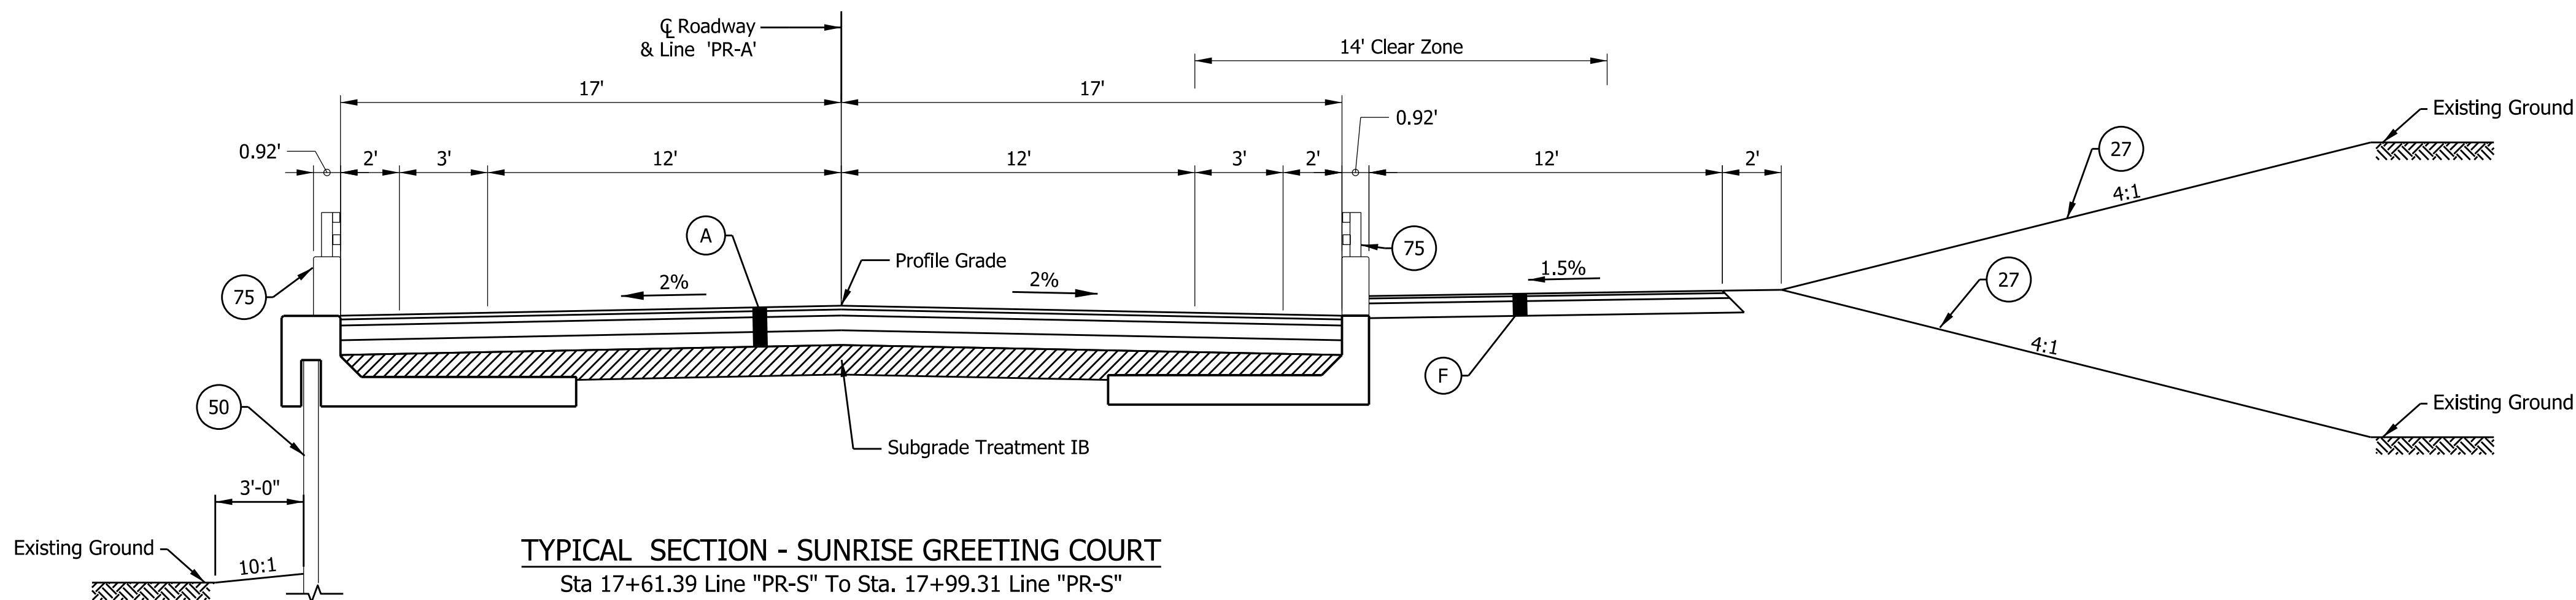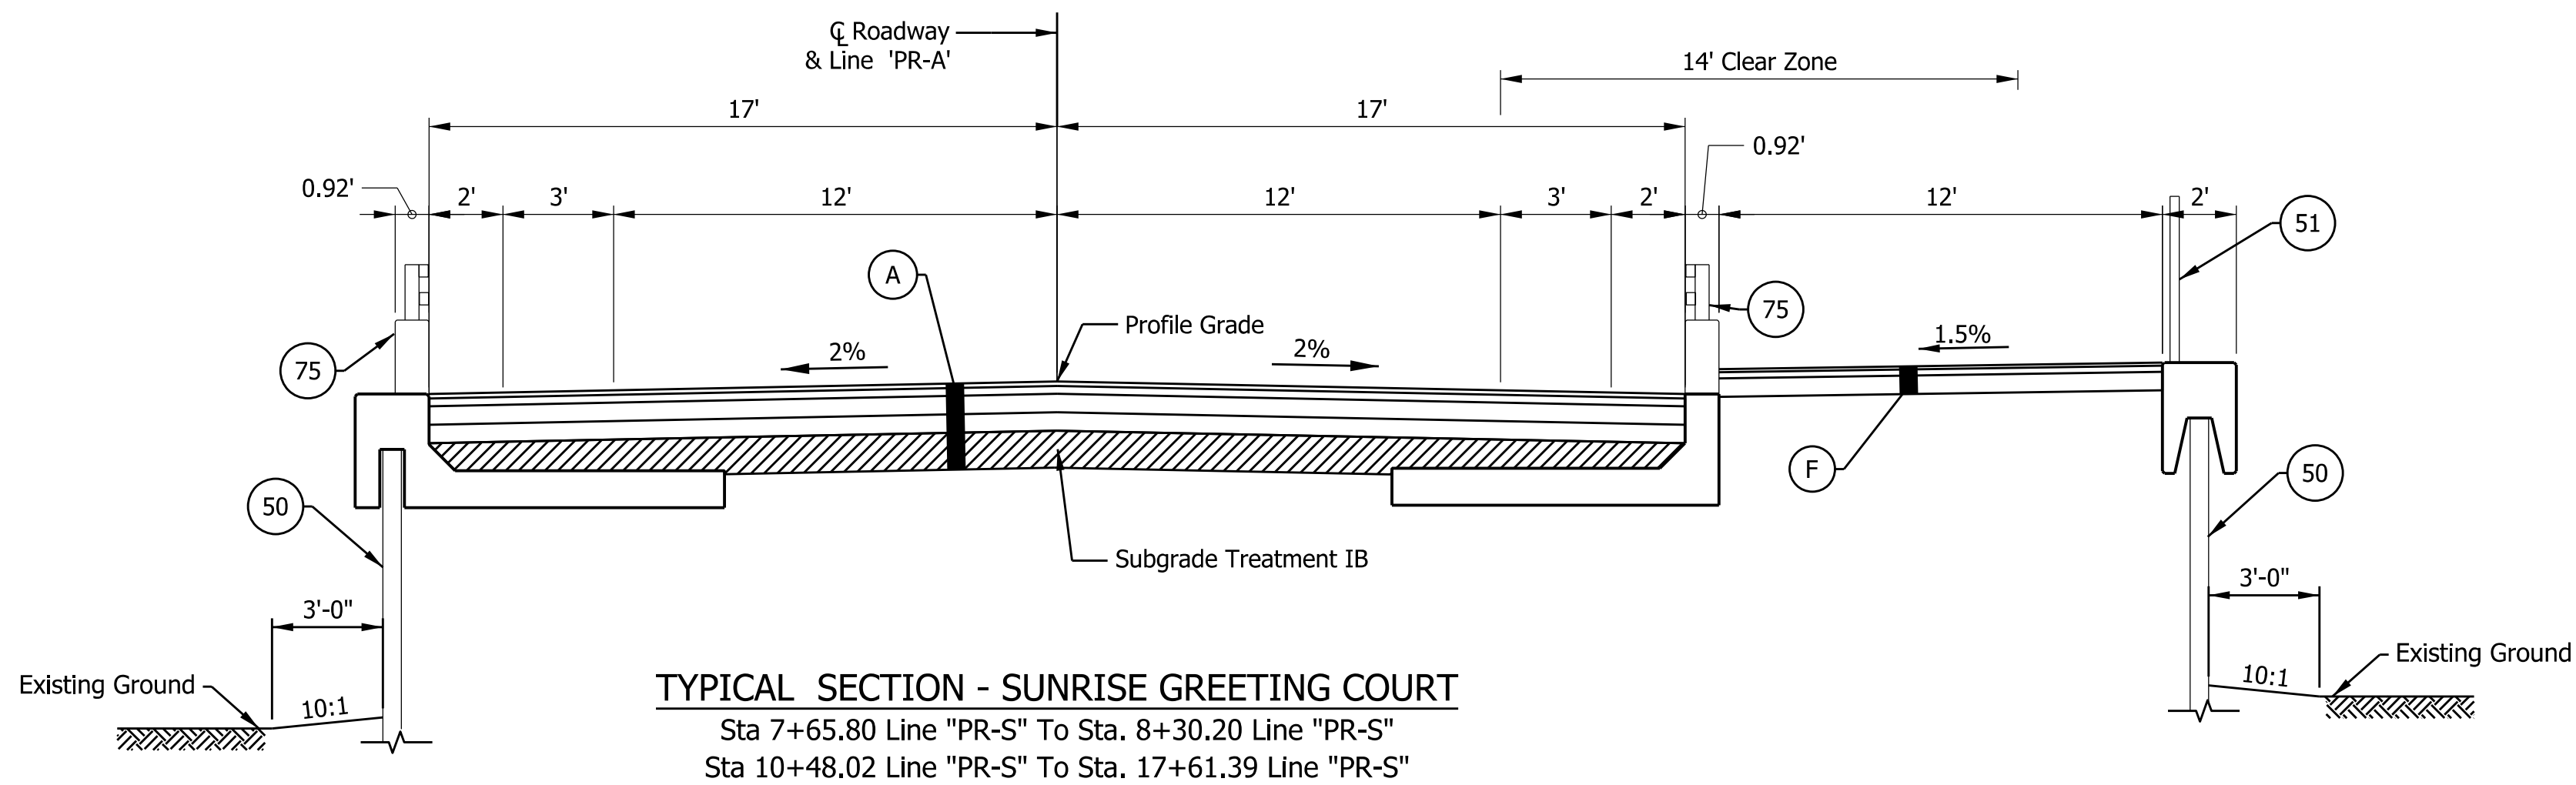

LEGEND:

21	Combined Concrete Curb and Gutter, Type B
23	4" PCCP
26	Sodding, Nursery
27	Seed Mixture, U
50	MSE Wall
51	Handrail, Pedestrian
75	Modified Bridge Railing, Type PF-1
77	Impact Attenuator R1-W1, TL-2
A	HMA Pavement 165#/SYD QC/QA-HMA, 3,70, Surface, 9.5 mm, on 275#/SYD QC/QA-HMA, 3,70, Intermediate, 19.0 mm, on 770#/SYD QC/QA-HMA,3,64, Base, 25.0 mm, on 6" Compacted Aggregate No. 53, on Subgrade Treatment, Type IB
F	HMA for Sidewalk 140#/SYD HMA, Surface, Type B, On 220#/SYD HMA, Intermediate, Type B On 6" Compacted Aggregate No 53, On Subgrade Treatment Type III




NOT FOR
CONSTRUCTION
DLZ INDIANA, LLC


RECOMMENDED FOR APPROVAL		DESIGN ENGINEER		DATE	
DESIGNED: AMH		11/2019		DRAWN: DPH	
11/2019		CHECKED: DSB		11/2019	
CHECKED: DSB		11/2019		CHECKED: AMH	
11/2019					

INDIANA DEPARTMENT OF TRANSPORTATION	
TYPICAL SECTIONS	

SCALE 1/4" = 1'-0"		BRIDGE FILE ----	
		DESIGNATION 1702957	
SURVEY BOOK		SHEETS	
ELECTRONIC		5 of 56	
CONTRACT R-40890		PROJECT 1702957	

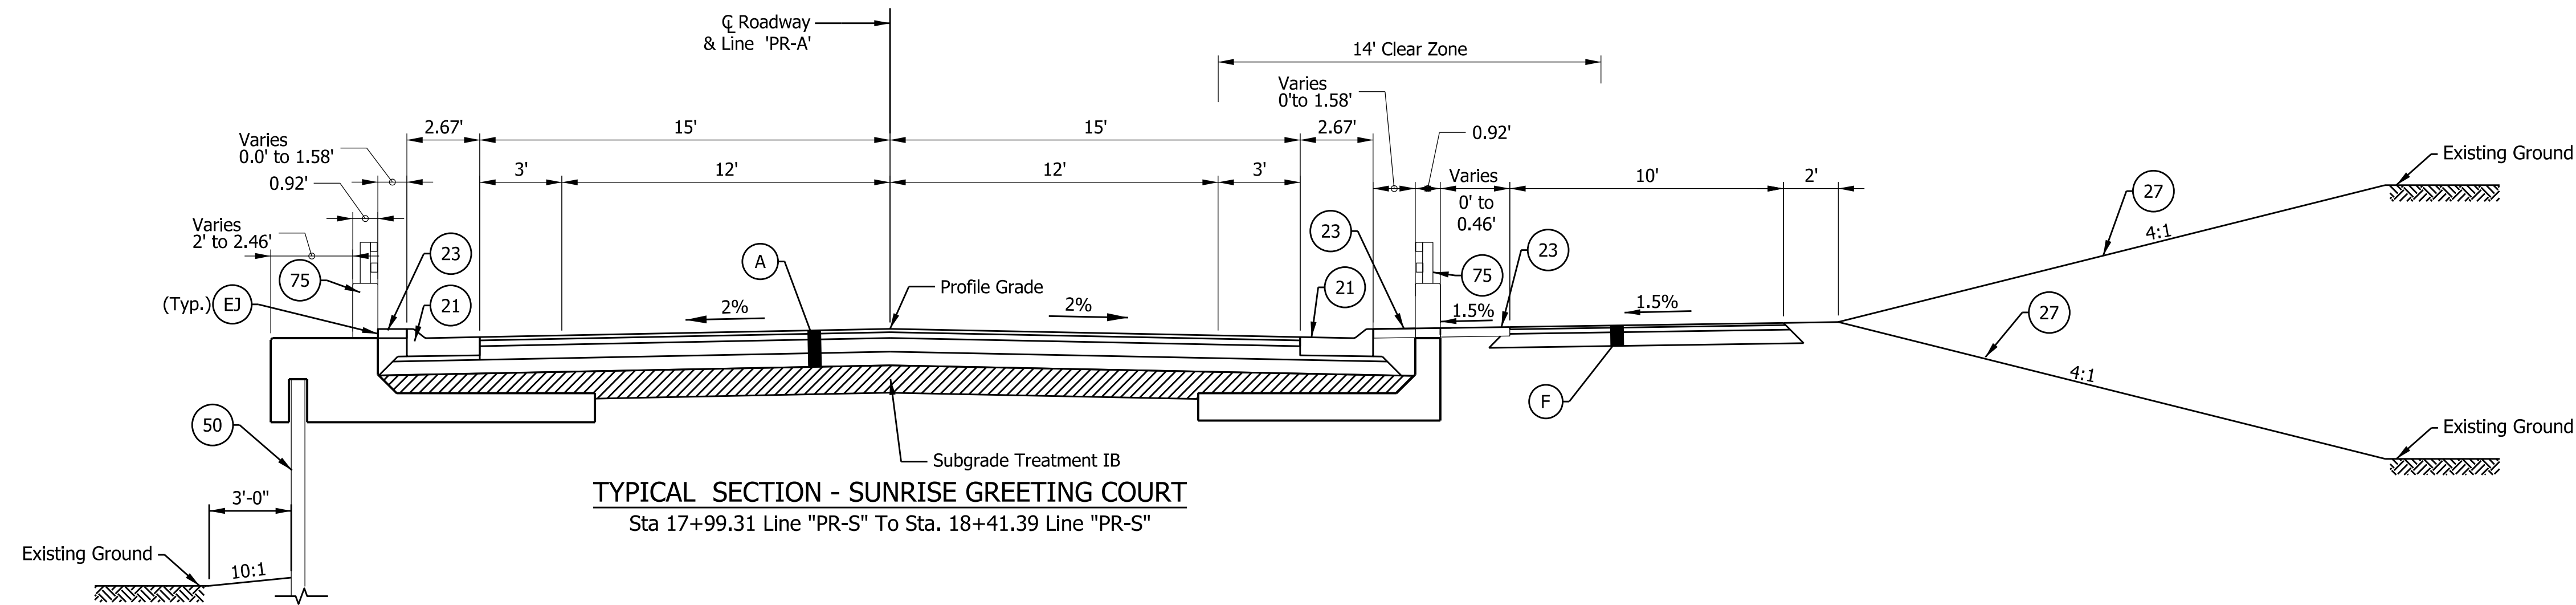

TYPICAL SECTION - SUNRISE GREETING COURT
Sta 17+99.31 Line "PR-S" To Sta. 18+41.39 Line "PR-S"

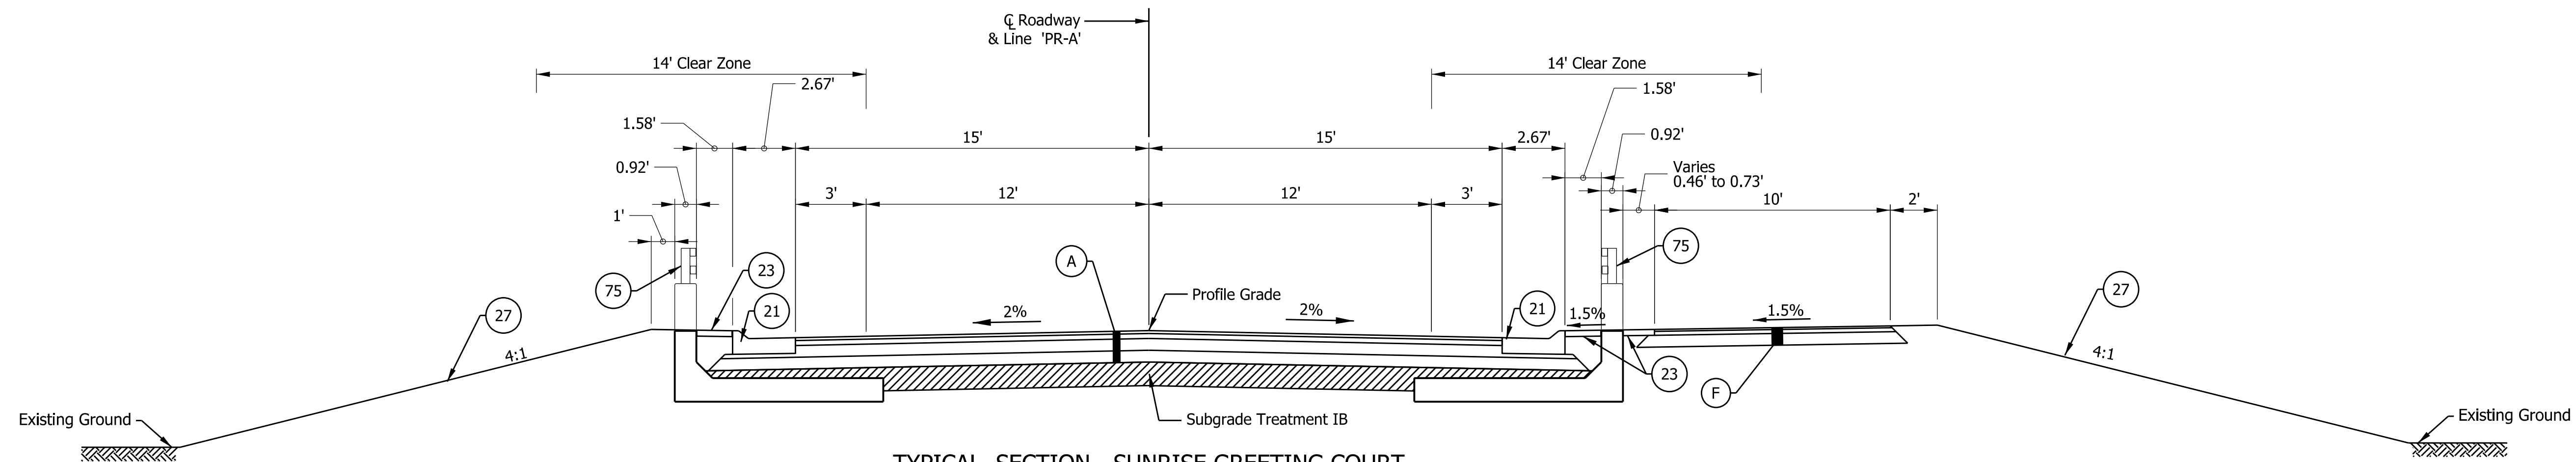

TYPICAL SECTION - SUNRISE GREETING COURT
Sta 18+41.39 Line "PR-S" To Sta. 18+45.57 Line "PR-S"

LEGEND:


- (20) Combined Concrete Curb and Gutter, Type C
- (21) Combined Concrete Curb and Gutter, Type B
- (23) 4" PCCP
- (26) Sodding, Nursery
- (27) Seed Mixture, U
- (75) Modified Bridge Railing, Type PF-1
- (77) Impact Attenuator R1-W1, TL-2
- (A) HMA Pavement
165#/SYD QC/QA-HMA, 3,70, Surface, 9.5 mm, on
275#/SYD QC/QA-HMA, 3,70, Intermediate, 19.0 mm, on
770#/SYD QC/QA-HMA, 3,64, Base, 25.0 mm, on
6" Compacted Aggregate No. 53, On
Subgrade Treatment, Type IB
- (F) HMA for Sidewalk
140#/SYD HMA, Surface, Type B, On
220#/SYD HMA, Intermediate, Type B On
6" Compacted Aggregate No. 53, On
Subgrade Treatment Type III
- (E) Expansion Joint (½" Preformed Joint Filler)
See INDOT Standard Drawing E604-CCSJ-01.

3/31/2020
PW: 120181_18631_2010
X:\Projects\GFL\2018\18631\2010990\Civil\Full Civil\BGM\Misc\2010TSD1.dgn




**NOT FOR
CONSTRUCTION**
DLZ INDIANA, LLC

RECOMMENDED FOR APPROVAL			INDIANA DEPARTMENT OF TRANSPORTATION		SCALE		BRIDGE FILE		
					1/4" = 1'-0"		----		
							DESIGNATION		
DESIGN ENGINEER		DATE				1702957			
DESIGNED: AMH 11/2019		DRAWN: DPH 11/2019		TYPICAL SECTIONS		SURVEY BOOK		SHEETS	
						ELECTRONIC		6 of 56	
CHECKED: DSB 11/2019		CHECKED: AMH 11/2019				CONTRACT		PROJECT	
						R-40890		1702957	

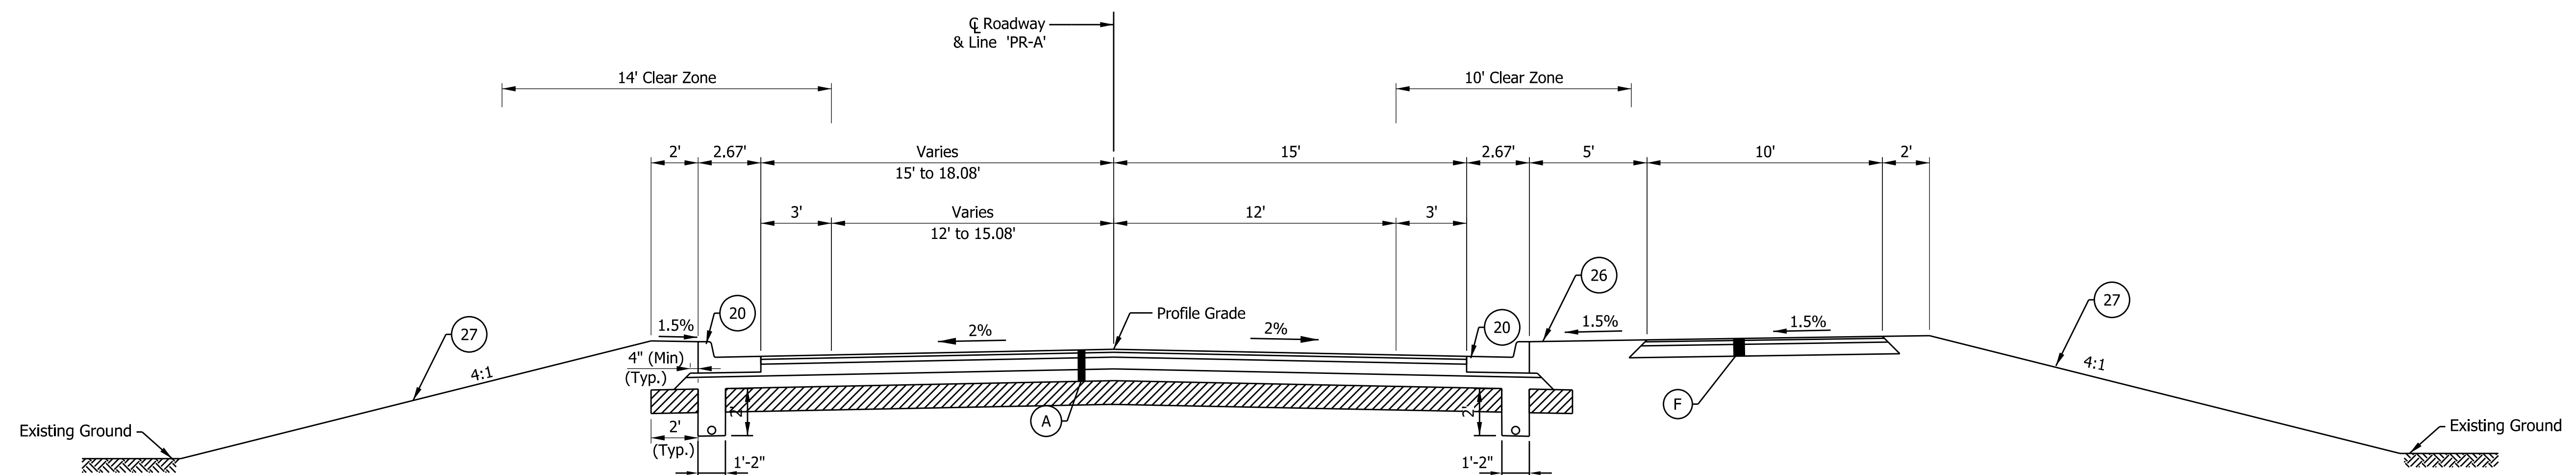

TYPICAL SECTION - SUNRISE GREETING COURT
Sta 18+45.57 Line "PR-S" To Sta. 20+83.71 Line "PR-S"

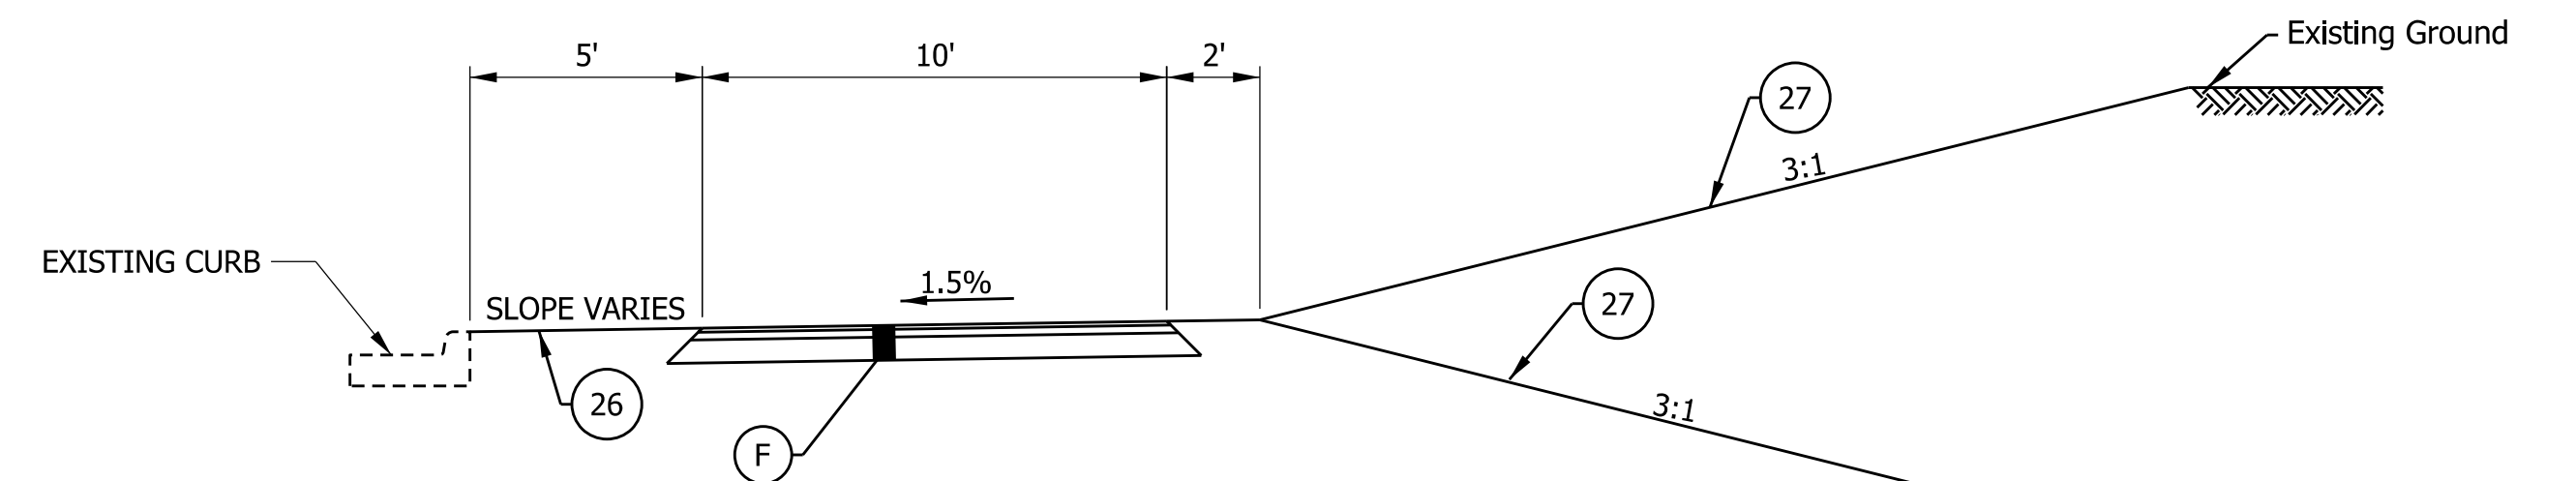

TYPICAL SECTION - SUNRISE GREETING COURT
Sta 21+12.71 Line "PR-S" To Sta. 28+14.66 Line "PR-S"

LEGEND:

- 20 Combined Concrete Curb and Gutter, Type C
- 26 Sodding, Nursery
- 27 Seed Mixture, U
- A HMA Pavement
165#/SYD QC/QA-HMA, 3,70, Surface, 9.5 mm, on
275#/SYD QC/QA-HMA, 3,70, Intermediate, 19.0 mm, on
770#/SYD QC/QA-HMA, 3,64, Base, 25.0 mm, on
6" Compacted Aggregate No 53, on
Subgrade Treatment, Type IB
- F HMA for Sidewalk
140#/SYD HMA, Surface, Type B, On
220#/SYD HMA, Intermediate, Type B On
6" Compacted Aggregate No 53, On
Subgrade Treatment Type III

3/31/2020
PW: 2/2018, 1863, 2010
X:\Projects\GFL\2018\1863\2010990\Civil\Full Civil\DWG\1863\2010T501.dgn



NOT FOR
CONSTRUCTION
DLZ INDIANA, LLC


RECOMMENDED FOR APPROVAL		DESIGN ENGINEER		DATE	
DESIGNED:	AMH	11/2019	DRAWN:	DPH	11/2019
CHECKED:	DSB	11/2019	CHECKED:	AMH	11/2019

INDIANA
DEPARTMENT OF TRANSPORTATION

TYPICAL SECTIONS

SCALE		BRIDGE FILE	
1/4" = 1'-0"		----	
		DESIGNATION	
		1702957	
SURVEY BOOK		SHEETS	
ELECTRONIC		7	of 56
CONTRACT		PROJECT	
R-40890		1702957	

3/31/2020
PW\3\2018\1863\2010\X:\Projects\GFL\2018\1863\2010990\Civil\Civil\BGN\NOT\2010MT10.dgn

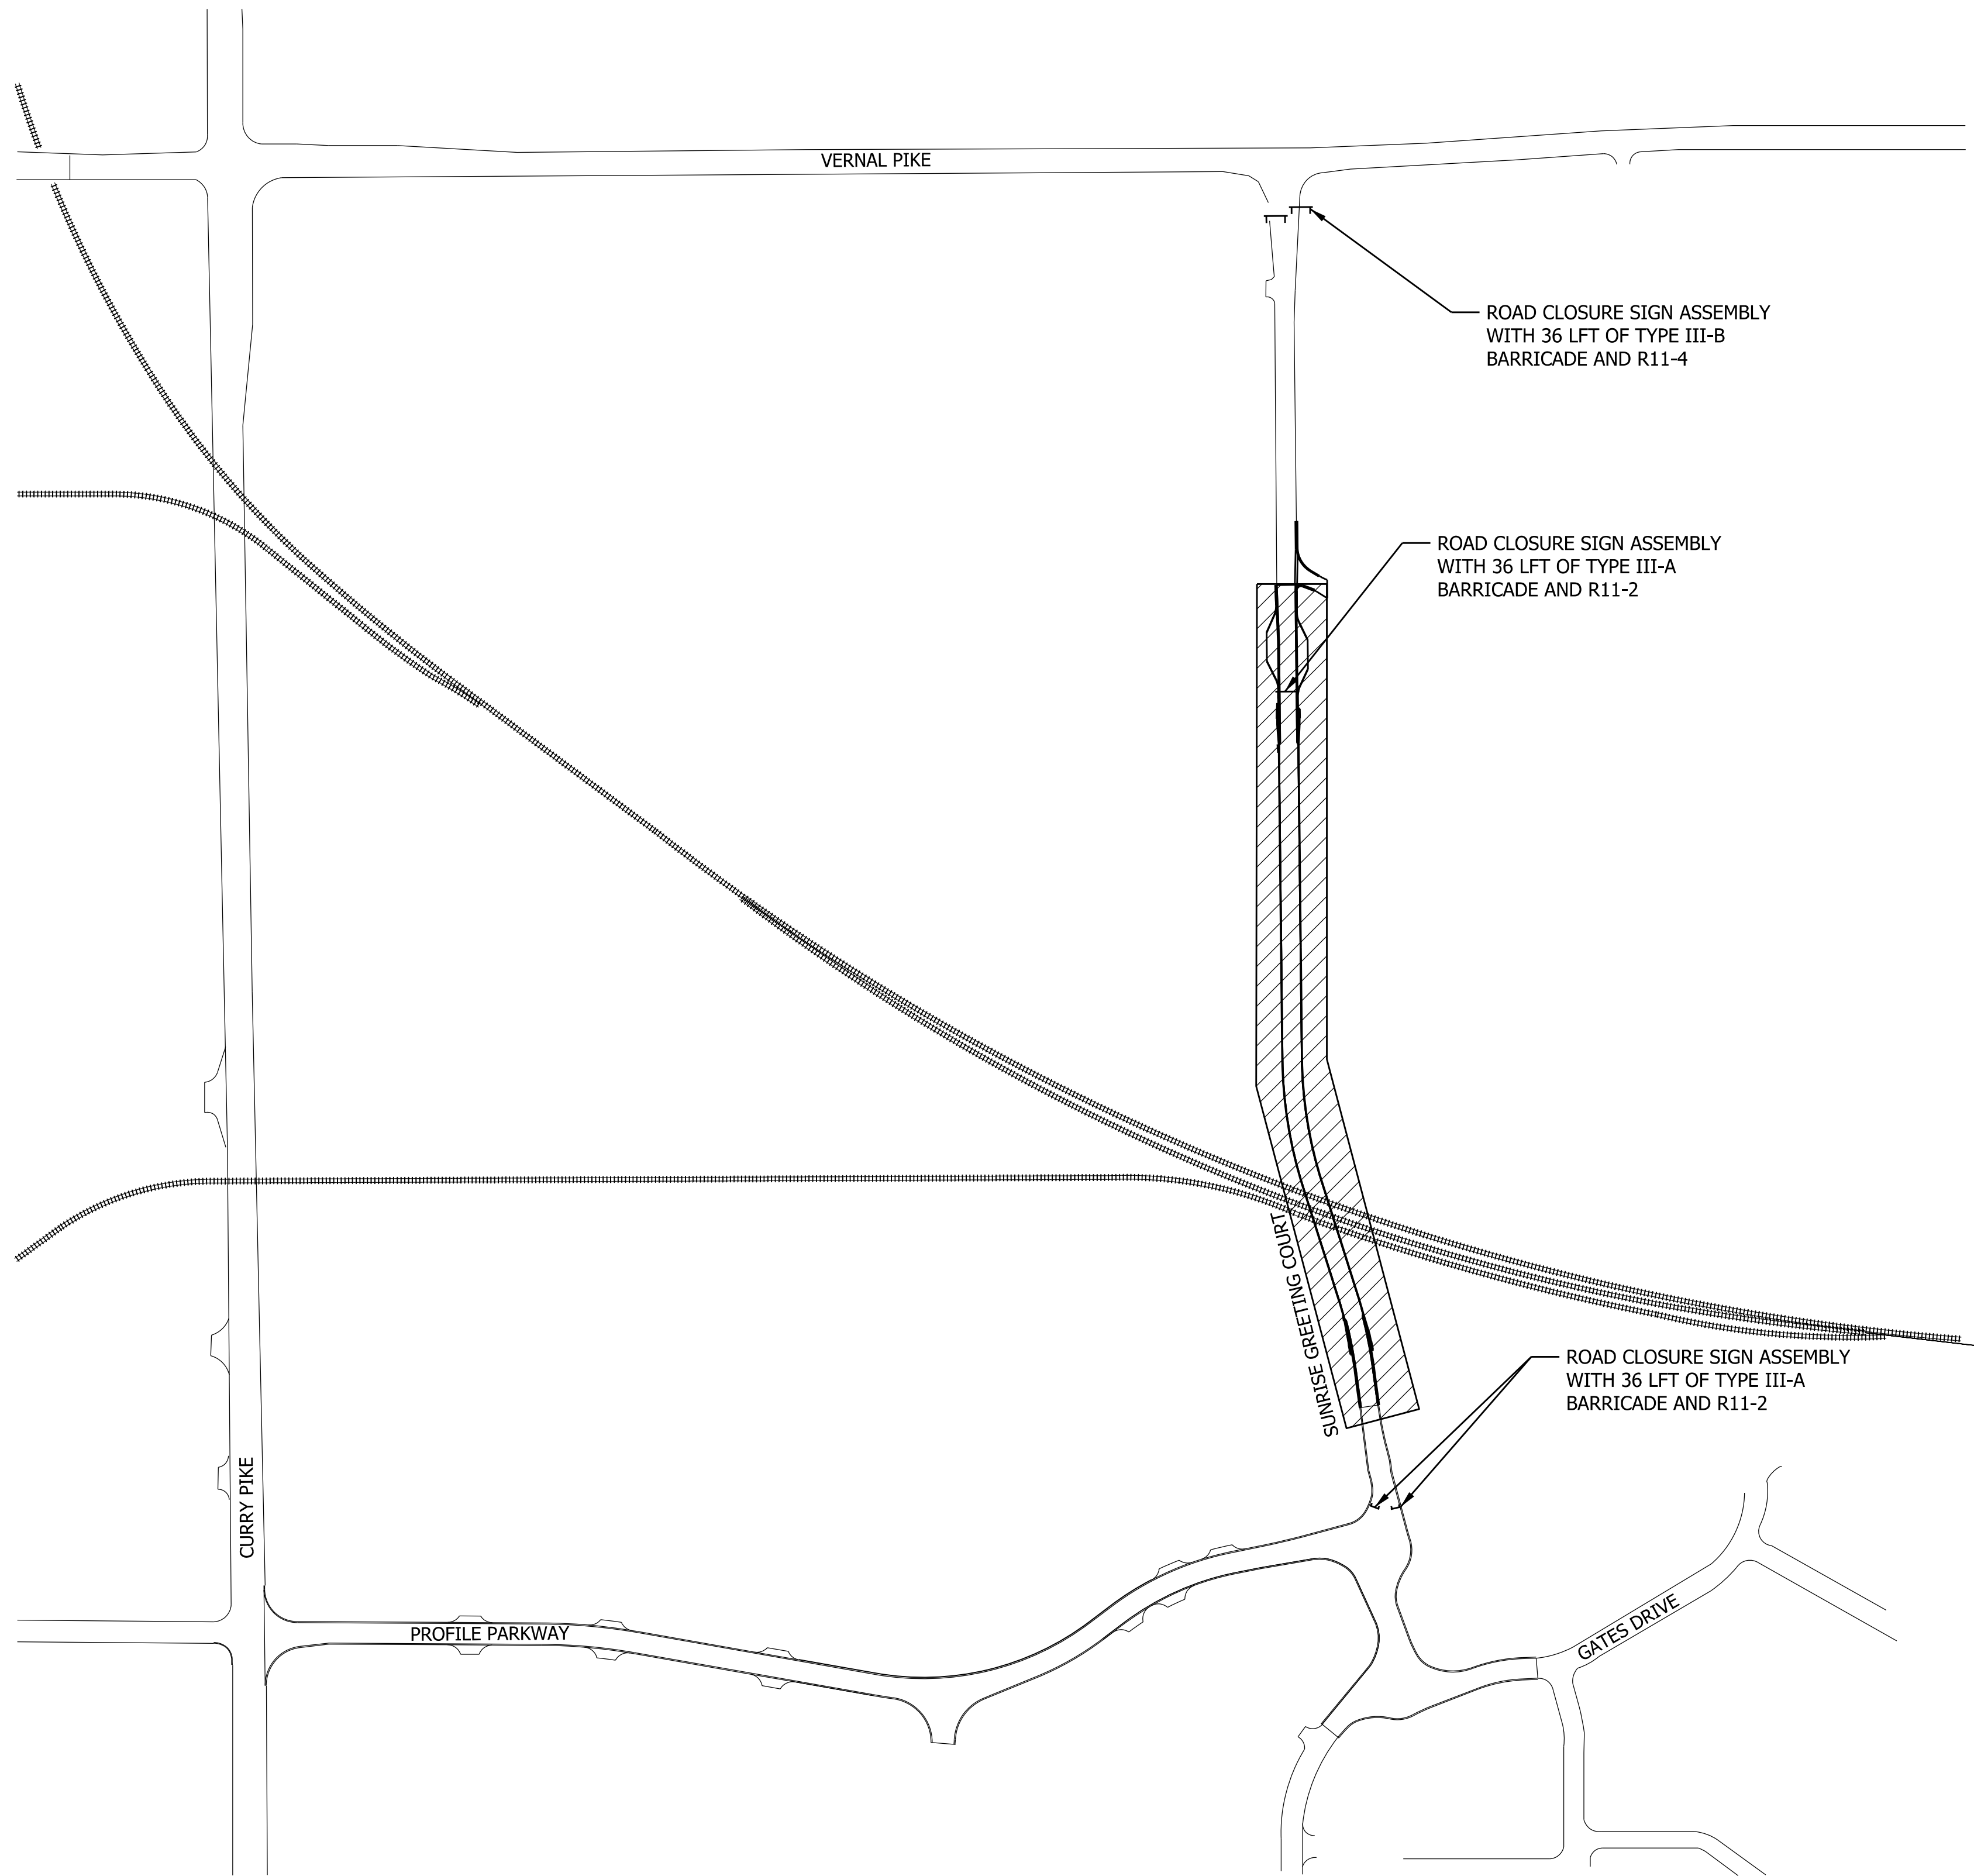

SIGN LEGEND		
SIGN	DESCRIPTION	SIZE (in x in)
R11-2	"ROAD CLOSED" SIGN	48 X 30
R11-4	"ROAD CLOSED TO THRU TRAFFIC" SIGN	60 X 30
XG20-2	"END CONSTRUCTION" SIGN	60 X 24
XW20-1	"ROAD CONSTRUCTION AHEAD" SIGN	36 X 36
XW20-5(R)	"ONE LANE ROAD" SIGN	48 X 48
XW2-6-A	"WORKSITE ADDED PENALTY" SIGN	78 X 42
XM4-2-A	"(LANE ENDS)" SIGN	36 X 36

ROAD CLOSURE SIGN ASSEMBLIES



R11-4
60" X 30"



R11-2
48" X 30"

CONSTRUCTION SIGN SCHEDULE	
ITEM	TOTALS
TYPE 'A' SIGN	
XG20-2	0 EACH
XW20-1	0 EACH
XW20-5(L or R)	0 EACH
XW2-6-A	0 EACH
XW4-2-A	0 EACH
TOTAL TYPE 'A' SIGN	0 EACH
DETOUR ROUTE MARKER ASSEMBLY	0 EACH
ROAD CLOSURE SIGN ASSEMBLY	3 EACH
TYPE III-A BARRICADE	72 EACH
TYPE III-B BARRICADE	36 LFT

LEGEND

- Construction Sign
- Type 'A' Construction Warning Light
- Type III_ Barricade
- Area Under Construction
- Route Marker Assembly

NOTES

- All signs, barricades, and pavement markings shall conform to the Indiana Manual on Traffic Control Devices for Streets and Highways, 2011 and any current supplements thereto.
- Contractor shall maintain access to all commercial and private properties during construction.
- Remove Existing Pavement markings As Req'd.



NOT FOR
CONSTRUCTION
DLZ INDIANA, LLC

RECOMMENDED FOR APPROVAL _____		DESIGN ENGINEER _____		DATE _____	
DESIGNED: AMH	11/2019	DRAWN: DPH	11/2019		
CHECKED: DSB	11/2019	CHECKED: AMH	11/2019		

INDIANA
DEPARTMENT OF TRANSPORTATION

MAINTENANCE OF TRAFFIC

SCALE		BRIDGE FILE	

		DESIGNATION	
		1702957	
SURVEY BOOK		SHEETS	
ELECTRONIC		8	of 56
CONTRACT		PROJECT	
R-40890		1702957	

9

Sequence Of Construction


Phase I

1. Maintain Two-Way Traffic And Access To Sunrise Greeting Court At All Times.
2. Shift Traffic And Place Channelizing Devices As Shown.
3. Construct Curb Ramps And Install New Signal Equipment On North Side Of Vernal Pike.

Phase II

1. Maintain Two-Way Traffic And Access To Sunrise Greeting Court At All Times.
2. Shift Traffic And Place Channelizing Devices As Shown.
3. Construct Curb Ramps And Install New Signal Equipment On South Side Of Vernal Pike.

*Removal Of Existing Pavement Markings And Installation Of Permanent Pavement Markings Can Be Done Separately From This Construction.

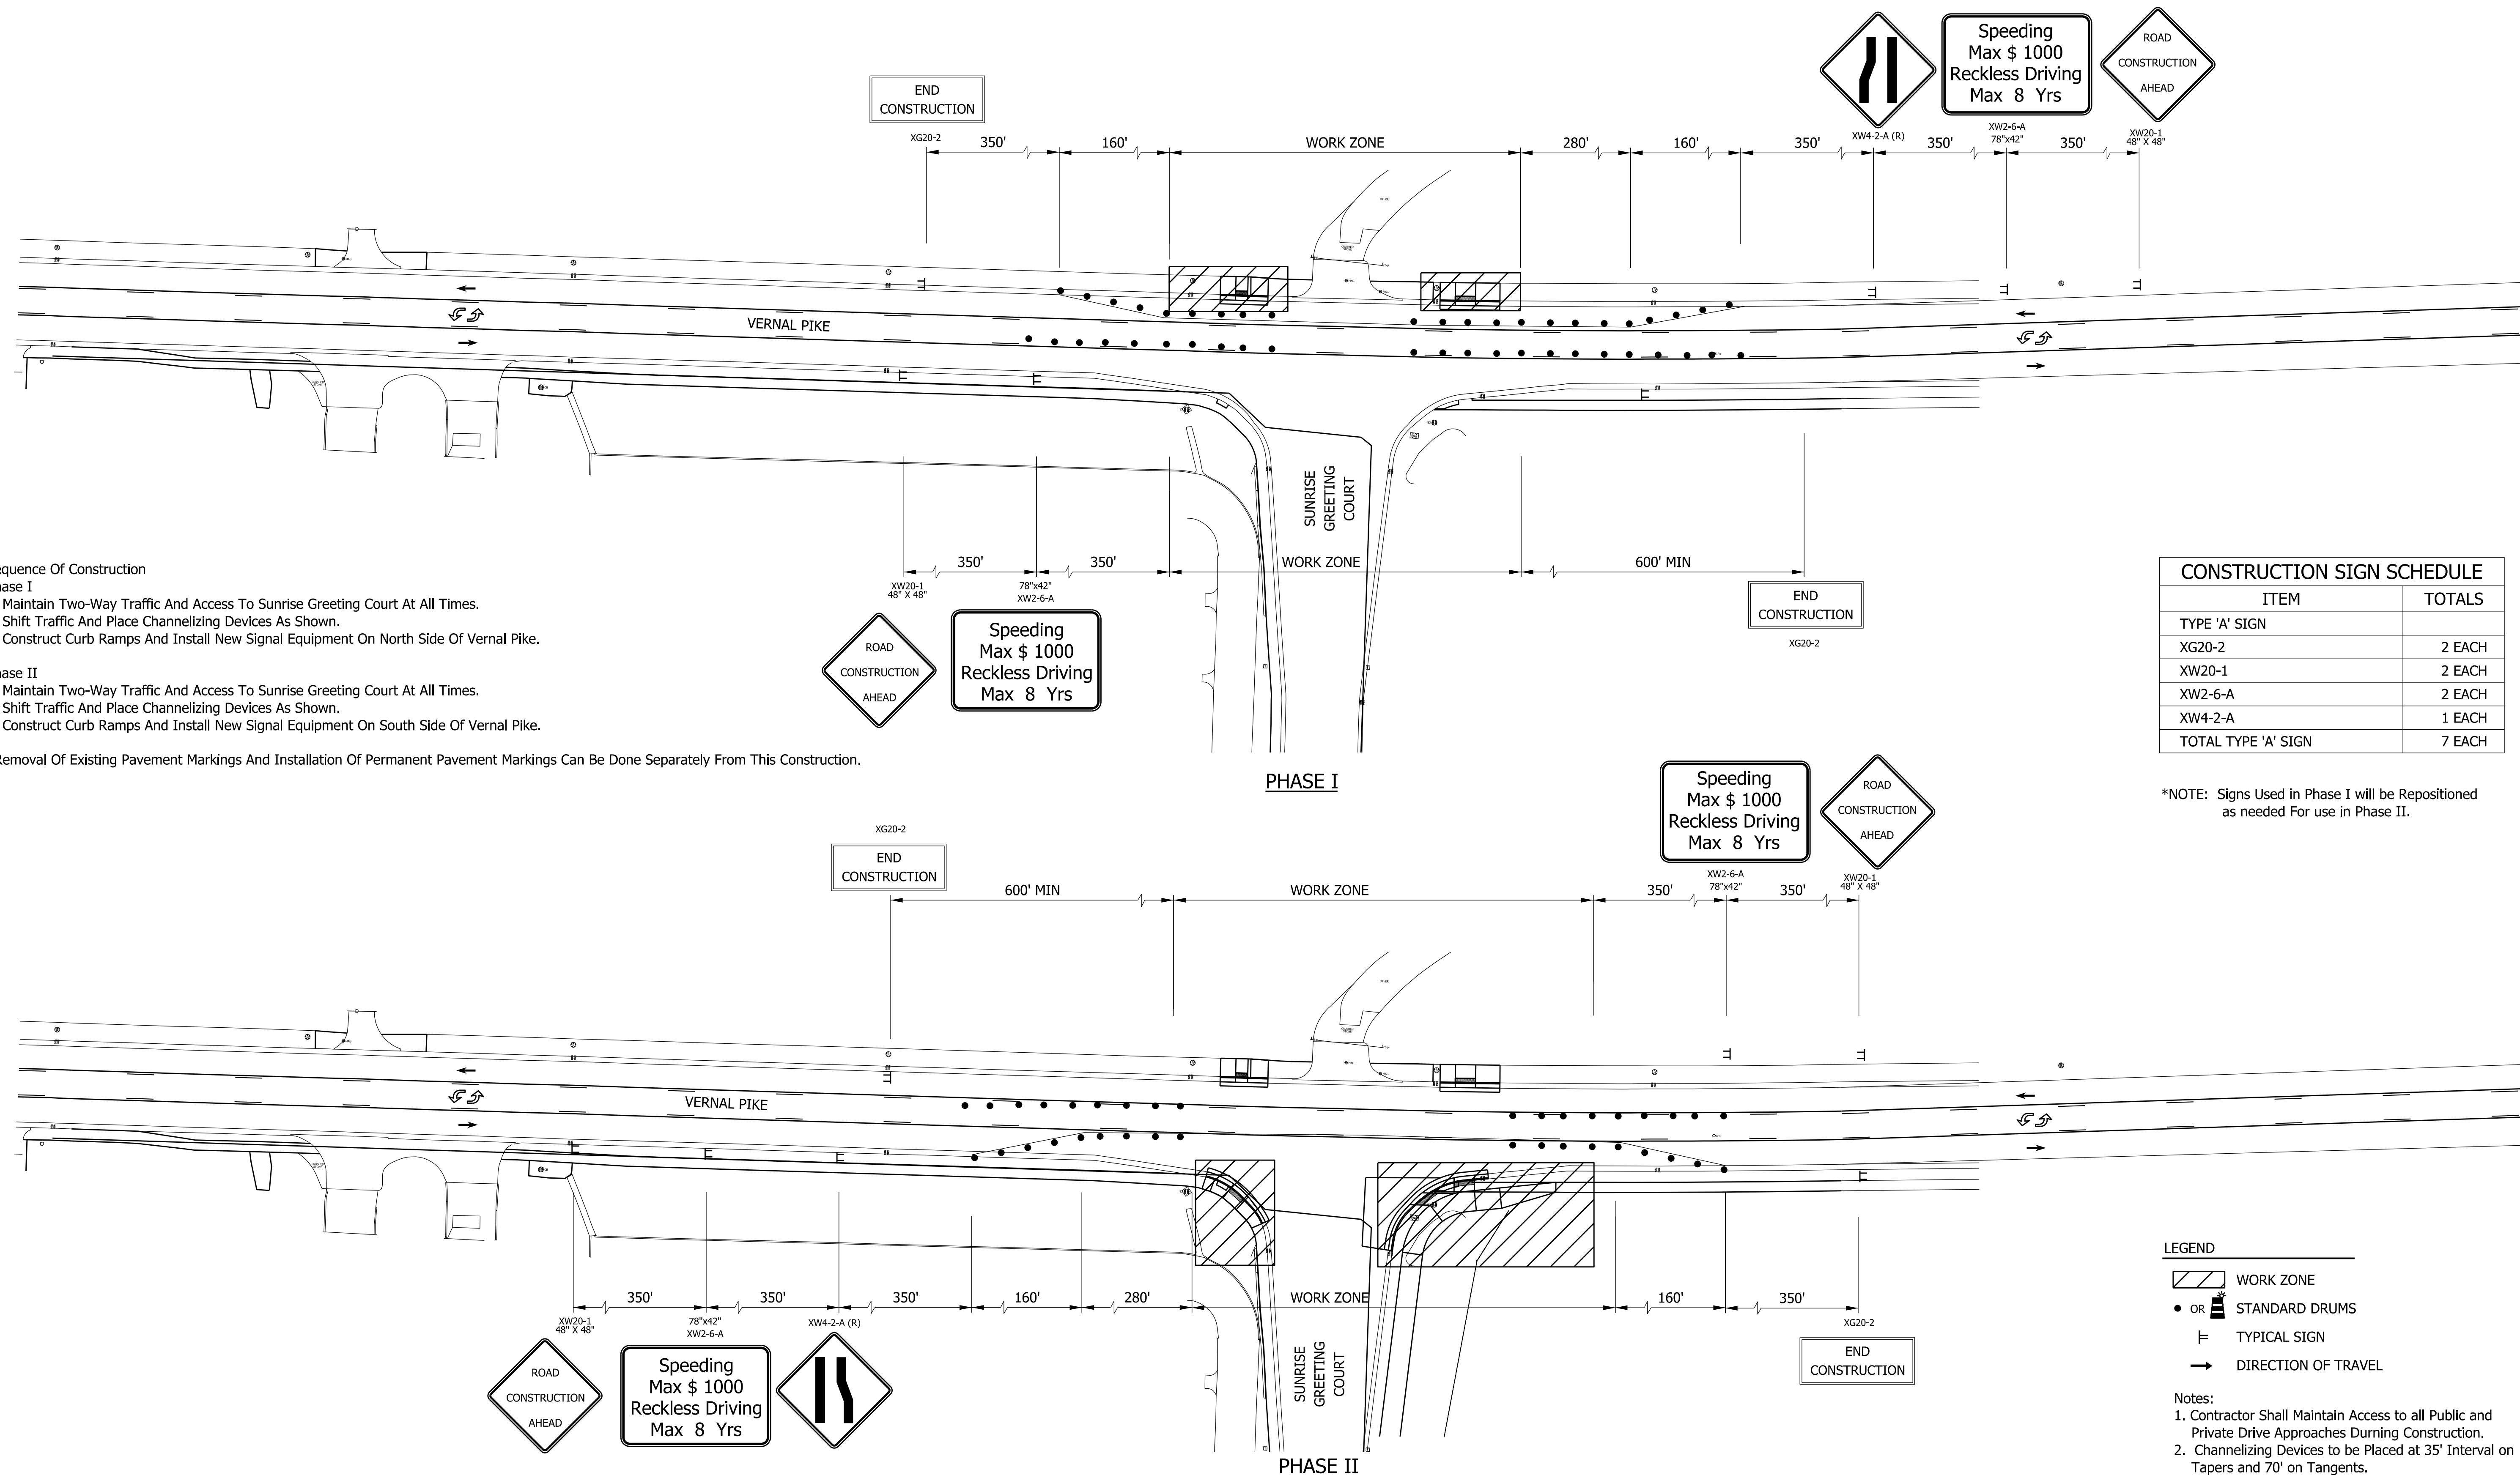

CONSTRUCTION SIGN SCHEDULE	
ITEM	TOTALS
TYPE 'A' SIGN	
XG20-2	2 EACH
XW20-1	2 EACH
XW2-6-A	2 EACH
XW4-2-A	1 EACH
TOTAL TYPE 'A' SIGN	7 EACH

*NOTE: Signs Used in Phase I will be Repositioned as needed For use in Phase II.

LEGEND

- WORK ZONE
- STANDARD DRUMS
- TYPICAL SIGN
- DIRECTION OF TRAVEL

Notes:

1. Contractor Shall Maintain Access to all Public and Private Drive Approaches During Construction.
2. Channelizing Devices to be Placed at 35' Interval on Tapers and 70' on Tangents.

4/8/2020
PW\2018\1863\2010\Projects\GFI\2018\1863\2010\990\Civil\Full Civil\BGM\NOT\2010MT15.dgn




NOT FOR
CONSTRUCTION
DLZ INDIANA, LLC

RECOMMENDED FOR APPROVAL	DESIGN ENGINEER	DATE
DESIGNED: AMH 11/2019	DRAWN: DPH 11/2019	
CHECKED: DSB 11/2019	CHECKED: AMH 11/2019	


INDIANA
DEPARTMENT OF TRANSPORTATION

MAINTENANCE OF TRAFFIC-VERNAL PIKE
PHASE I & II

HORIZONTAL SCALE	BRIDGE FILE
NTS	----
	DESIGNATION
	1702957
SURVEY BOOK	SHEETS
ELECTRONIC	9 of 56
CONTRACT	PROJECT
R-40890	1702957

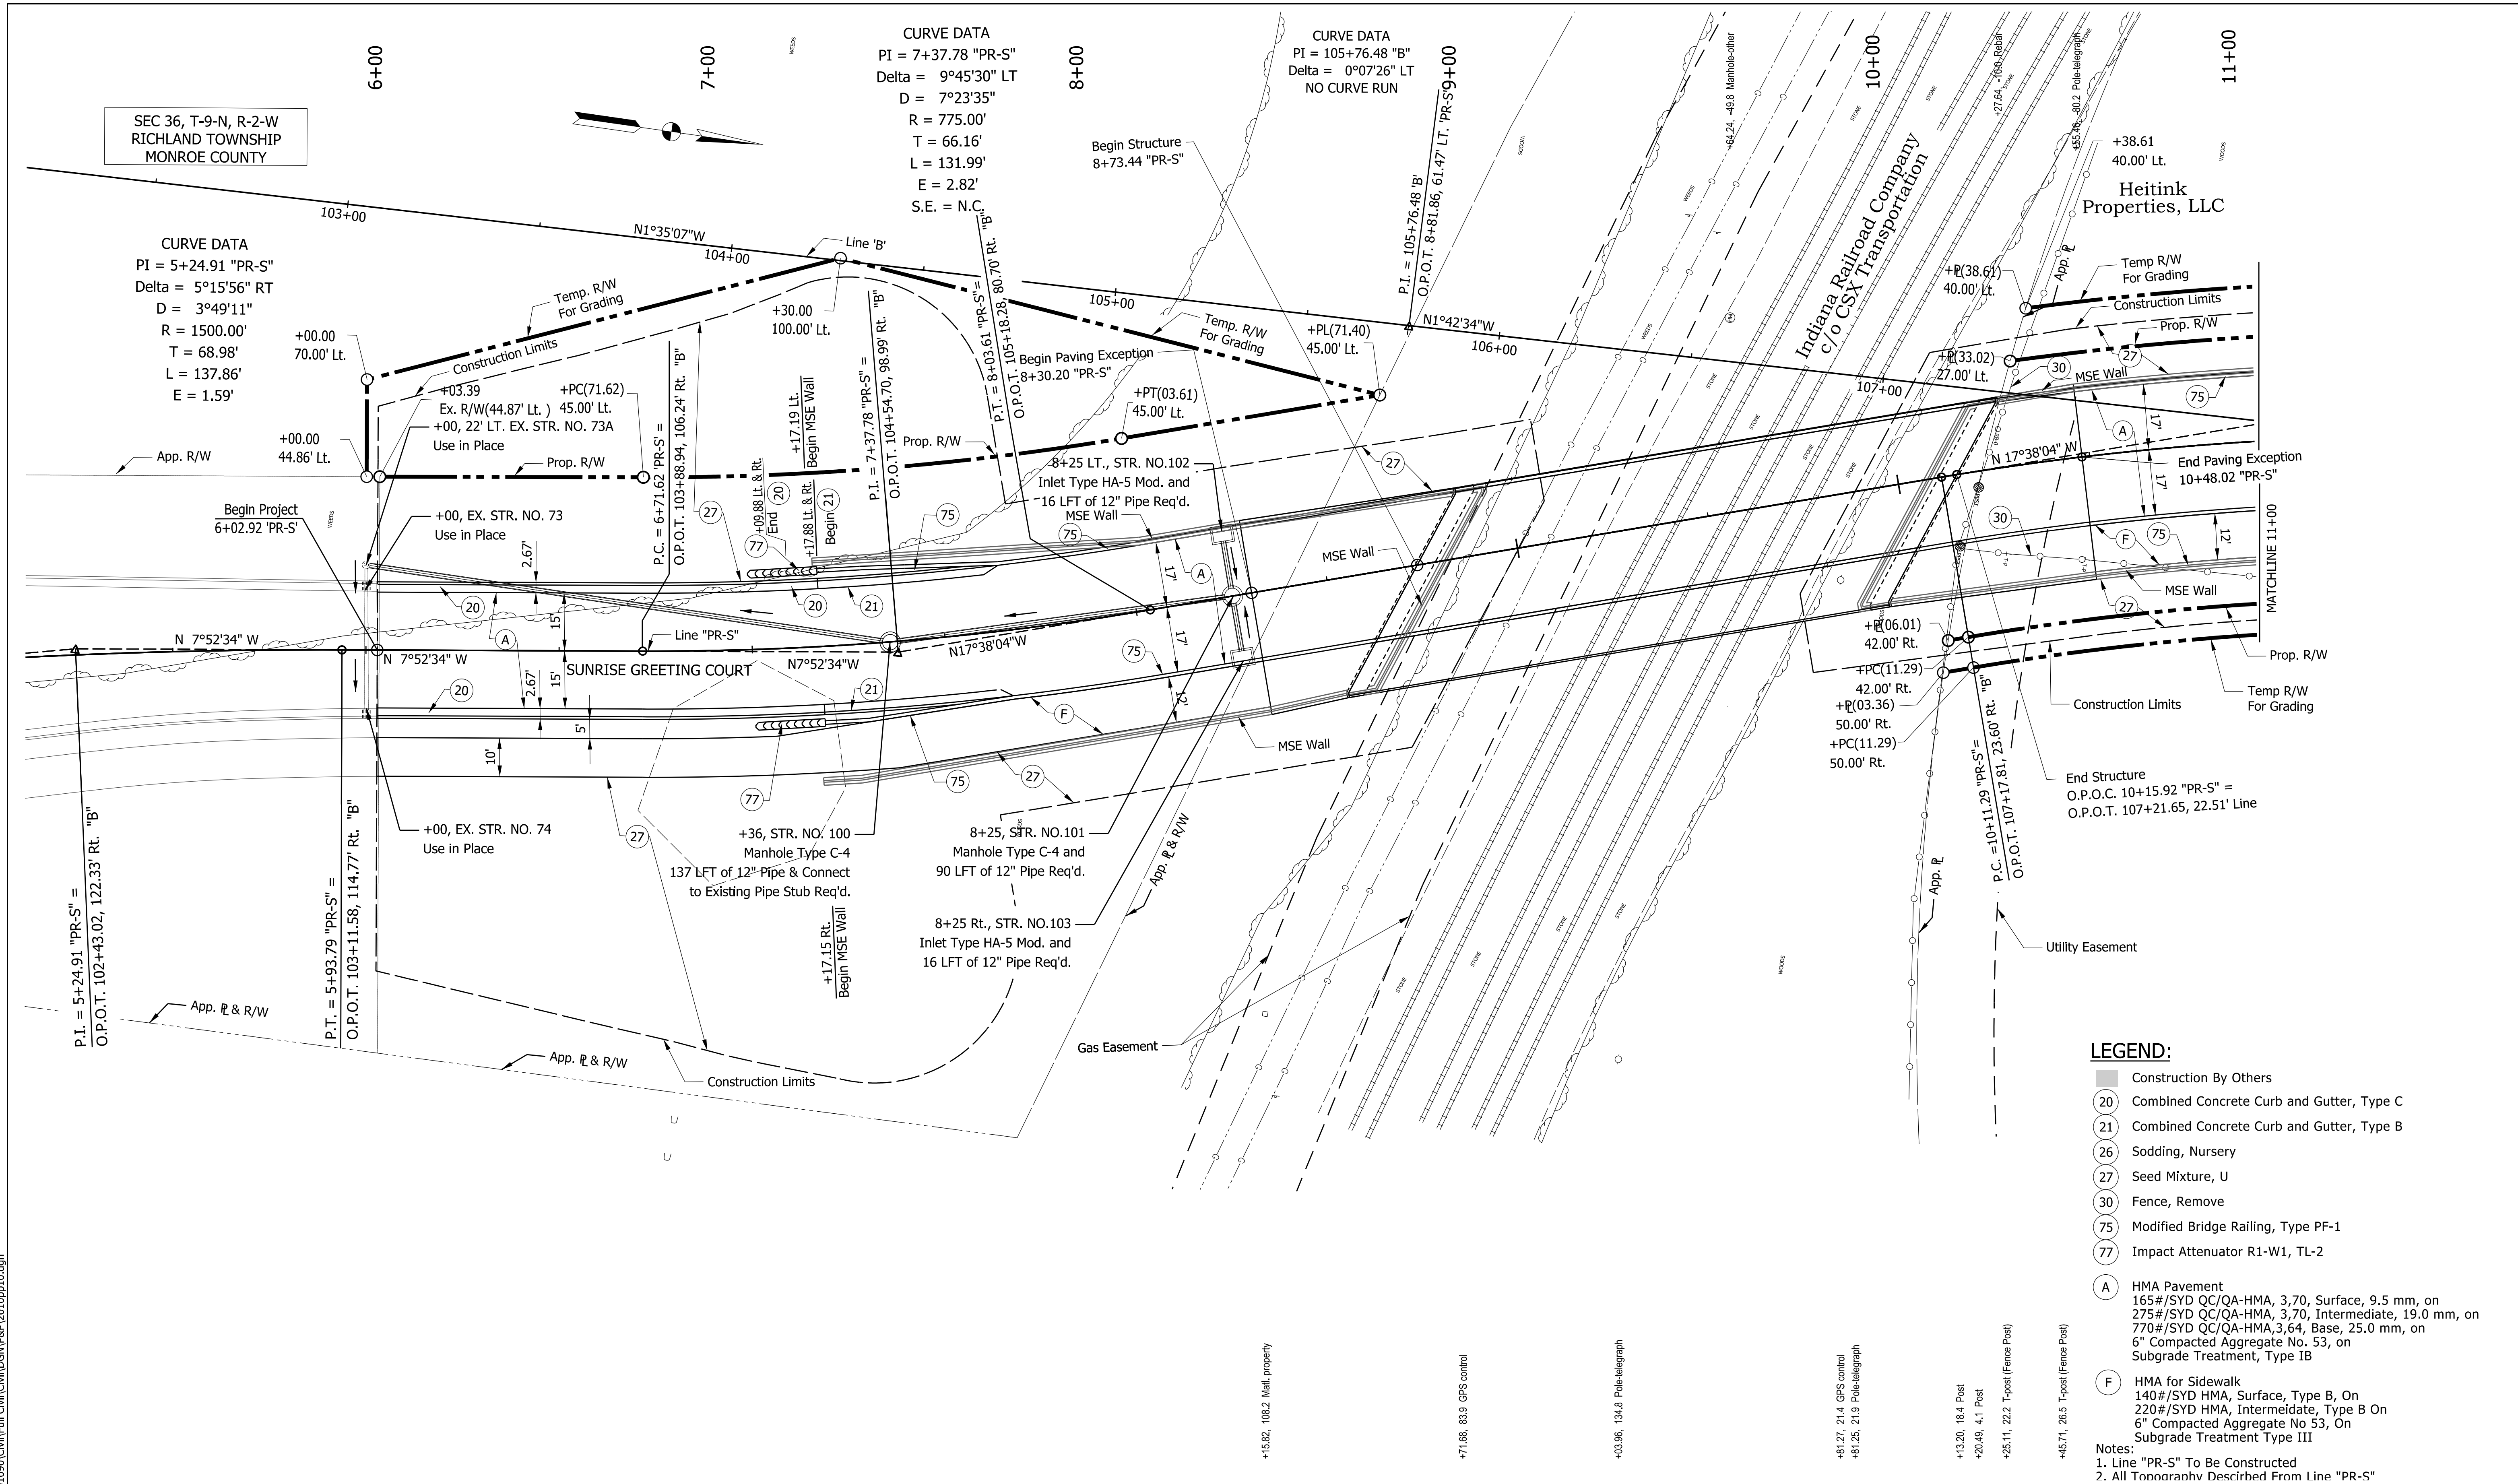

- LEGEND:**
- Construction By Others
 - 20 Combined Concrete Curb and Gutter, Type C
 - 21 Combined Concrete Curb and Gutter, Type B
 - 26 Sodding, Nursery
 - 27 Seed Mixture, U
 - 30 Fence, Remove
 - 75 Modified Bridge Railing, Type PF-1
 - 77 Impact Attenuator R1-W1, TL-2
 - A HMA Pavement
165#/SYD QC/QA-HMA, 3,70, Surface, 9.5 mm, on
275#/SYD QC/QA-HMA, 3,70, Intermediate, 19.0 mm, on
770#/SYD QC/QA-HMA, 3,64, Base, 25.0 mm, on
6" Compacted Aggregate No. 53, on
Subgrade Treatment, Type 1B
 - F HMA for Sidewalk
140#/SYD HMA, Surface, Type B, On
220#/SYD HMA, Intermediate, Type B On
6" Compacted Aggregate No. 53, On
Subgrade Treatment Type 1B
- Notes:
1. Line "PR-S" To Be Constructed
2. All Tonnage Described From Line "PR-S"

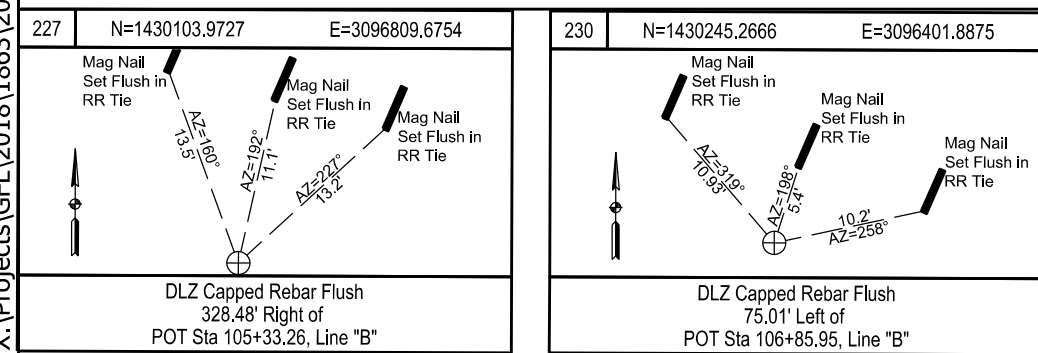


NOT FOR
CONSTRUCTION
DLZ INDIANA, LLC

RECOMMENDED FOR APPROVAL	DESIGN ENGINEER	DATE
DESIGNED: AMH 11/2019	DRAWN: DPH 11/2019	
CHECKED: DSB 11/2019	CHECKED: AMH 11/2019	

INDIANA DEPARTMENT OF TRANSPORTATION
PLAN LINE "PR-S"

SCALE 1" = 20'	BRIDGE FILE ----
	DESIGNATION 1702957
SURVEY BOOK ELECTRONIC	SHEETS 10 of 56
CONTRACT R-40890	PROJECT 1702957

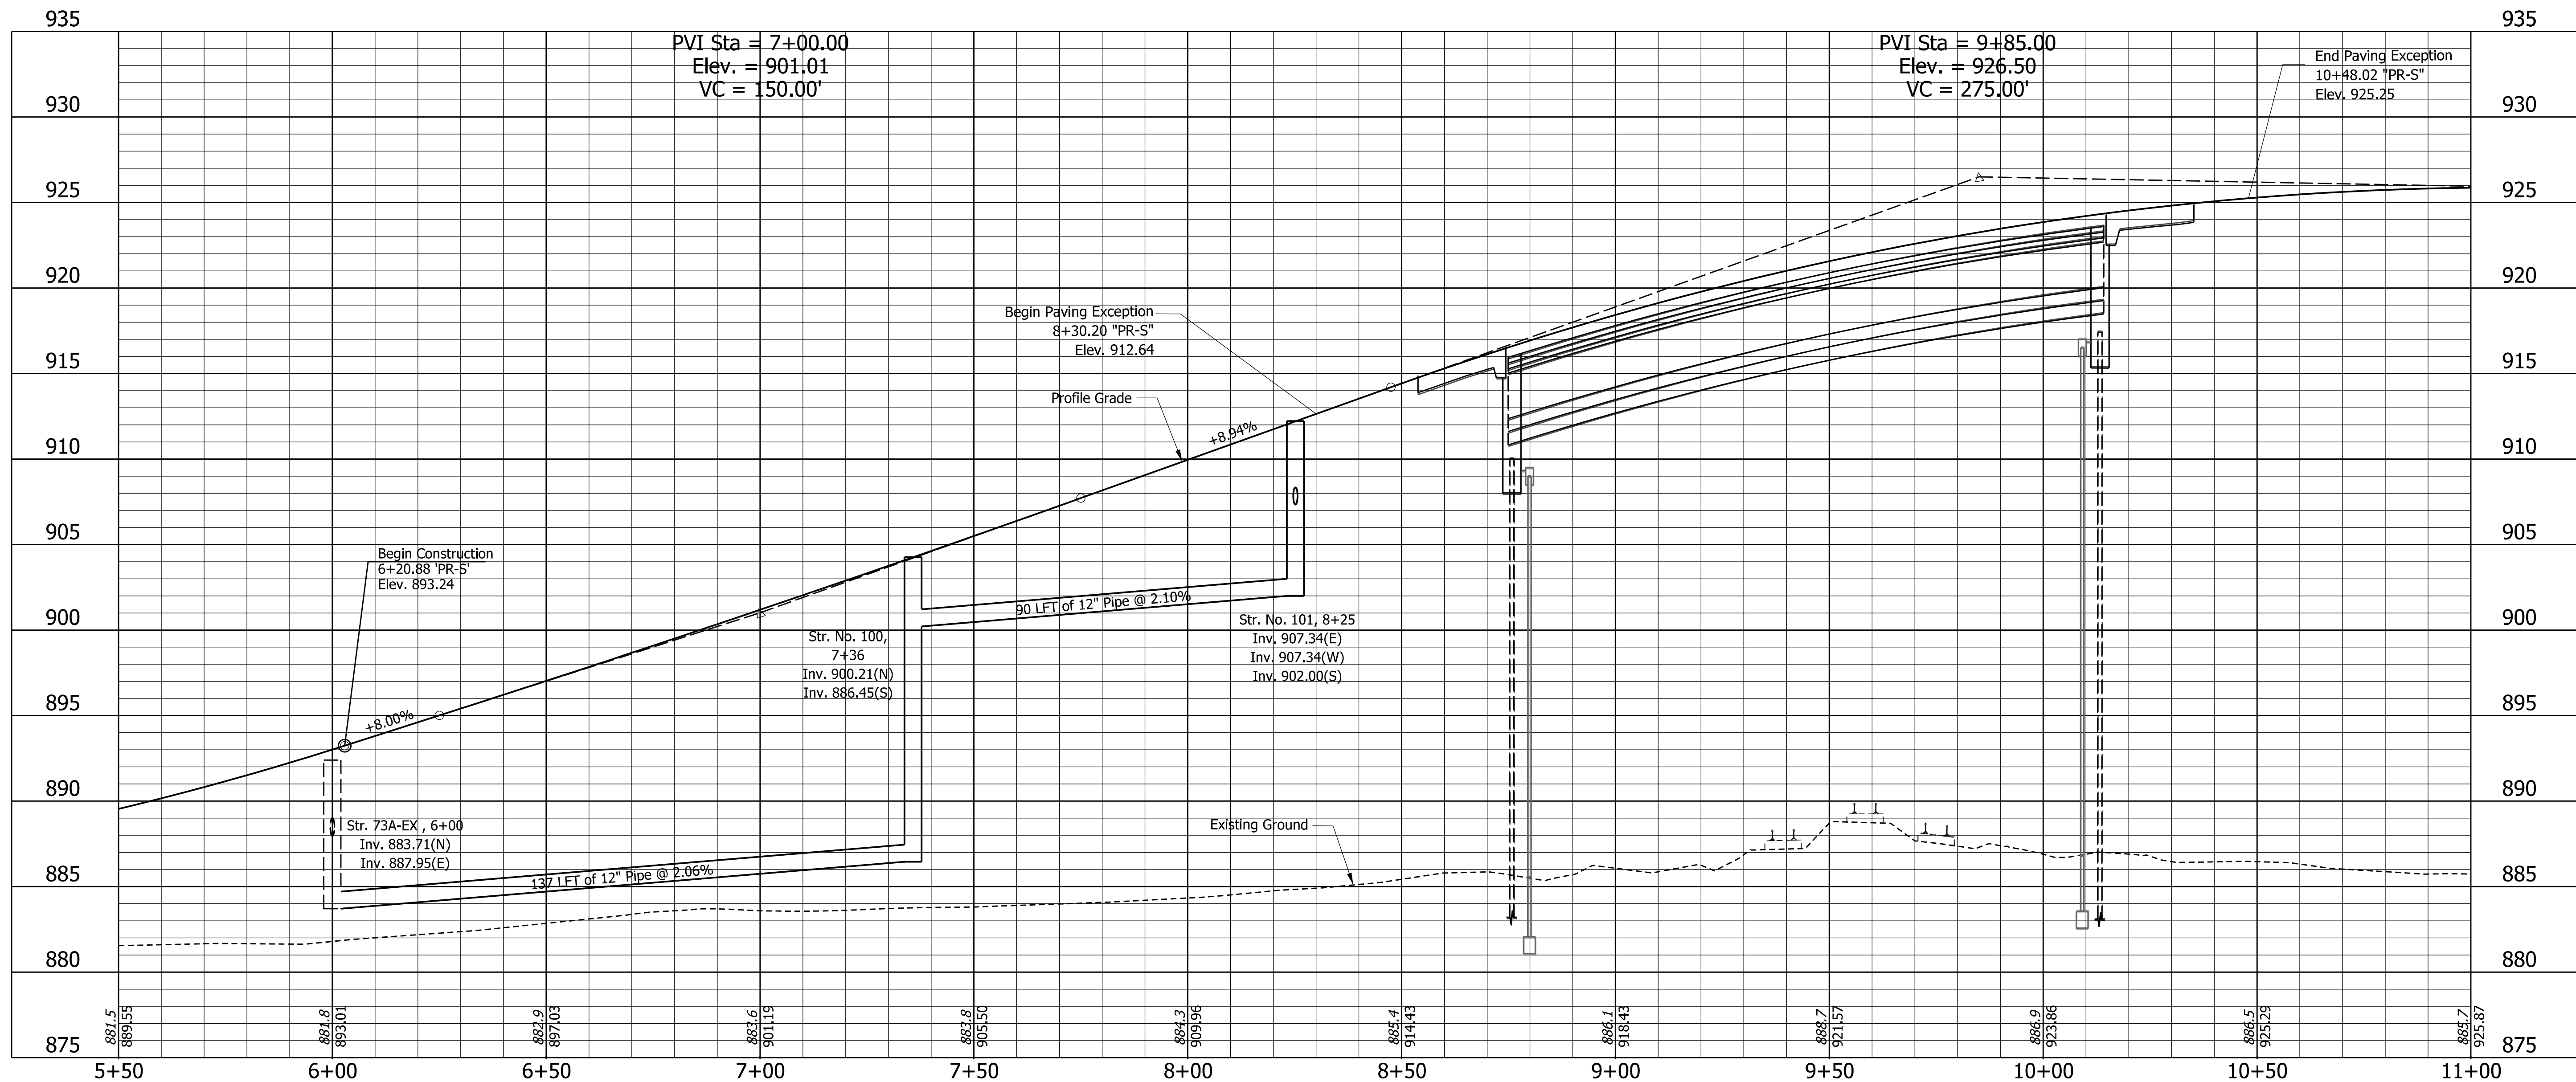

TBM 15 ELEV=881.740 (NAVD88)
Cut "X" North Bonnet Bolt Top Flange of Fire Hydrant @ S.E. Corner of Susan and Gates

TBM 20 ELEV=883.750 (NAVD88)
Mag Spike Set East Face of Guy Pole West Side Electric Substation Fence

TBM 21 ELEV=889.620 (NAVD88)
Mag Spike Set in West Side Abandon Telegraph Pole North Side of Railroad ROW



NOT FOR
CONSTRUCTION

DLZ INDIANA, LLC



RECOMMENDED FOR APPROVAL		DESIGN ENGINEER		DATE
DESIGNED:	AMH	11/2019	DRAWN:	DPH 11/2019
CHECKED:	DSB	11/2019	CHECKED:	AMH 11/2019

INDIANA
DEPARTMENT OF TRANSPORTATION

PROFILE
LINE "PR-S"

HORIZONTAL SCALE		BRIDGE FILE	
1" = 20'		----	
VERTICAL SCALE		DESIGNATION	
1"=5'		1702957	
SURVEY BOOK		SHEETS	
ELECTRONIC		11	of 56
CONTRACT		PROJECT	
R-40890		1702957	

4/6/2020
P:\2018\1863\2010\Projects\GFI\2018\1863\2010\090\Civil\Full Civil\DWG\PSR\2010pp1.dgn

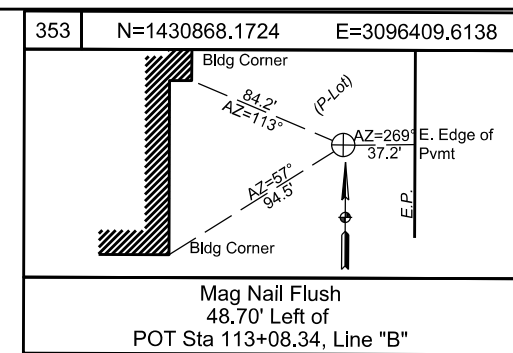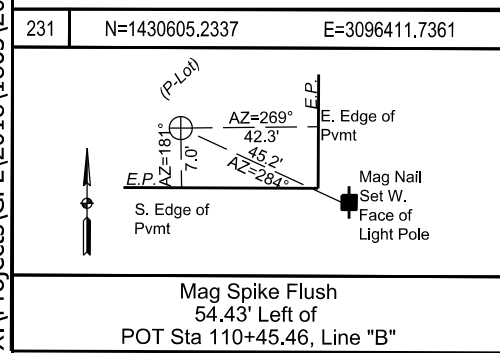


NOT FOR
CONSTRUCTION
DLZ INDIANA, LLC

RECOMMENDED FOR APPROVAL		DESIGN ENGINEER		DATE
DESIGNED:	AMH 11/2019	DRAWN:	DPH	11/2019
CHECKED:	DSB 11/2019	CHECKED:	AMH	11/2019

INDIANA
DEPARTMENT OF TRANSPORTATION

PLAN
LINE "PR-S"

SCALE 1" = 20'		BRIDGE FILE	
		DESIGNATION 1702957	
SURVEY BOOK		SHEETS	
ELECTRONIC		12 of	56
CONTRACT R-40890		PROJECT 1702957	

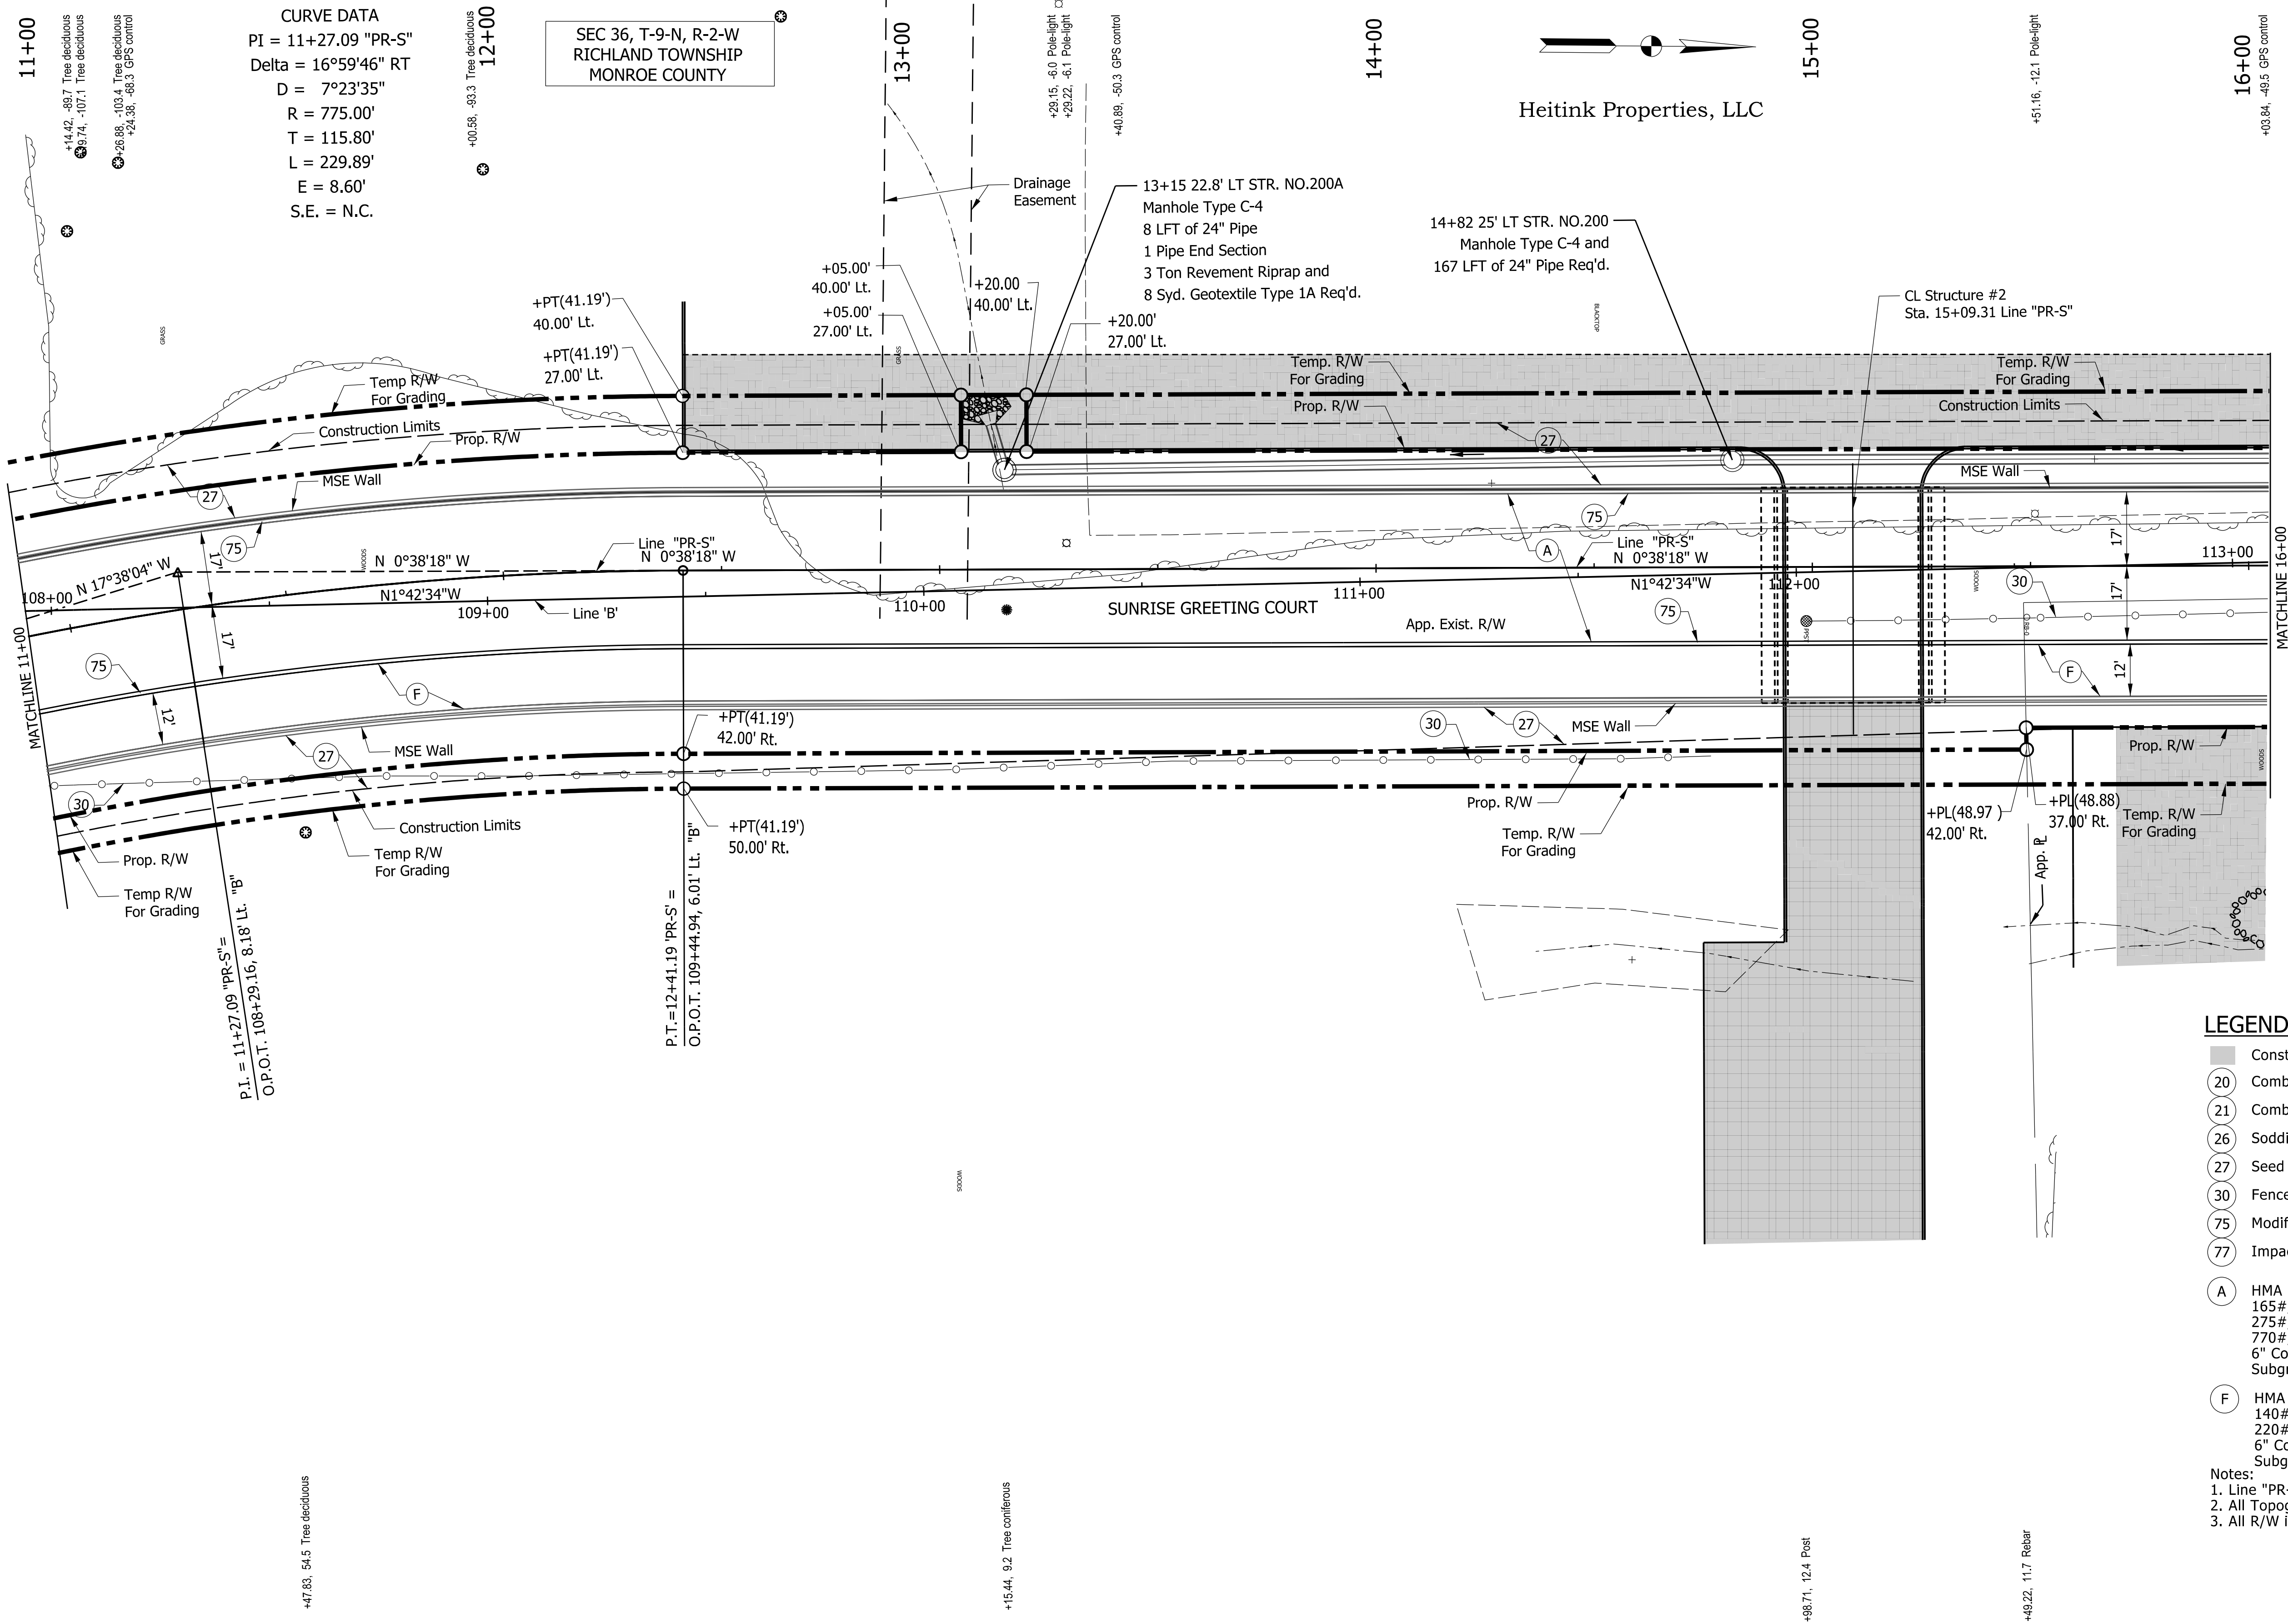


LEGEND:

- Construction By Others
- 20 Combined Concrete Curb and Gutter, Type C
- 21 Combined Concrete Curb and Gutter, Type B
- 26 Sodding, Nursery
- 27 Seed Mixture, U
- 30 Fence, Remove
- 75 Modified Bridge Railing, Type PF-1
- 77 Impact Attenuator R1-W1, TL-2
- A HMA Pavement
165#/SYD QC/QA-HMA, 3,70, Surface, 9.5 mm, on
275#/SYD QC/QA-HMA, 3,70, Intermediate, 19.0 mm, on
770#/SYD QC/QA-HMA, 3,64, Base, 25.0 mm, on
6" Compacted Aggregate No. 53, on
Subgrade Treatment, Type IB
- F HMA for Sidewalk
140#/SYD HMA, Surface, Type B, On
220#/SYD HMA, Intermediate, Type B On
6" Compacted Aggregate No. 53, On
Subgrade Treatment Type III

- Notes:
- Line "PR-S" To Be Constructed
 - All Topography Described From Line "PR-S"
 - All R/W Is Defined from Line "PR-S"

4/6/2020
PW:201818631_20101
X:\Projects\GFL\201818631\201090\Civil\Full Civil\BGN\B&P\2010pr11.dgn

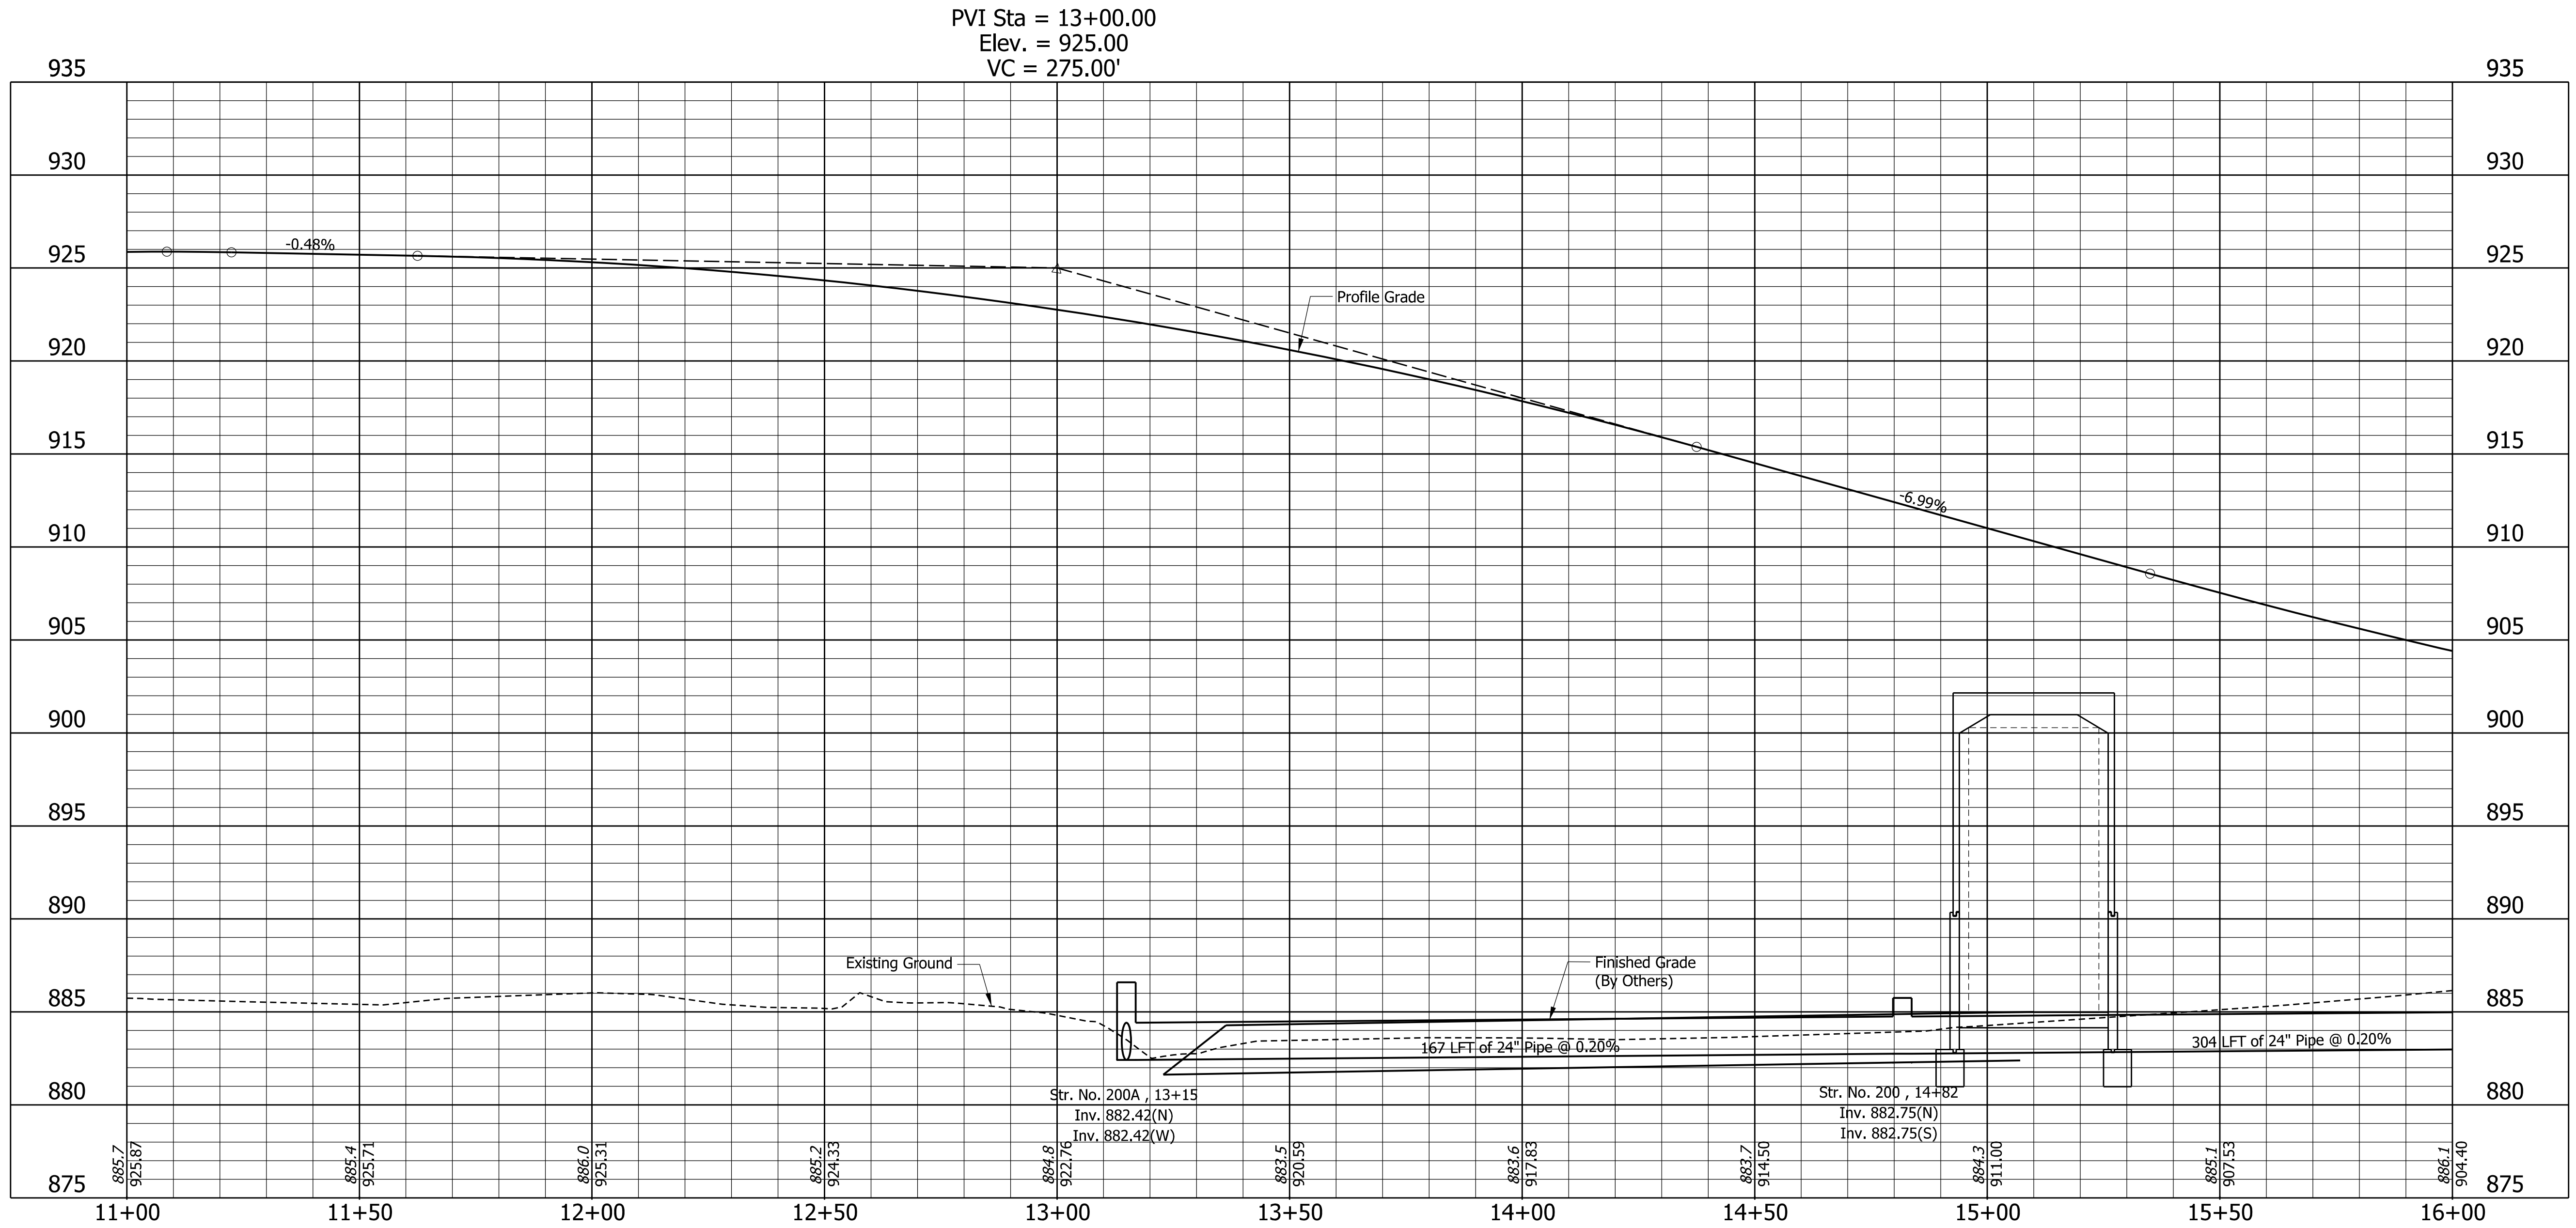

TBM 22 ELEV=887.105 (NAVD88)
Bench Tie Set in South Side of Light Pole #766-836, Southwest Corner Parking Lot



NOT FOR
CONSTRUCTION
DLZ INDIANA, LLC

RECOMMENDED FOR APPROVAL		DESIGN ENGINEER		DATE	
DESIGNED: AMH 11/2019		DRAWN: DPH 11/2019			
CHECKED: DSB 11/2019		CHECKED: AMH 11/2019			


INDIANA
DEPARTMENT OF TRANSPORTATION

PROFILE
LINE "PR-S"

HORIZONTAL SCALE		BRIDGE FILE	
1" = 20'		----	
VERTICAL SCALE		DESIGNATION	
1" = 5'		1702957	
SURVEY BOOK		SHEETS	
ELECTRONIC		13 of 56	
CONTRACT		PROJECT	
R-40890		1702957	



4/6/2020
PW: 2018, 1863, 2010
X:\Projects\GFI\2018\1863\201090\Civil\Full Civil\BGM\PR-2010pr12.dgn

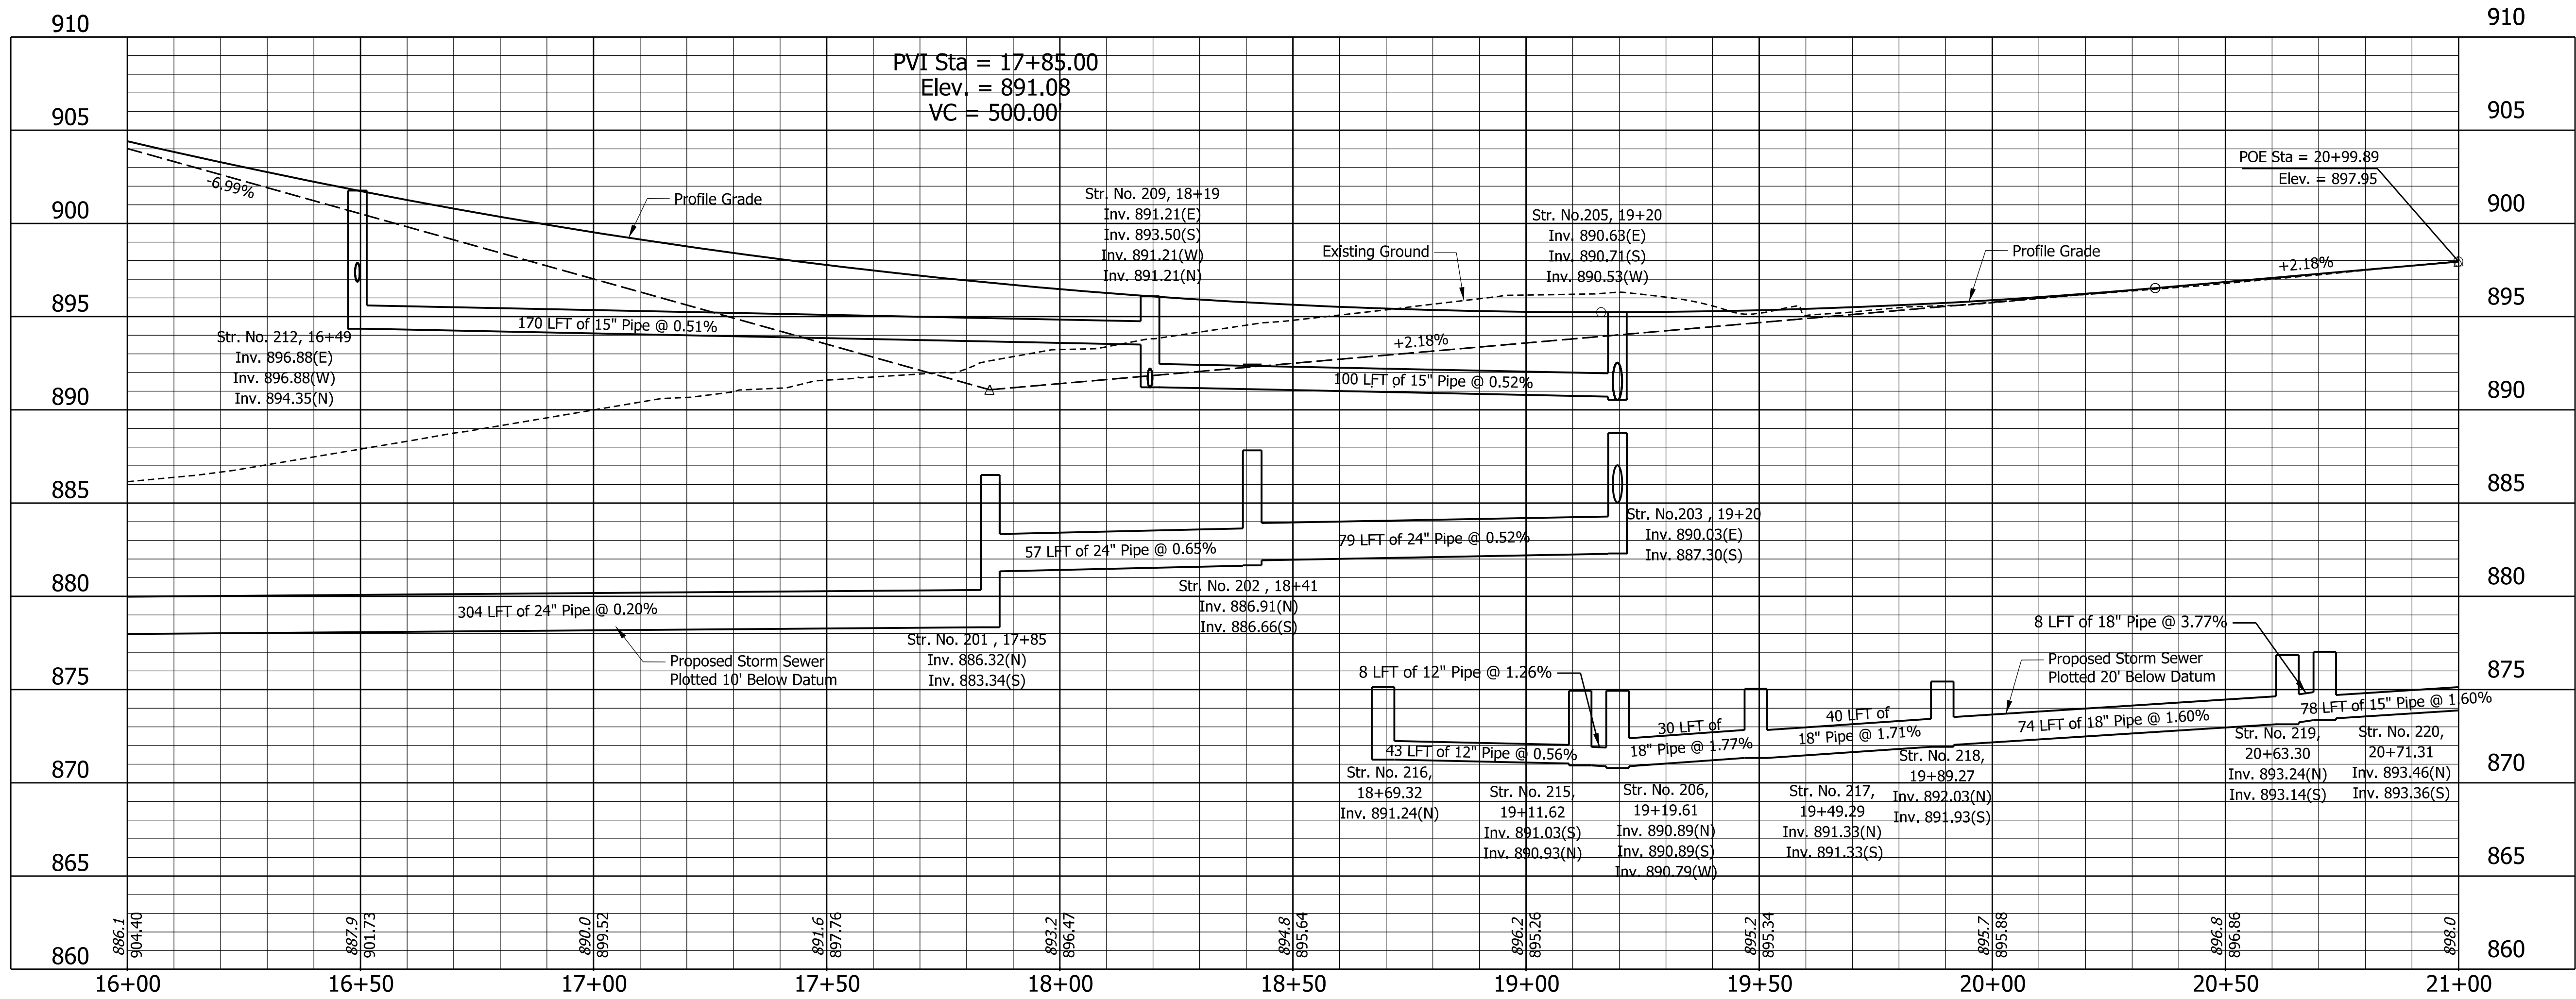

TBM 23 ELEV=899.070 (NAVD88)
Cut "x" East Bonnet Bolt of Fire Hydrant Located in Northwest Quad of Culdesac





NOT FOR
CONSTRUCTION
DLZ INDIANA, LLC

RECOMMENDED FOR APPROVAL		DESIGN ENGINEER		DATE
DESIGNED:	AMH	11/2019	DRAWN:	DPH 11/2019
CHECKED:	DSB	11/2019	CHECKED:	AMH 11/2019

INDIANA
DEPARTMENT OF TRANSPORTATION




PROFILE
LINE "PR-S"

HORIZONTAL SCALE		BRIDGE FILE	
1" = 20'		----	
VERTICAL SCALE		DESIGNATION	
1" = 5'-0"		1702957	
SURVEY BOOK		SHEETS	
ELECTRONIC		15	of 56
CONTRACT		PROJECT	
R-40890		1702957	

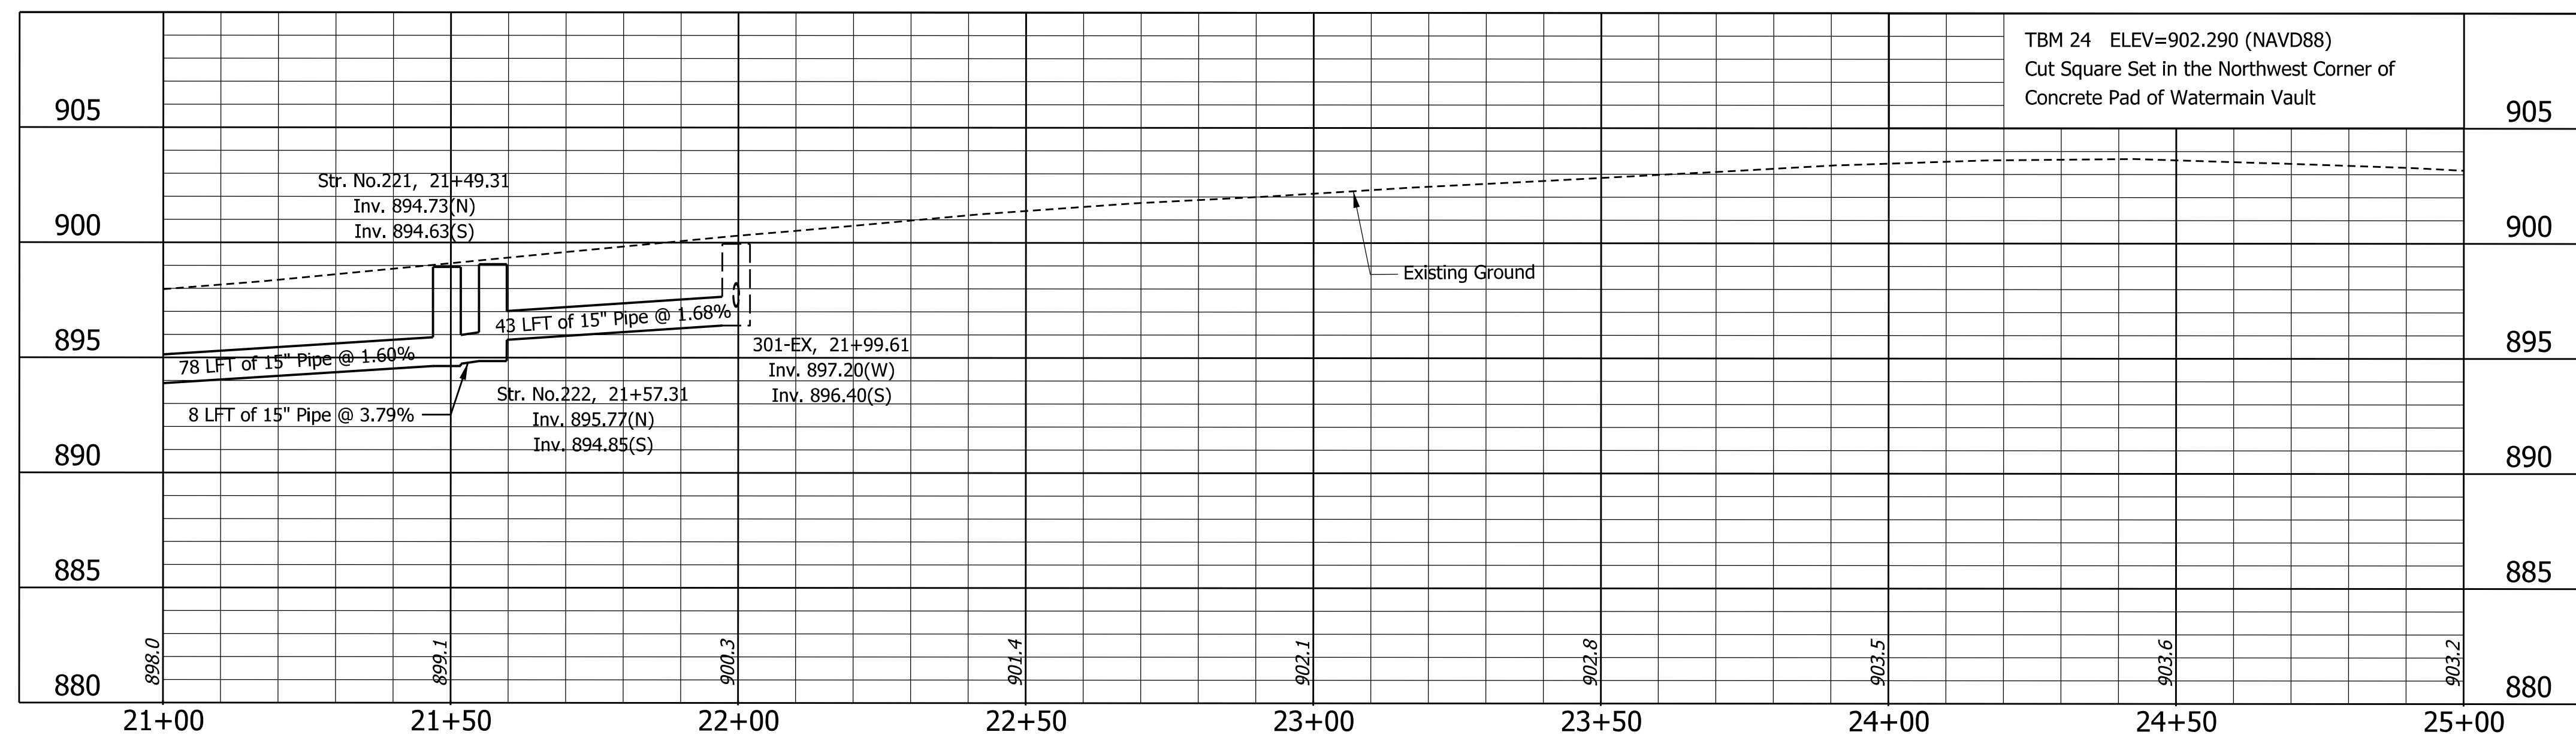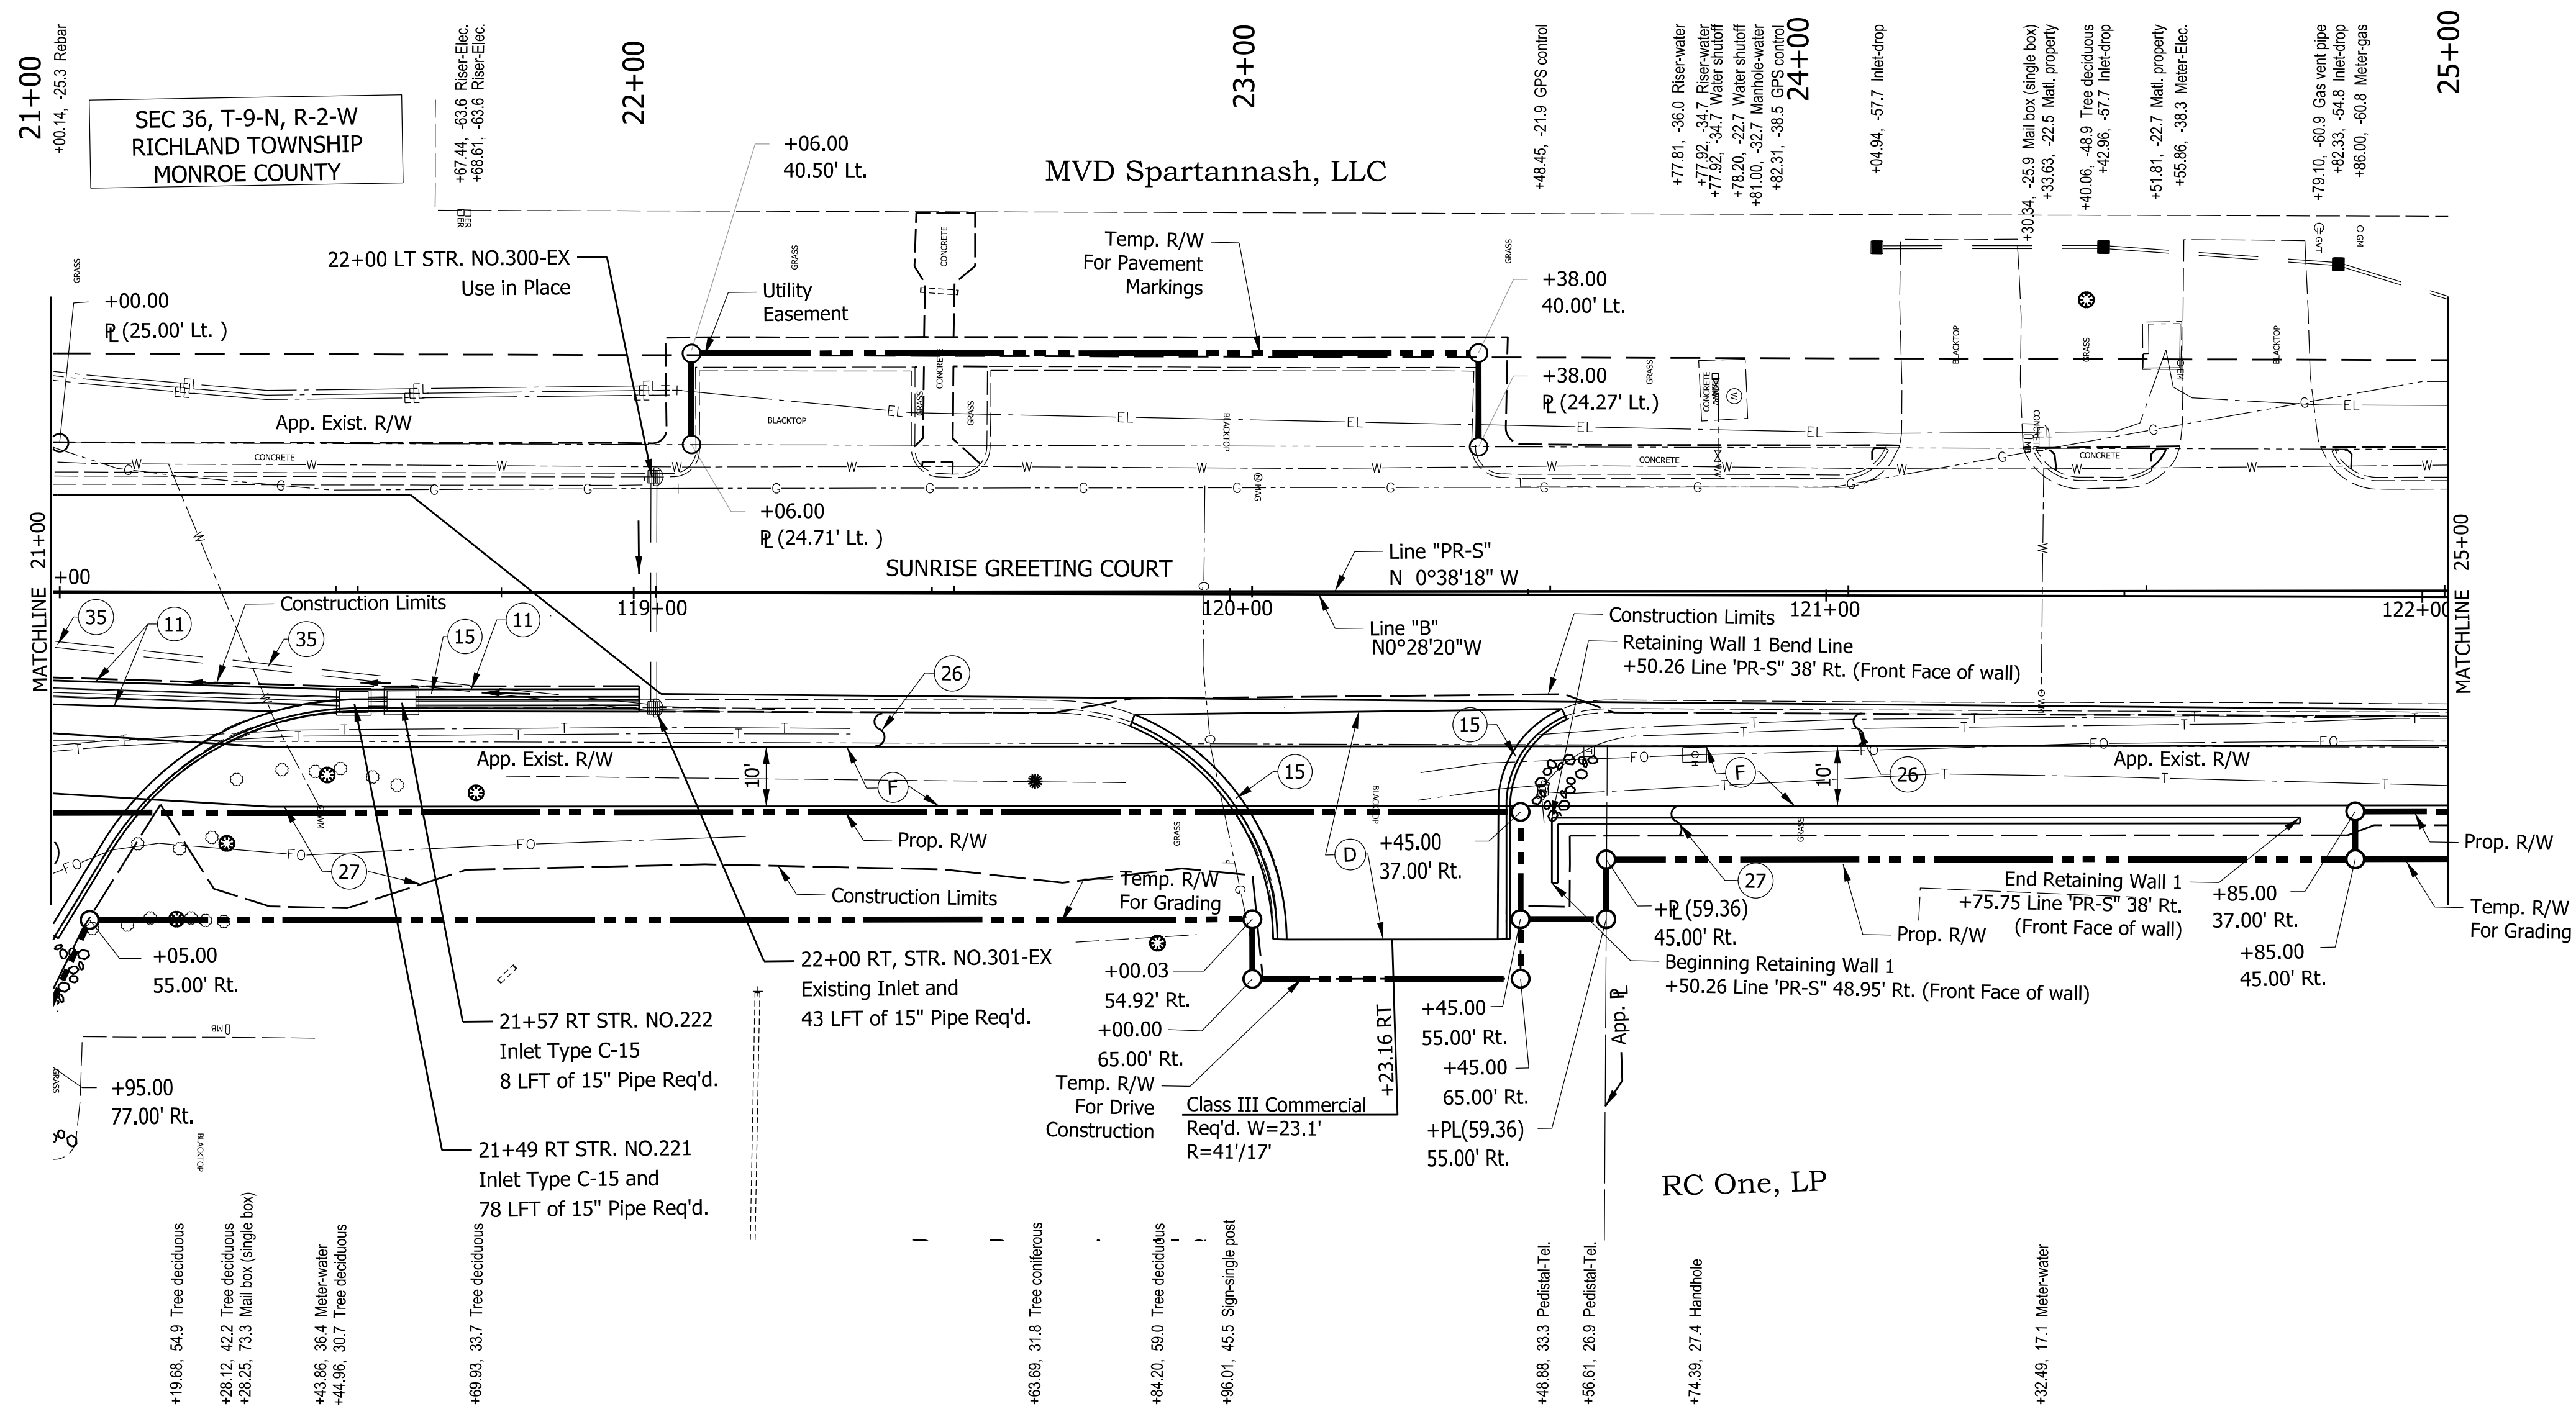

Notes:

1. Line "PR-S" To Be Constructed
2. All Topography Described From Line "PR-S"
3. All R/W is Defined from Line "PR-S"

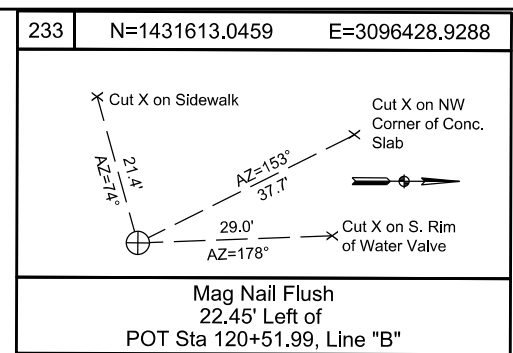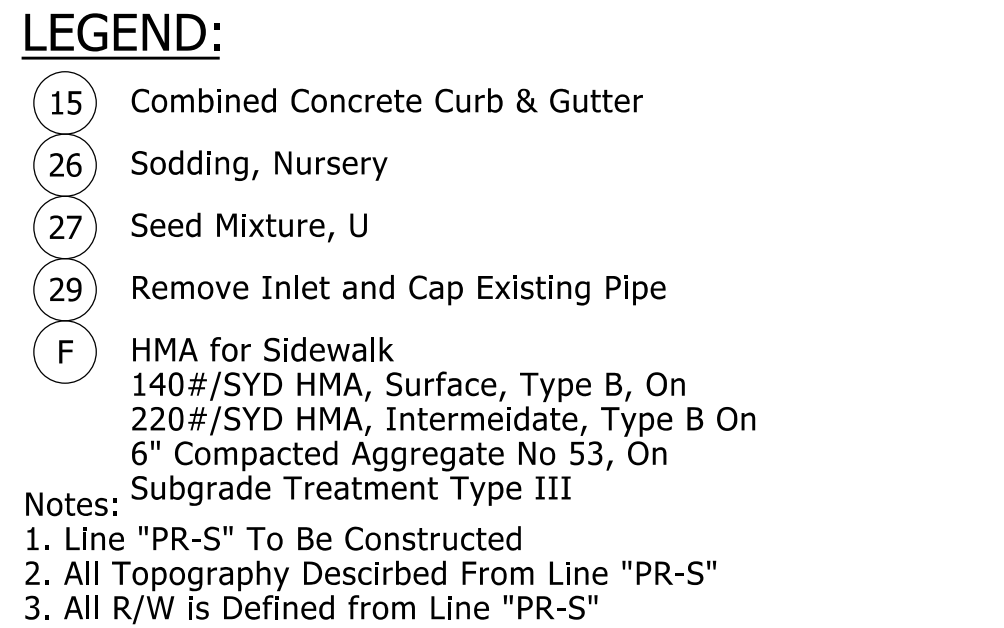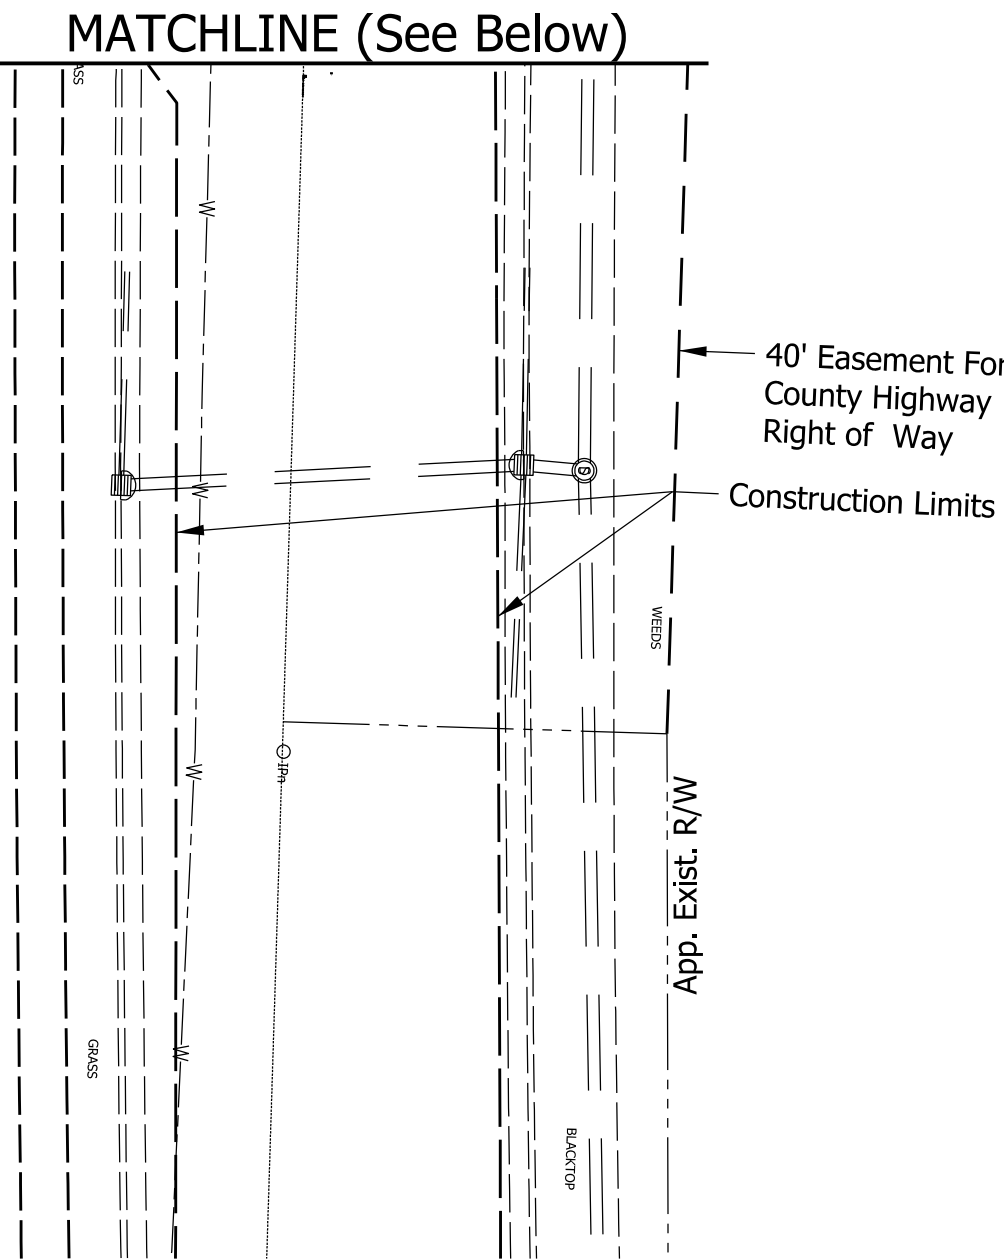



NOT FOR
CONSTRUCTION


DLZ INDIANA, LLC

INDIANA
DEPARTMENT OF TRANSPORTATION


PLAN & PROFILE
LINE "PR-S"

HORIZONTAL SCALE 1" = 20'	BRIDGE FILE ---		
VERTICAL SCALE 1"-5'	DESIGNATION 1702957		
SURVEY BOOK ELECTRONIC	17	of	56
CONTRACT R-40890	PROJECT 1702957		

 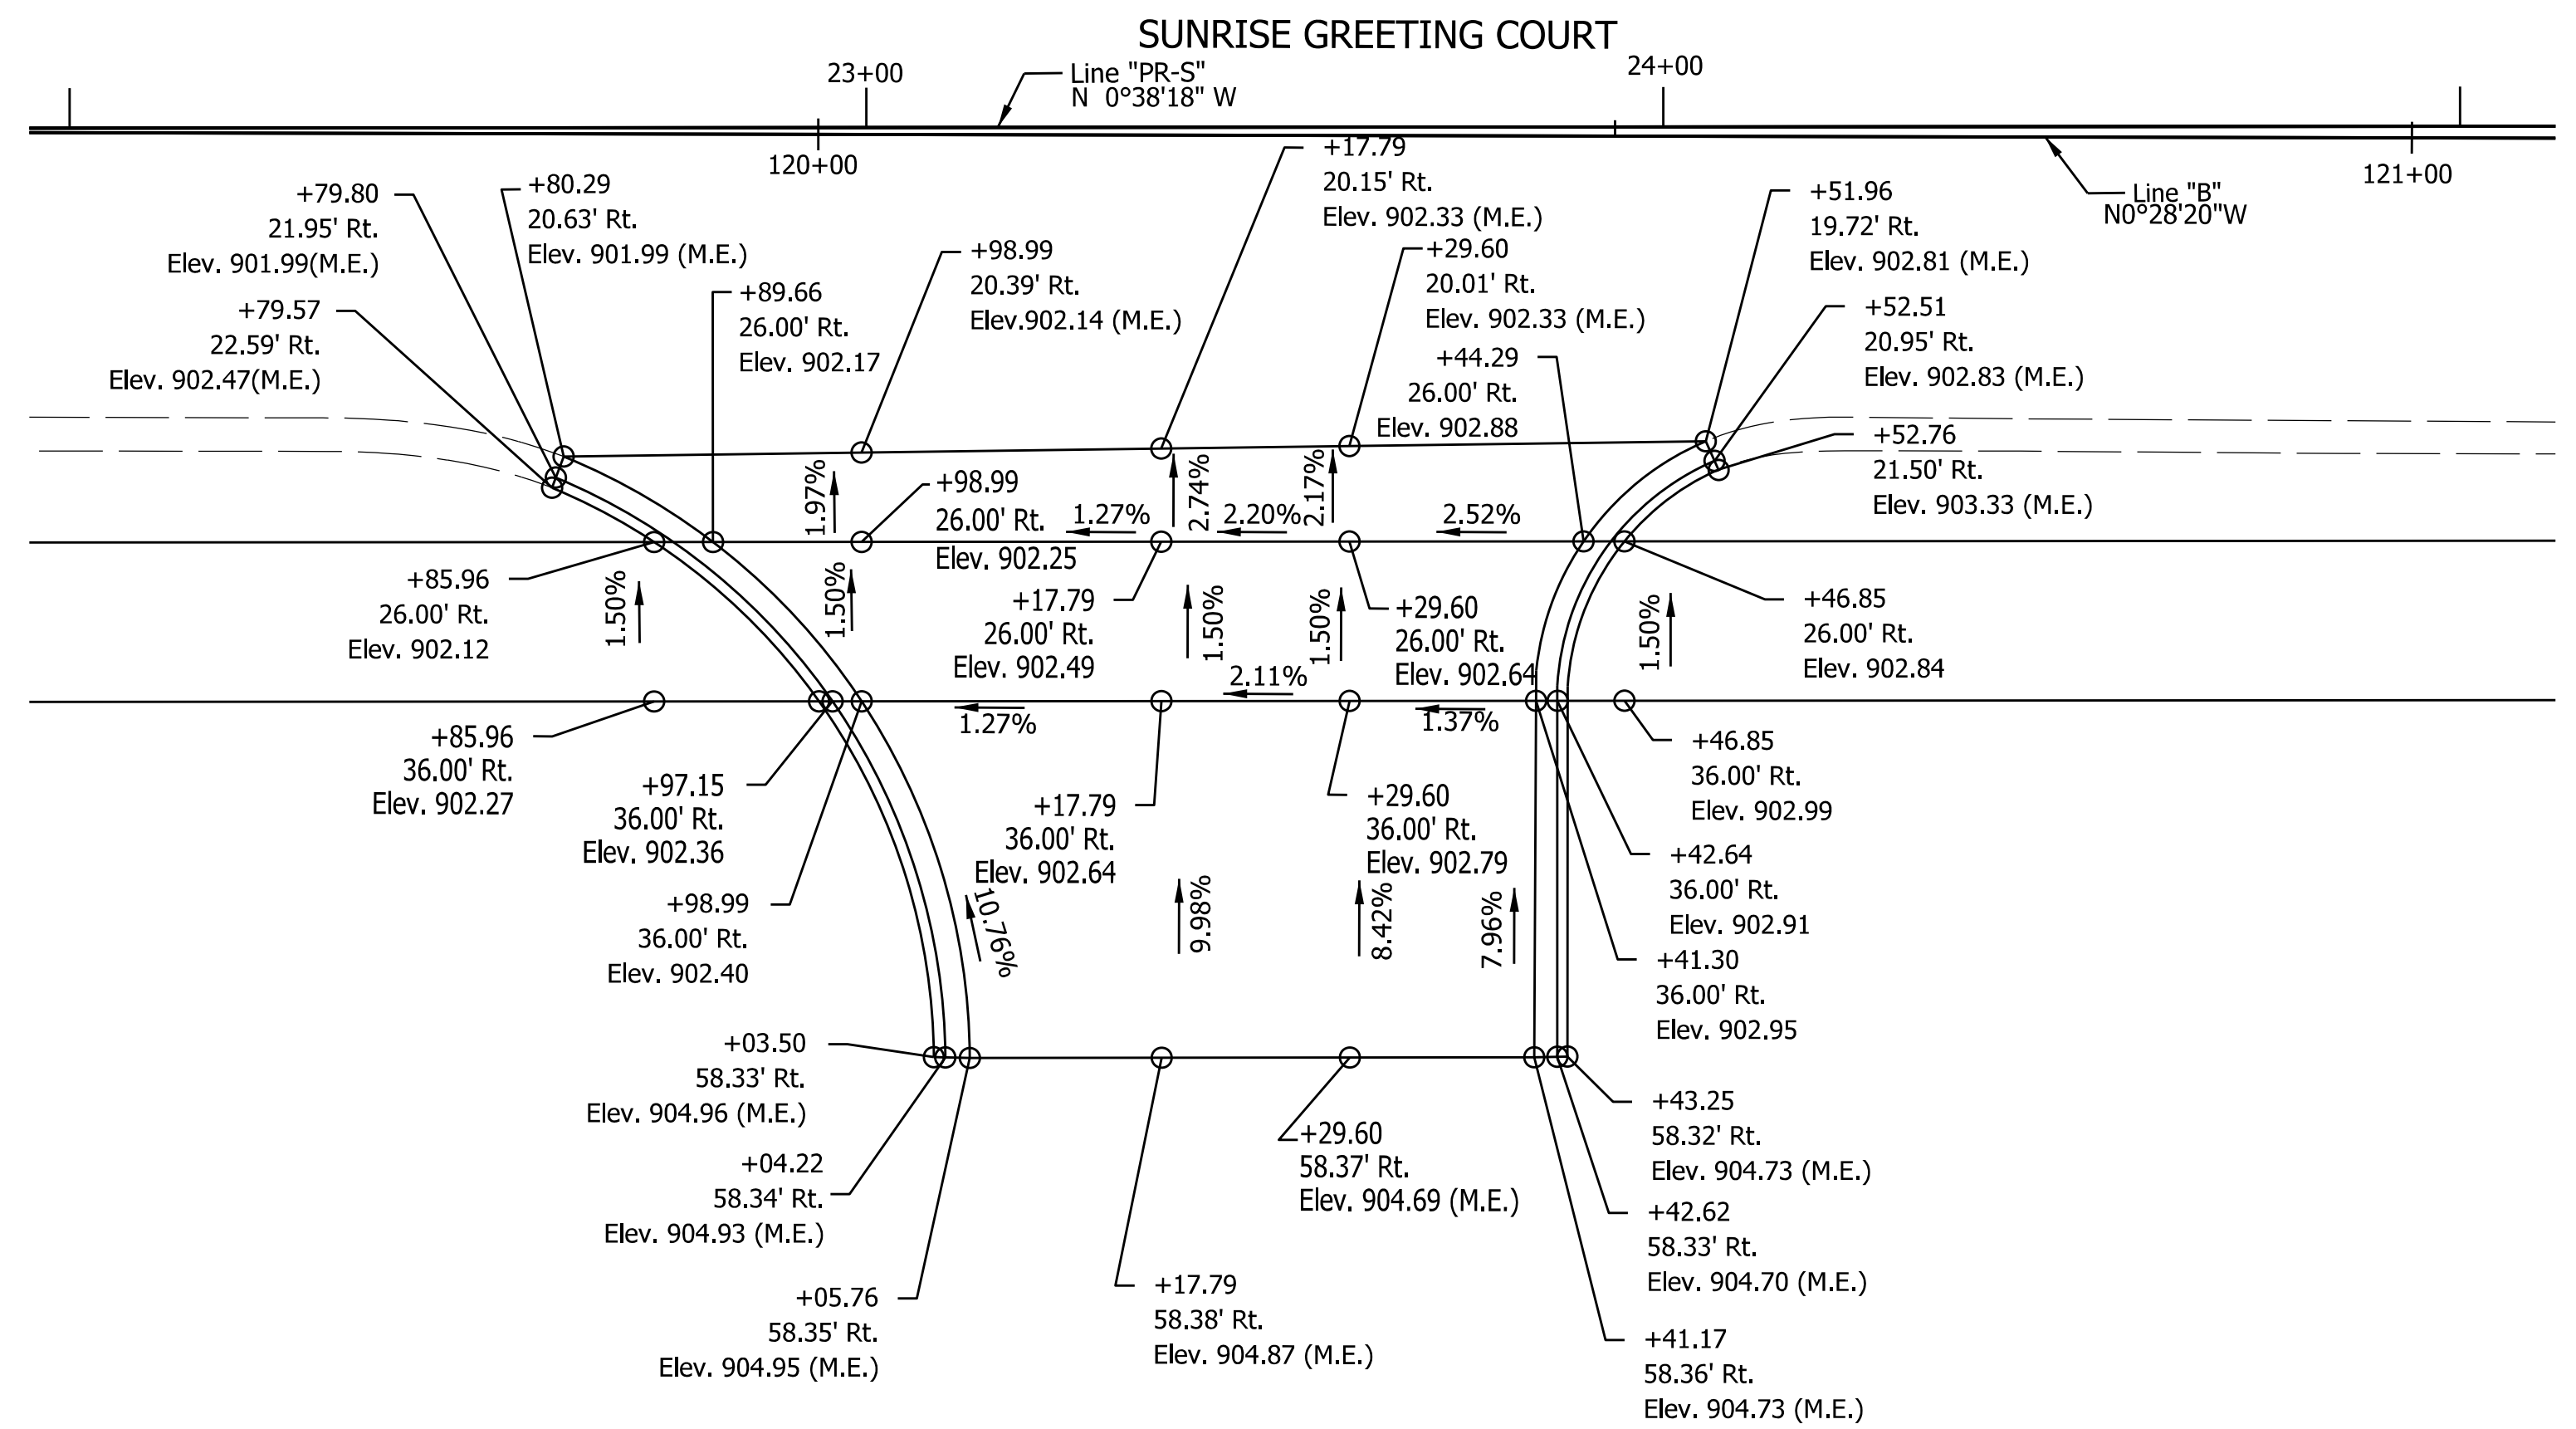

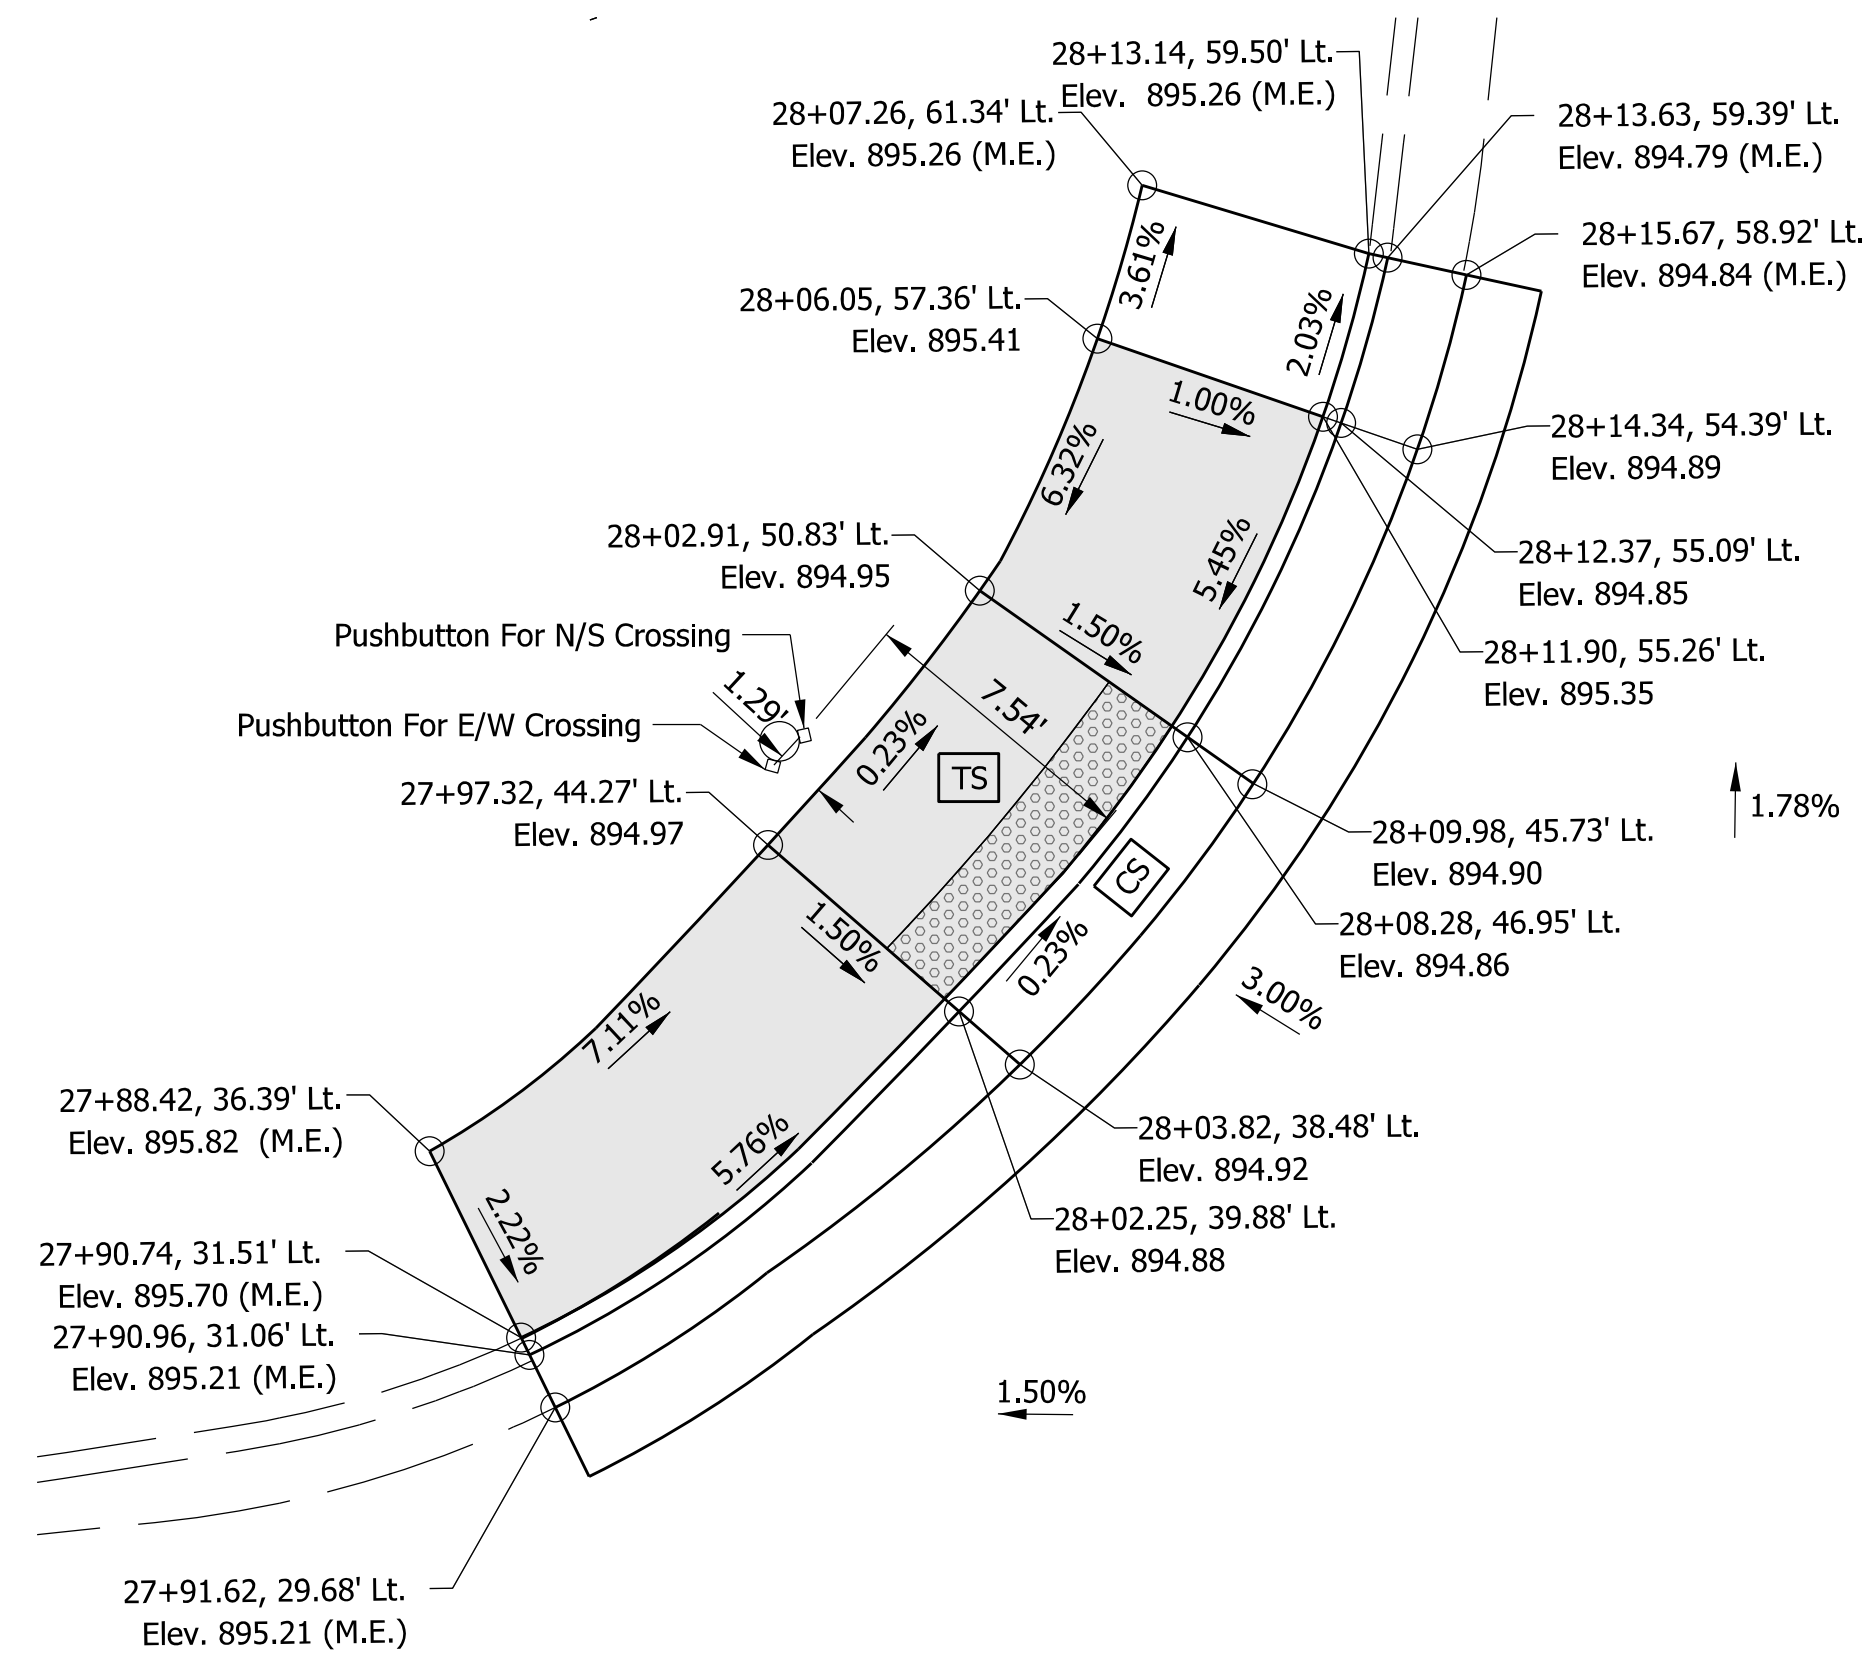

VERNAL PIKE

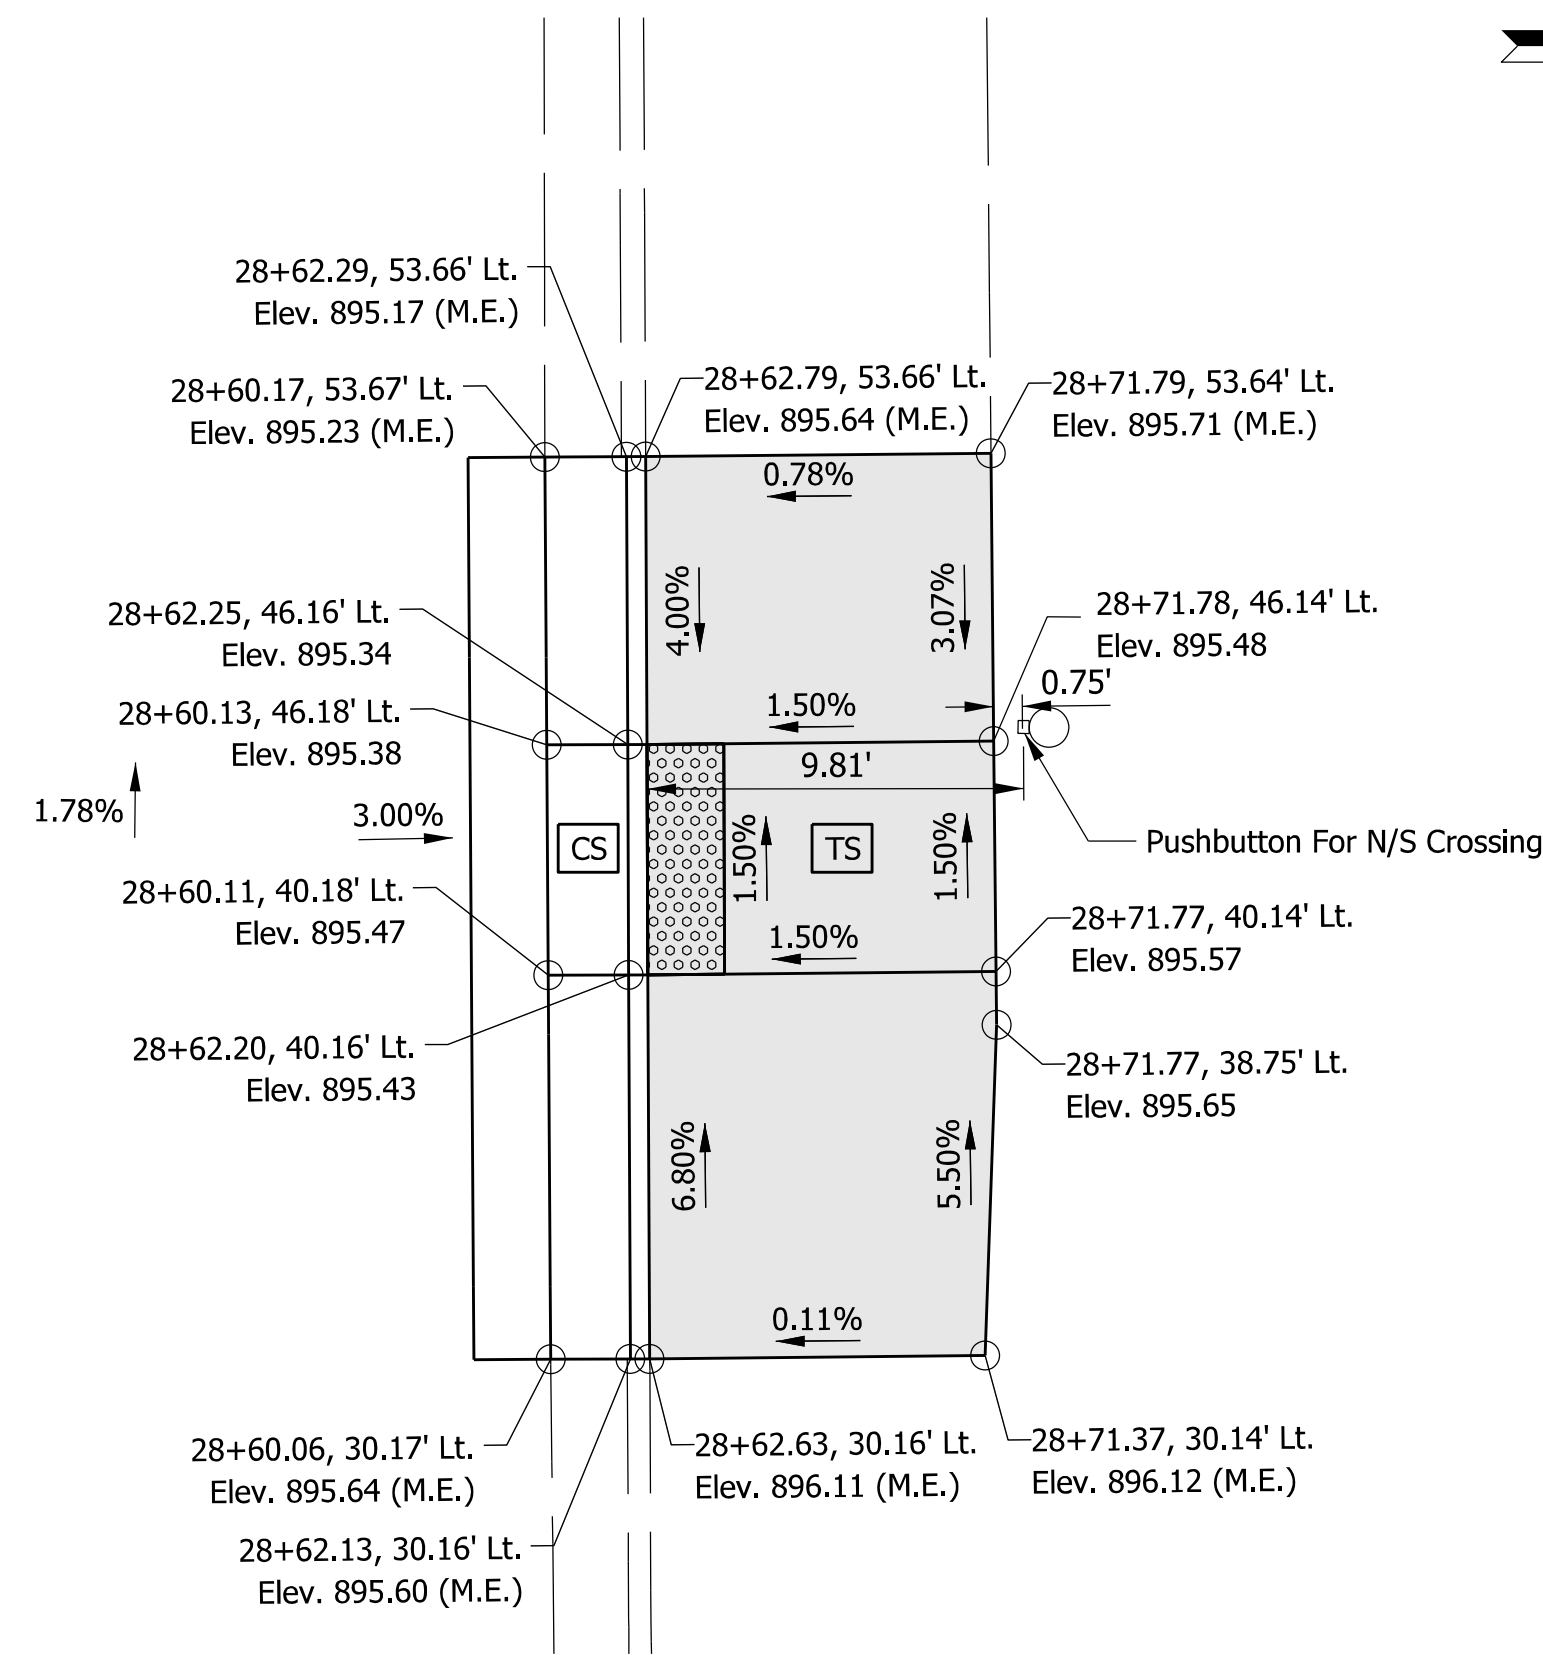

WEST CURB RAMPS

LEGEND:

- CS Clear Space (4'x4' Min.)
- TS Turning Space (4'x4' Min.)
- Detectable Warning Surface
- Pay Limits for Curb Ramps
- M.E. Match Existing

NOTE:
1. Station and offset distances are from line 'PRS' unless otherwise noted.
2. Spot elevation details are to be considered complete units and their grades determined prior to construction. Spot elevations govern over profile grade and typical section.
3. Back of curb elevations are considered the same as the front of curb elevation at depressed curbs. Grades on curb ramps have been determined from the back of the curb.




NOT FOR
CONSTRUCTION
DLZ INDIANA, LLC

RECOMMENDED FOR APPROVAL		DESIGN ENGINEER		DATE
DESIGNED:	AMH	11/2019	DRAWN:	DPH 11/2019
CHECKED:	DSB	11/2019	CHECKED:	AMH 11/2019


INDIANA DEPARTMENT OF TRANSPORTATION	
SPOT DETAILS	

SCALE 1:5	BRIDGE FILE ----	
	DESIGNATION 1702957	
SURVEY BOOK ELECTRONIC	20	of 56
CONTRACT R-40890	PROJECT 1702957	

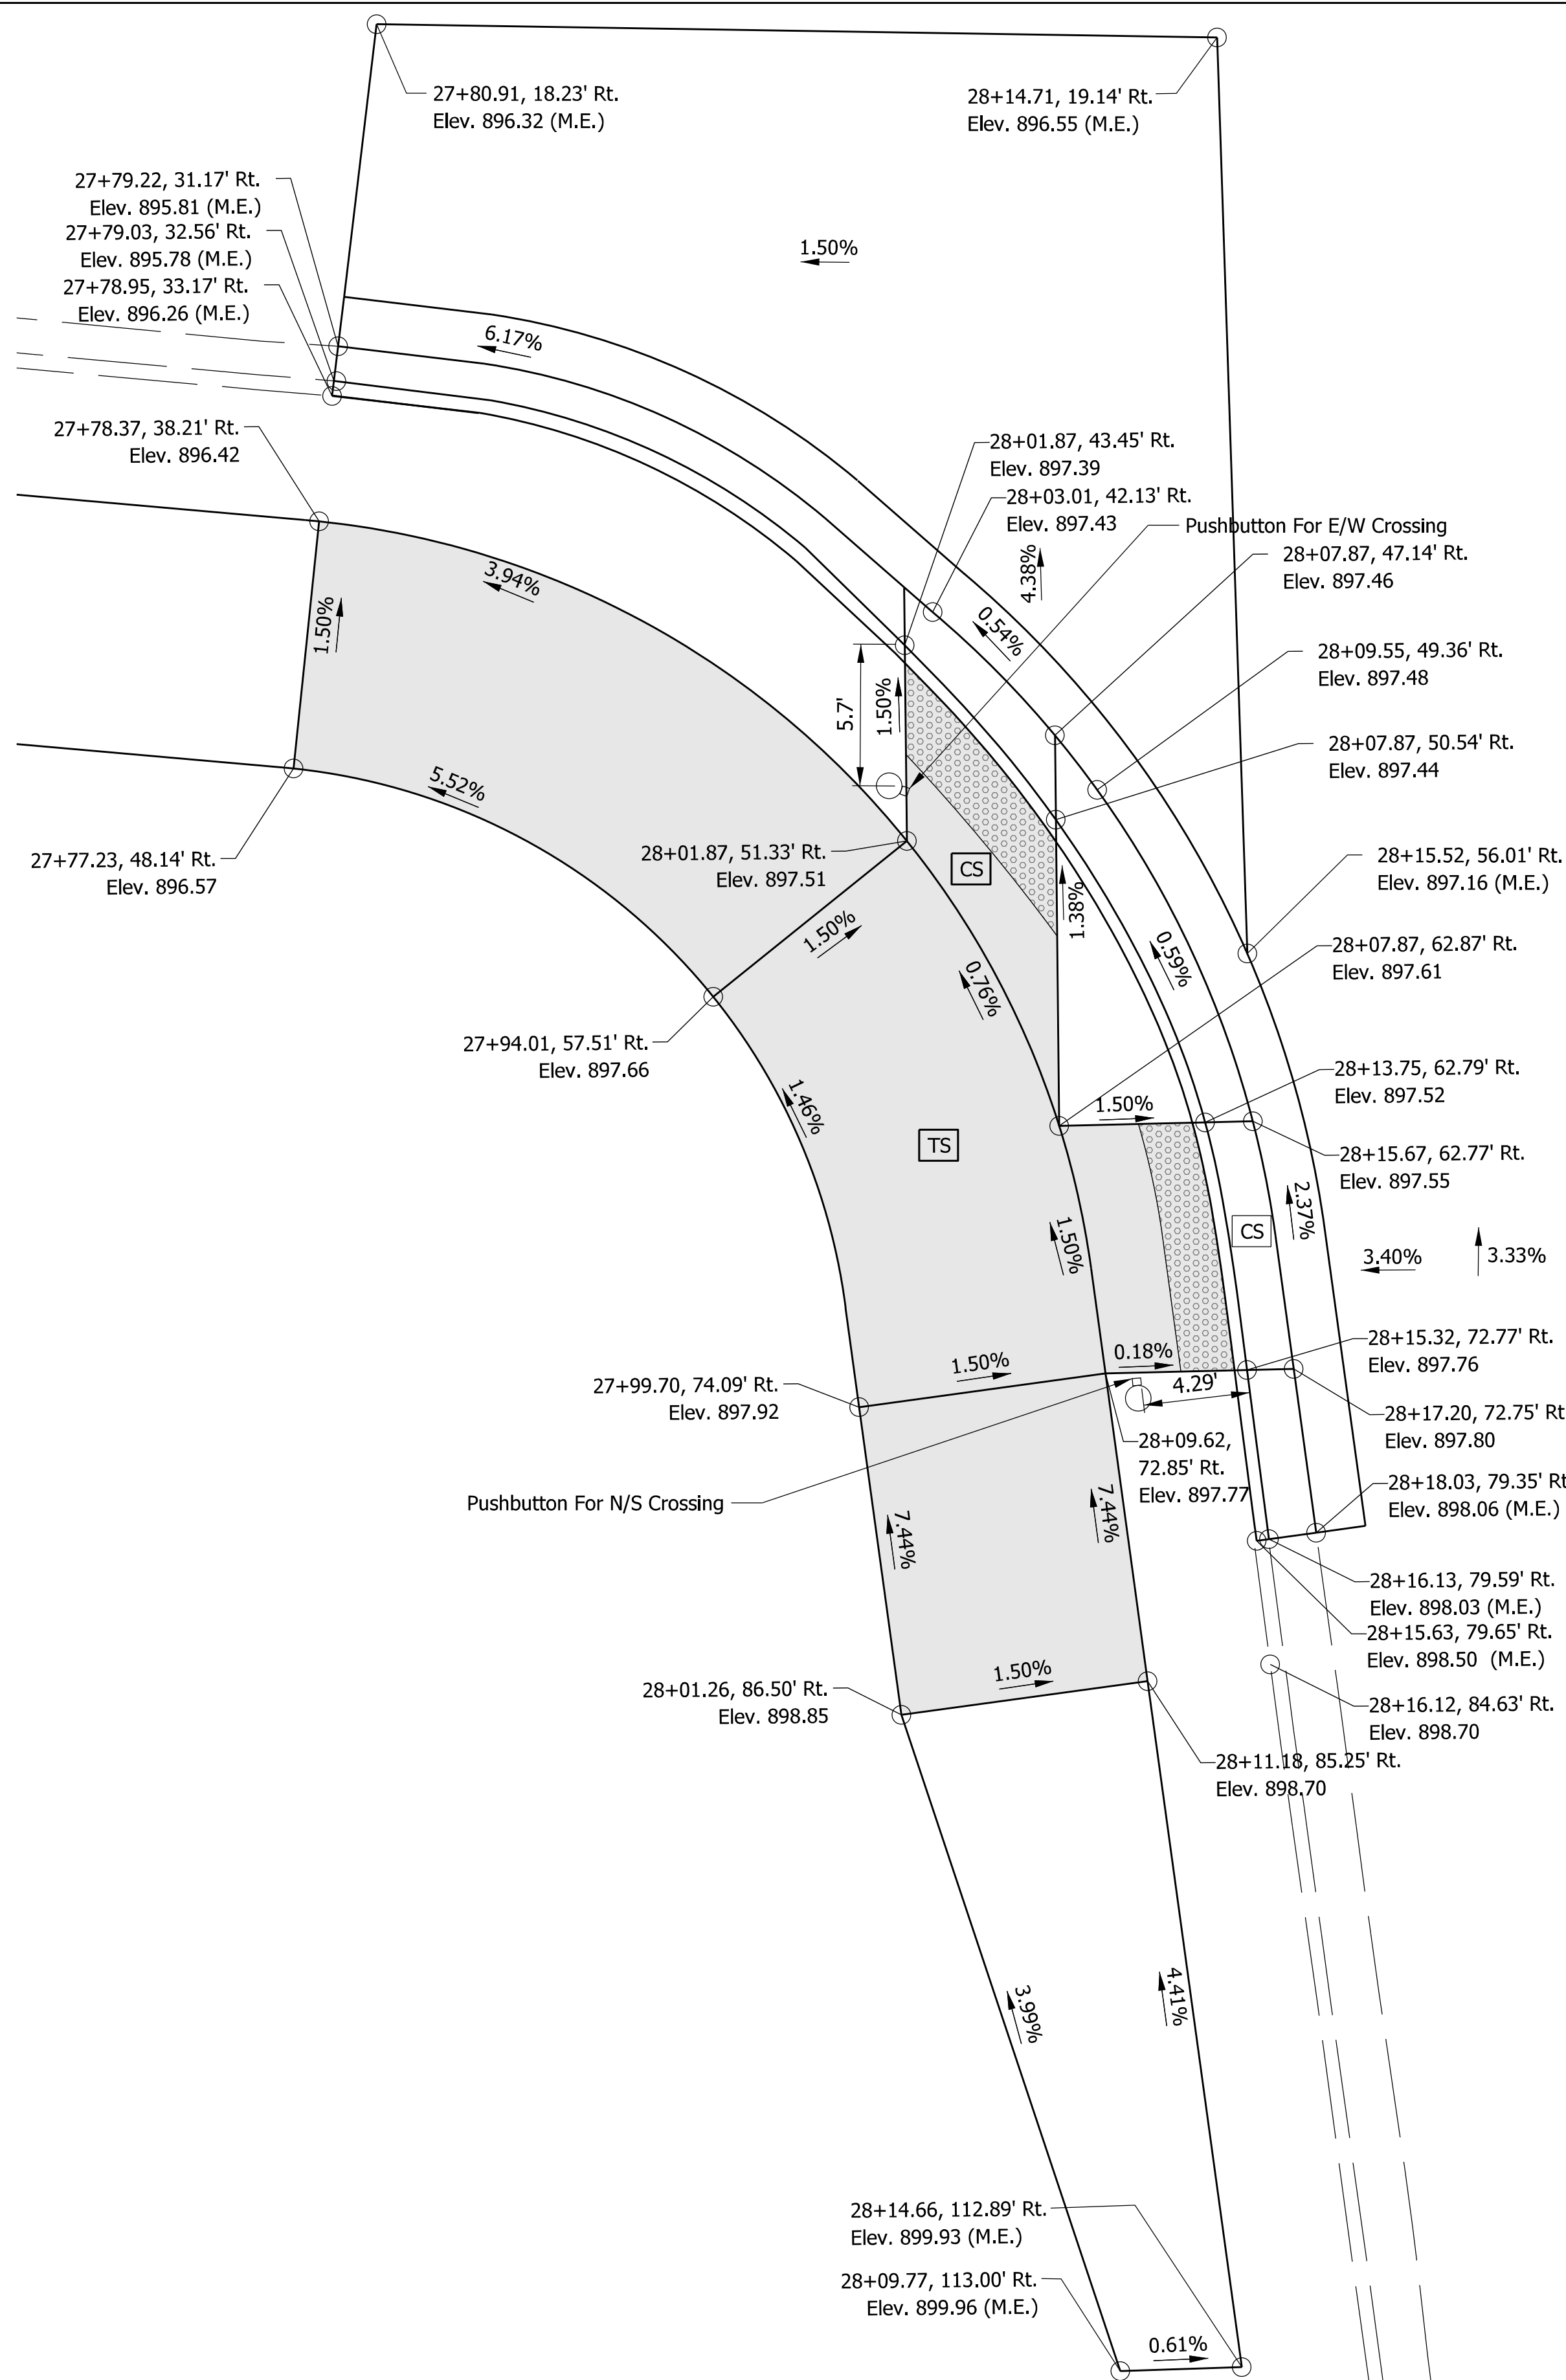

EAST CURB RAMPS

VERNAL PIKE

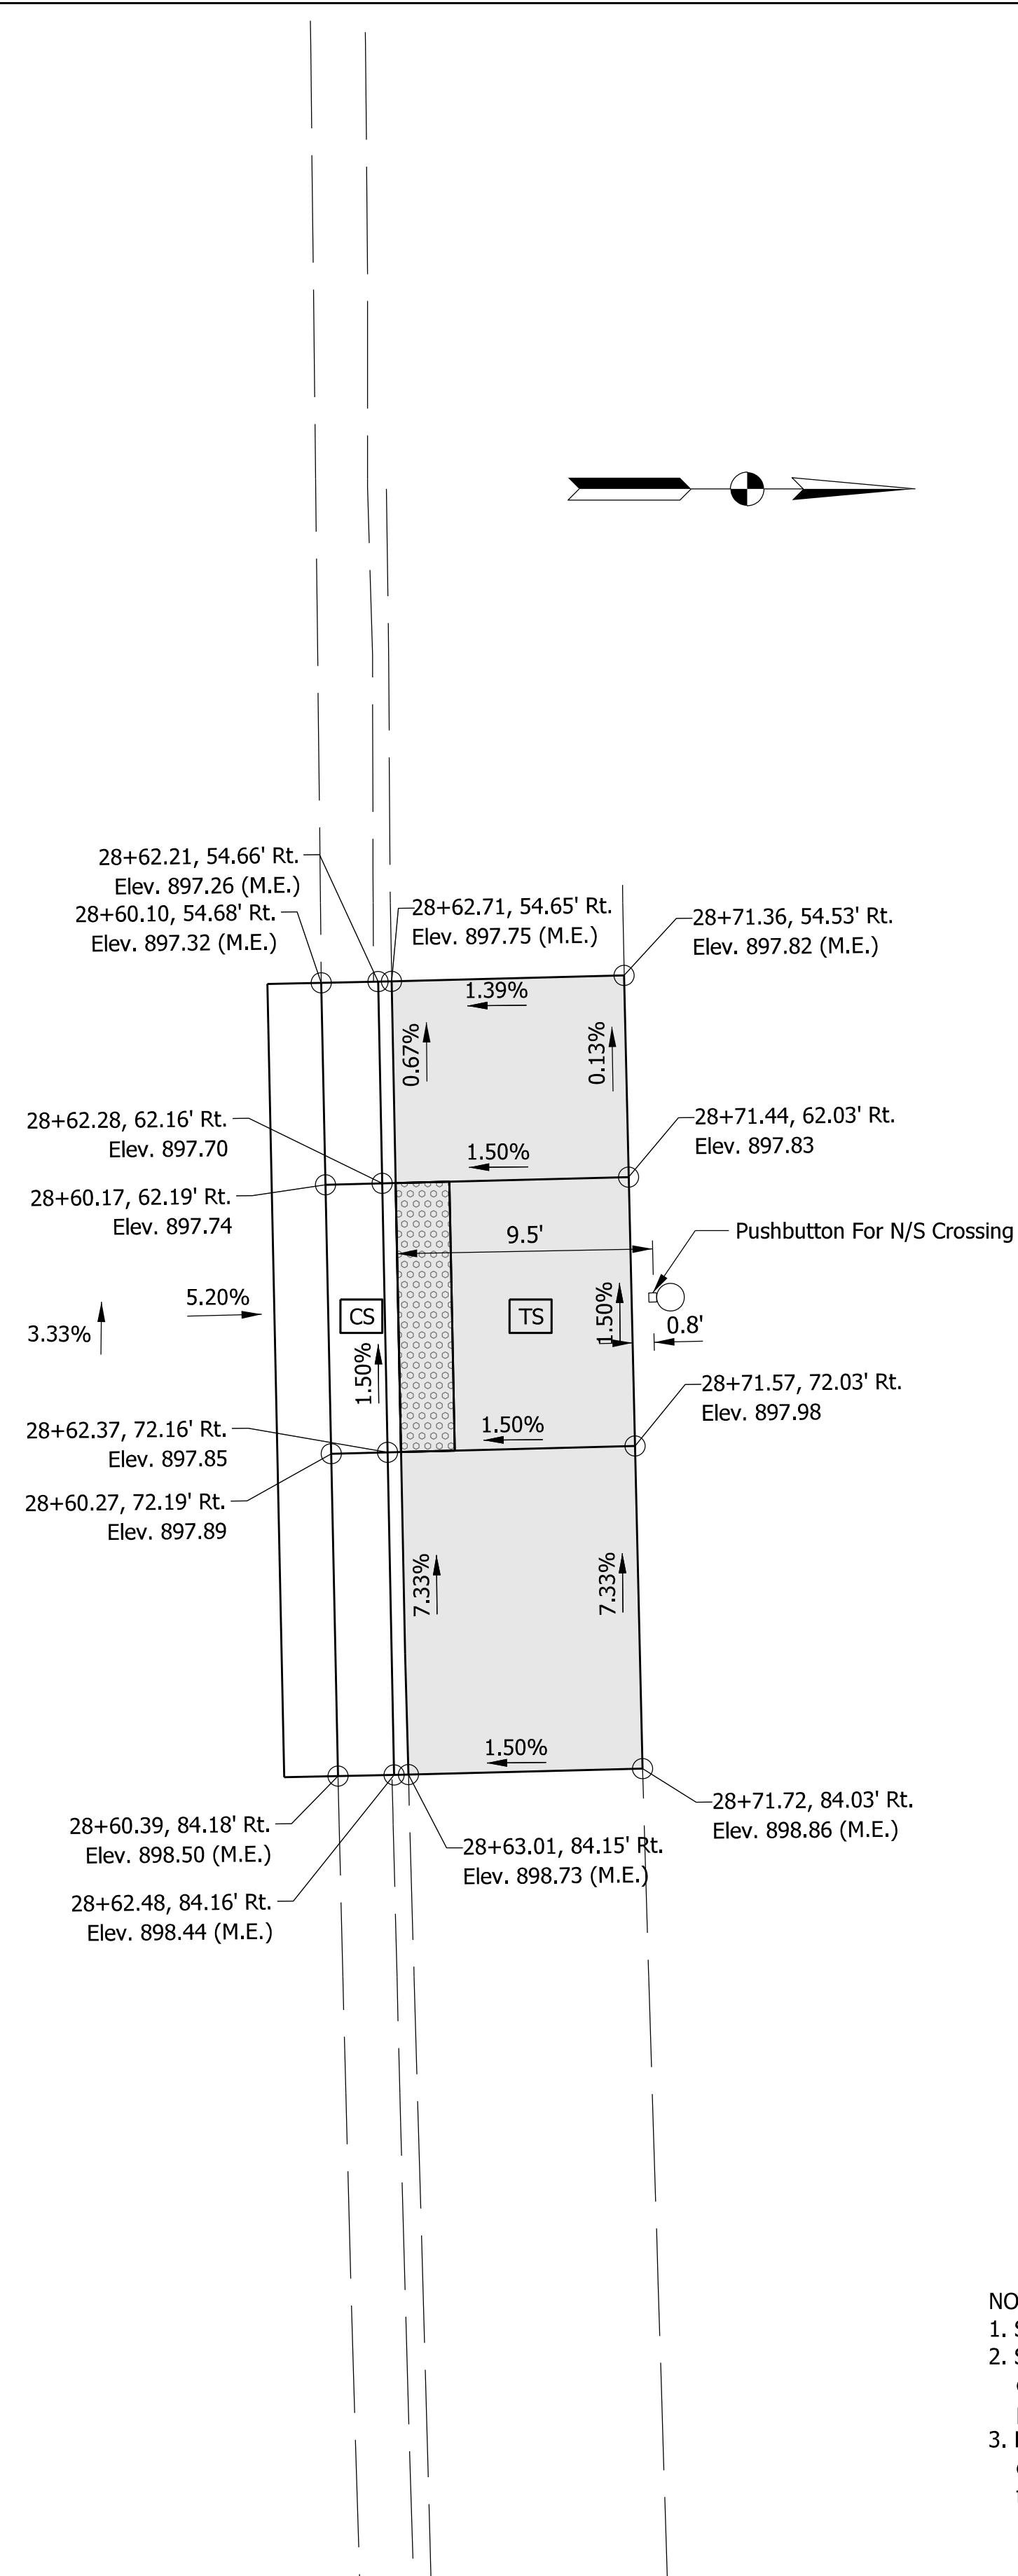

LEGEND:

- CS Clear Space (4'x4' Min.)
- TS Turning Space (4'x4' Min.)
- Detectable Warning Surface
- Pay Limits for Curb Ramps
- (M.E.) Match Existing

NOTE:
1. Station and offset distances are from line 'PRS' unless otherwise noted.
2. Spot elevation details are to be considered complete units and their grades determined prior to construction. Spot elevations govern over profile grade and typical section.
3. Back of curb elevations are considered the same as the front of curb elevation at depressed curbs. Grades on curb ramps have been determined from the back of the curb.

4/8/2020
PW: 2018118631_20101
X:\Projects\GFL\2018118631\201090\Civil\Civil\BGM\Misc\2010SP20.dgn



NOT FOR
CONSTRUCTION
DLZ INDIANA, LLC


RECOMMENDED FOR APPROVAL	DESIGN ENGINEER	DATE
DESIGNED: AMH 11/2019	DRAWN: DPH 11/2019	
CHECKED: DSB 11/2019	CHECKED: AMH 11/2019	

INDIANA DEPARTMENT OF TRANSPORTATION
SPOT DETAILS



SCALE 1:5	BRIDGE FILE ----
	DESIGNATION 1702957
SURVEY BOOK ELECTRONIC	SHEETS 21 of 56
CONTRACT R-40890	PROJECT 1702957

3/31/2020
PW: 2018118631 20101
X:\Projects\GFI\2018118631\201090\Civil\Civil\BGM\Wisc\20105G10.dgn

Foundation Schedule			
Foundation	Line	Station	Offset
SSP #1	"PR-S"	28+73.20	66.50 Rt.
SSP #2	"PR-S"	27+96.65	65.82 Rt.
SSP #3	"PR-S"	27+97.54	47.12 Lt.
SSP #4	"PR-S"	28+73.50	46.50 Lt.
PED #1	"PR-S"	28+01.04	49.06 Rt.
PED #2	"PR-S"	28+10.95	74.00 Rt.
CONTROLLER CABINET	"PR-S"	28+77.67	76.50 Rt.

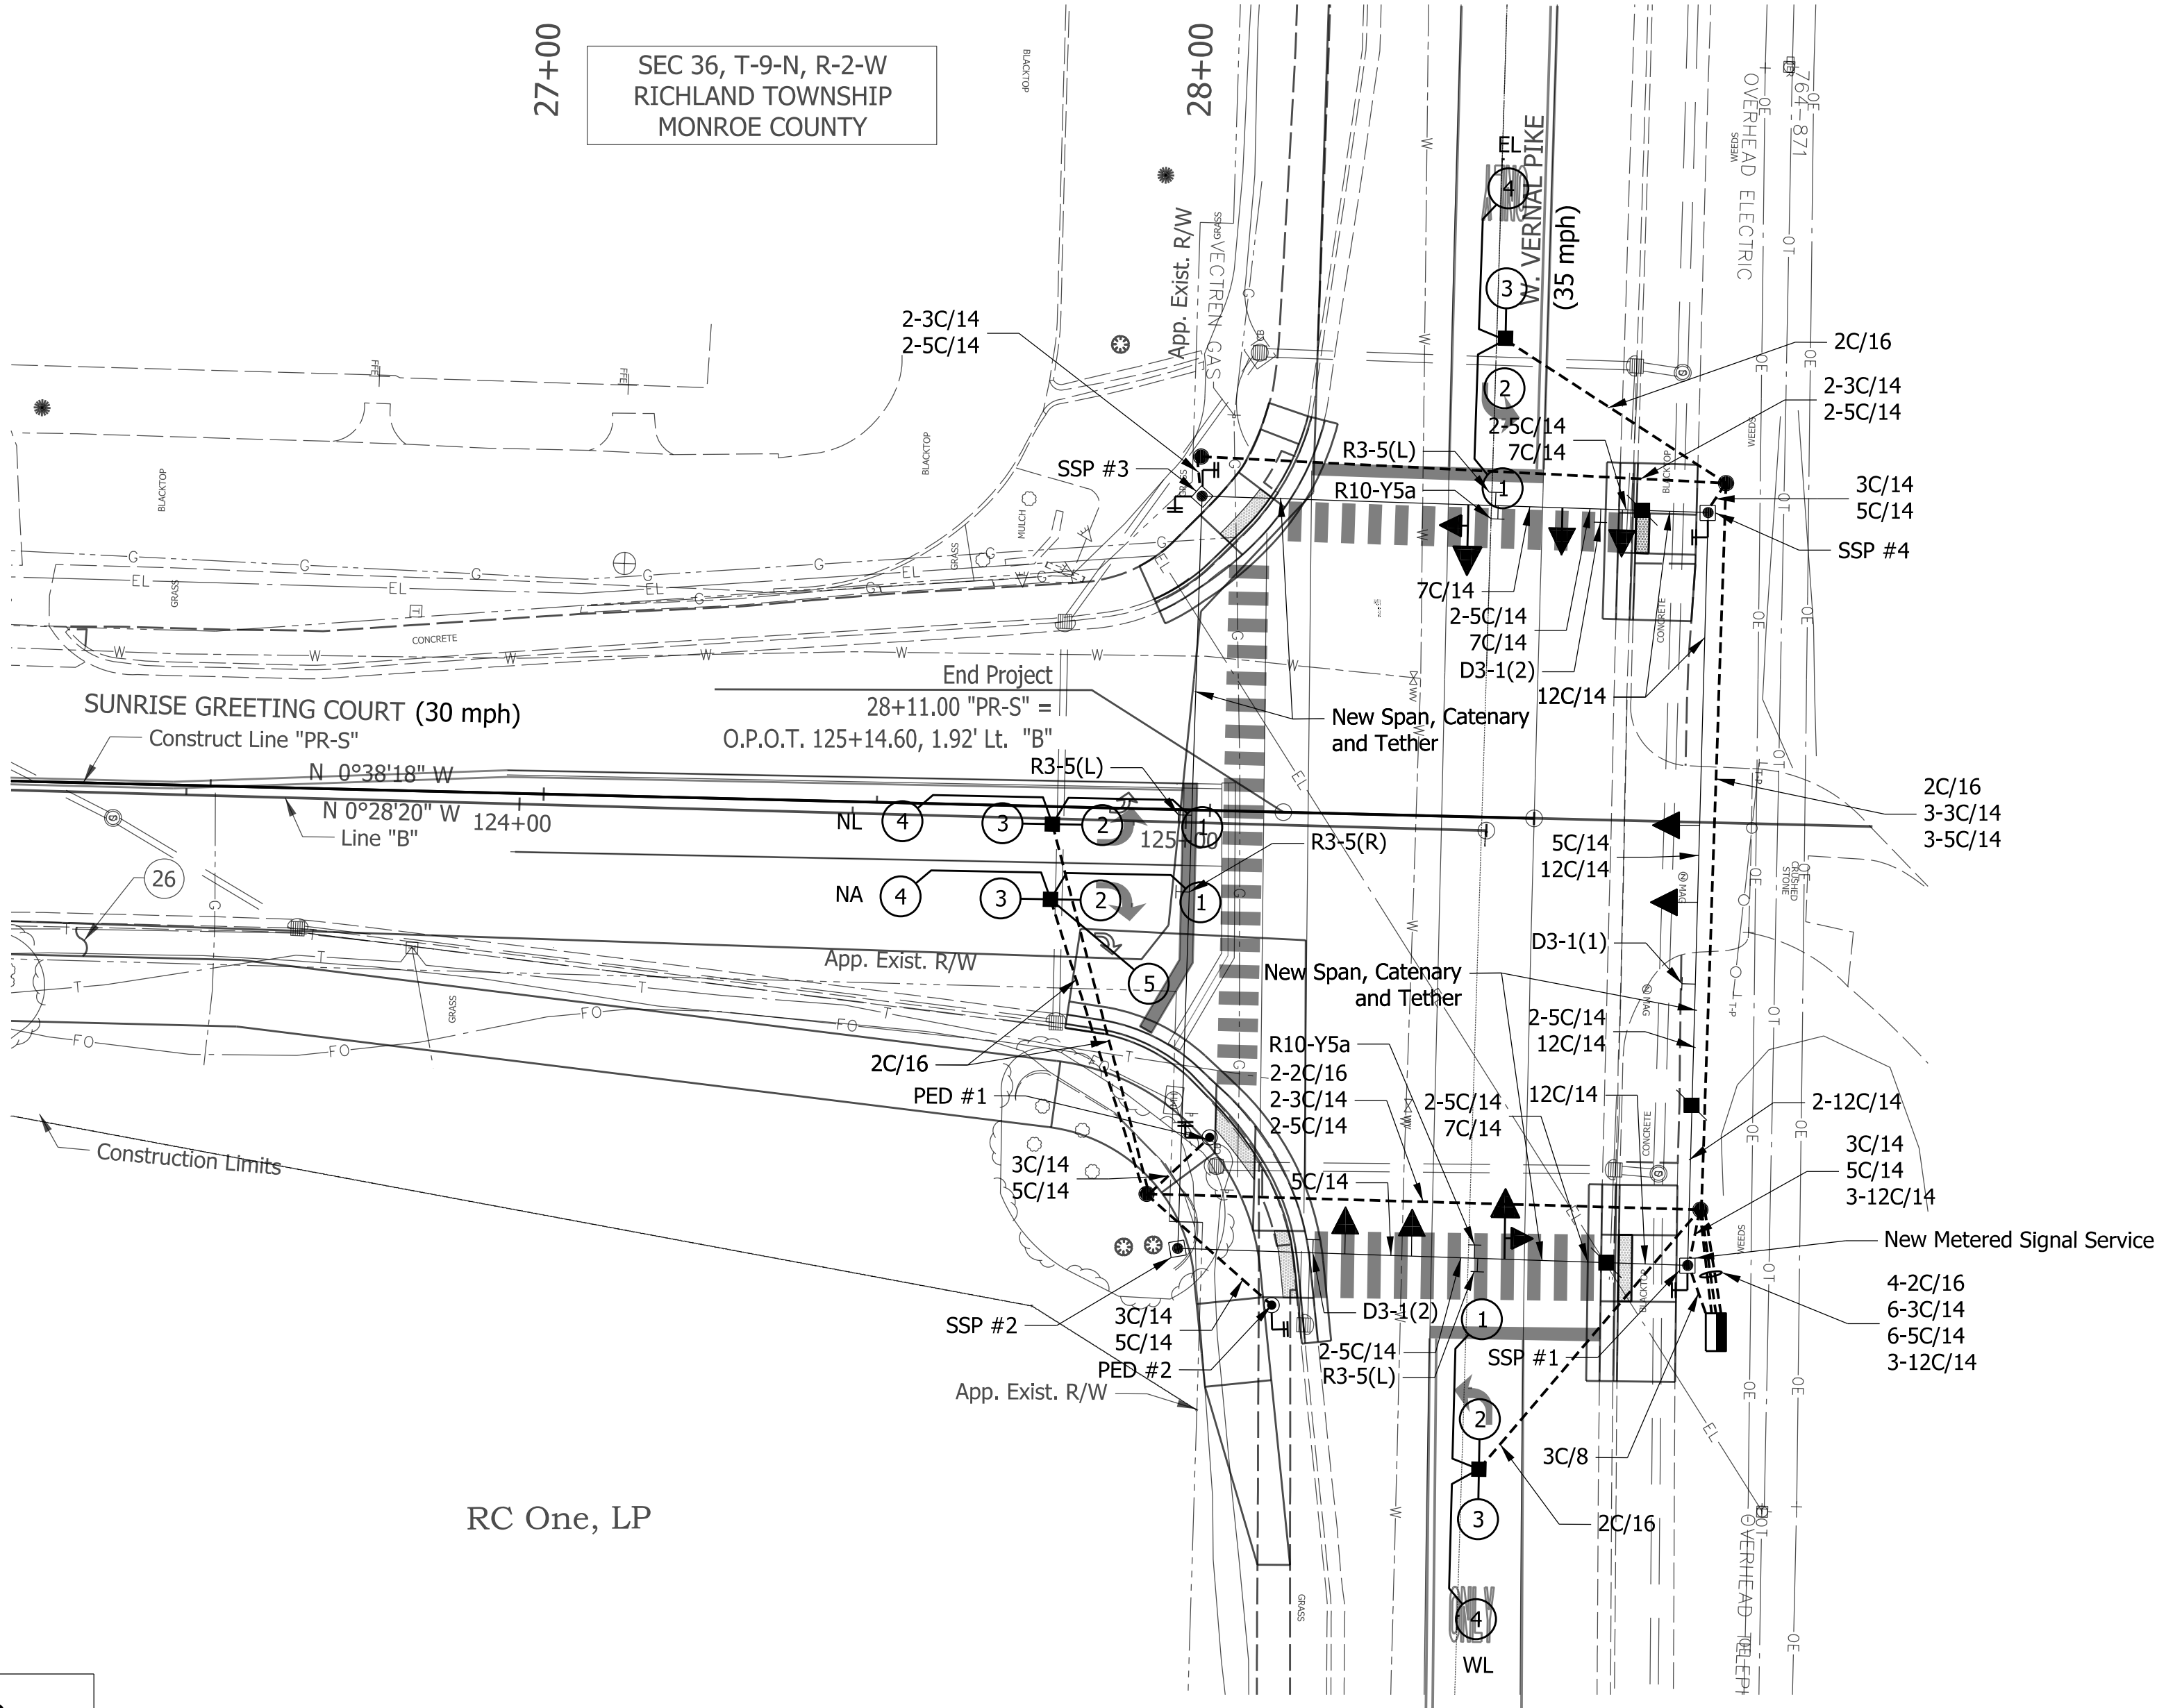

RC One, LP

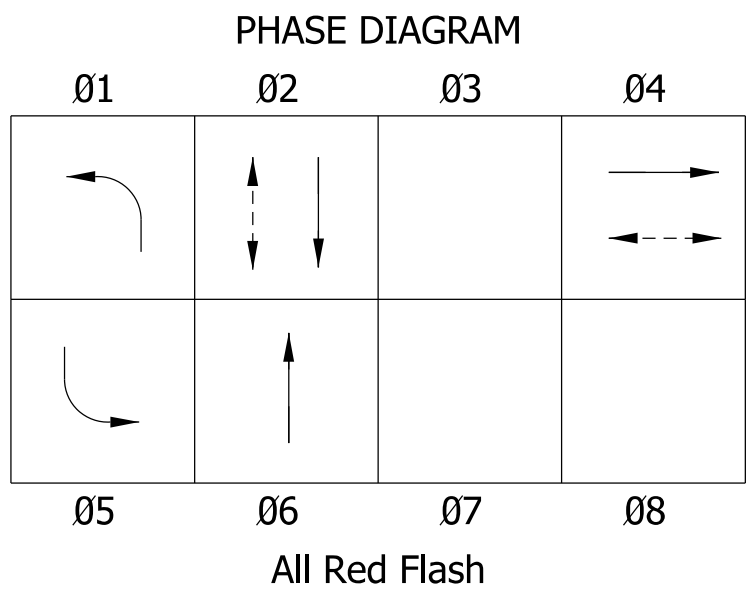 

Loop Tagging Table	
Lane	Tag Number
NL	NL4-1,2,3,4
NA	NA4-1,2,3,4,5
EL	EL5-1,2,3,4
WL	WL1-1,2,3,4

- NOTES:
- The latest Indiana Department of Transportation Standard Specifications and current supplements thereto to be used with these plans, unless otherwise noted in project plans and specifications.
 - All unused cables shall be removed from conduits, handholes, poles and cabinet.
 - Prior to beginning any work activities associated with this plan, the Contractor shall notify all utility entities and have their utilities located and marked.
 - Pavement Markings Shown for Information Only.
 - Eastbound 4-section left turn signal head installed for future use. Phase 5 operation shall be disabled in controller until such time it is to be activated.


- LEGEND
- Proposed 2" Galvanized Steel Conduit
 - Span, Catenary, And Tether
 - Proposed Signal Handhole
 - Proposed Controller And Cabinet
 - Proposed Loop Detector, 6' Diameter, 4 Turns
 - Sign Mounted on Span and Catenary
 - Proposed Pedestrian Signal Indication And New APS Push Button And R10-3e Sign
 - Proposed Detector Housing
 - Proposed 30' Steel Strain Pole
 - Proposed Traffic Signal Head, 3-Section (12" Red, 12" Amber, 12" Green) On New Signal Span
 - Proposed Traffic Signal Head, 4-Section (12" Red Arrow, 2x12" Amber Arrows, 12" Green Arrow) On New Signal Span
 - Proposed Disconnect Hanger
 - Proposed 10' Pedestal Pole and Base on New Foundation



NOT FOR
CONSTRUCTION
DLZ INDIANA, LLC

RECOMMENDED FOR APPROVAL		DESIGN ENGINEER		DATE		INDIANA DEPARTMENT OF TRANSPORTATION		Commission No.	
DESIGNED:	AMH	11/2019	DRAWN:	DPH	11/2019	TRAFFIC SIGNAL PLAN SUNRISE GREETING COURT AND VERNAL PIKE		HORIZONTAL SCALE	BRIDGE FILE
CHECKED:	DSB	11/2019	CHECKED:	AMH	11/2019			1" = 20'	----
								DESIGNATION	1702957
								SURVEY BOOK	SHEETS
								ELECTRONIC	22 of 56
								CONTRACT	PROJECT
								R-40890	1702957

4/9/2020
PW: 120118 18631 2010
X:\Projects\GFL\2018\18631\201090\Civil\Civil\BGM\PM\2010PM01.dgn

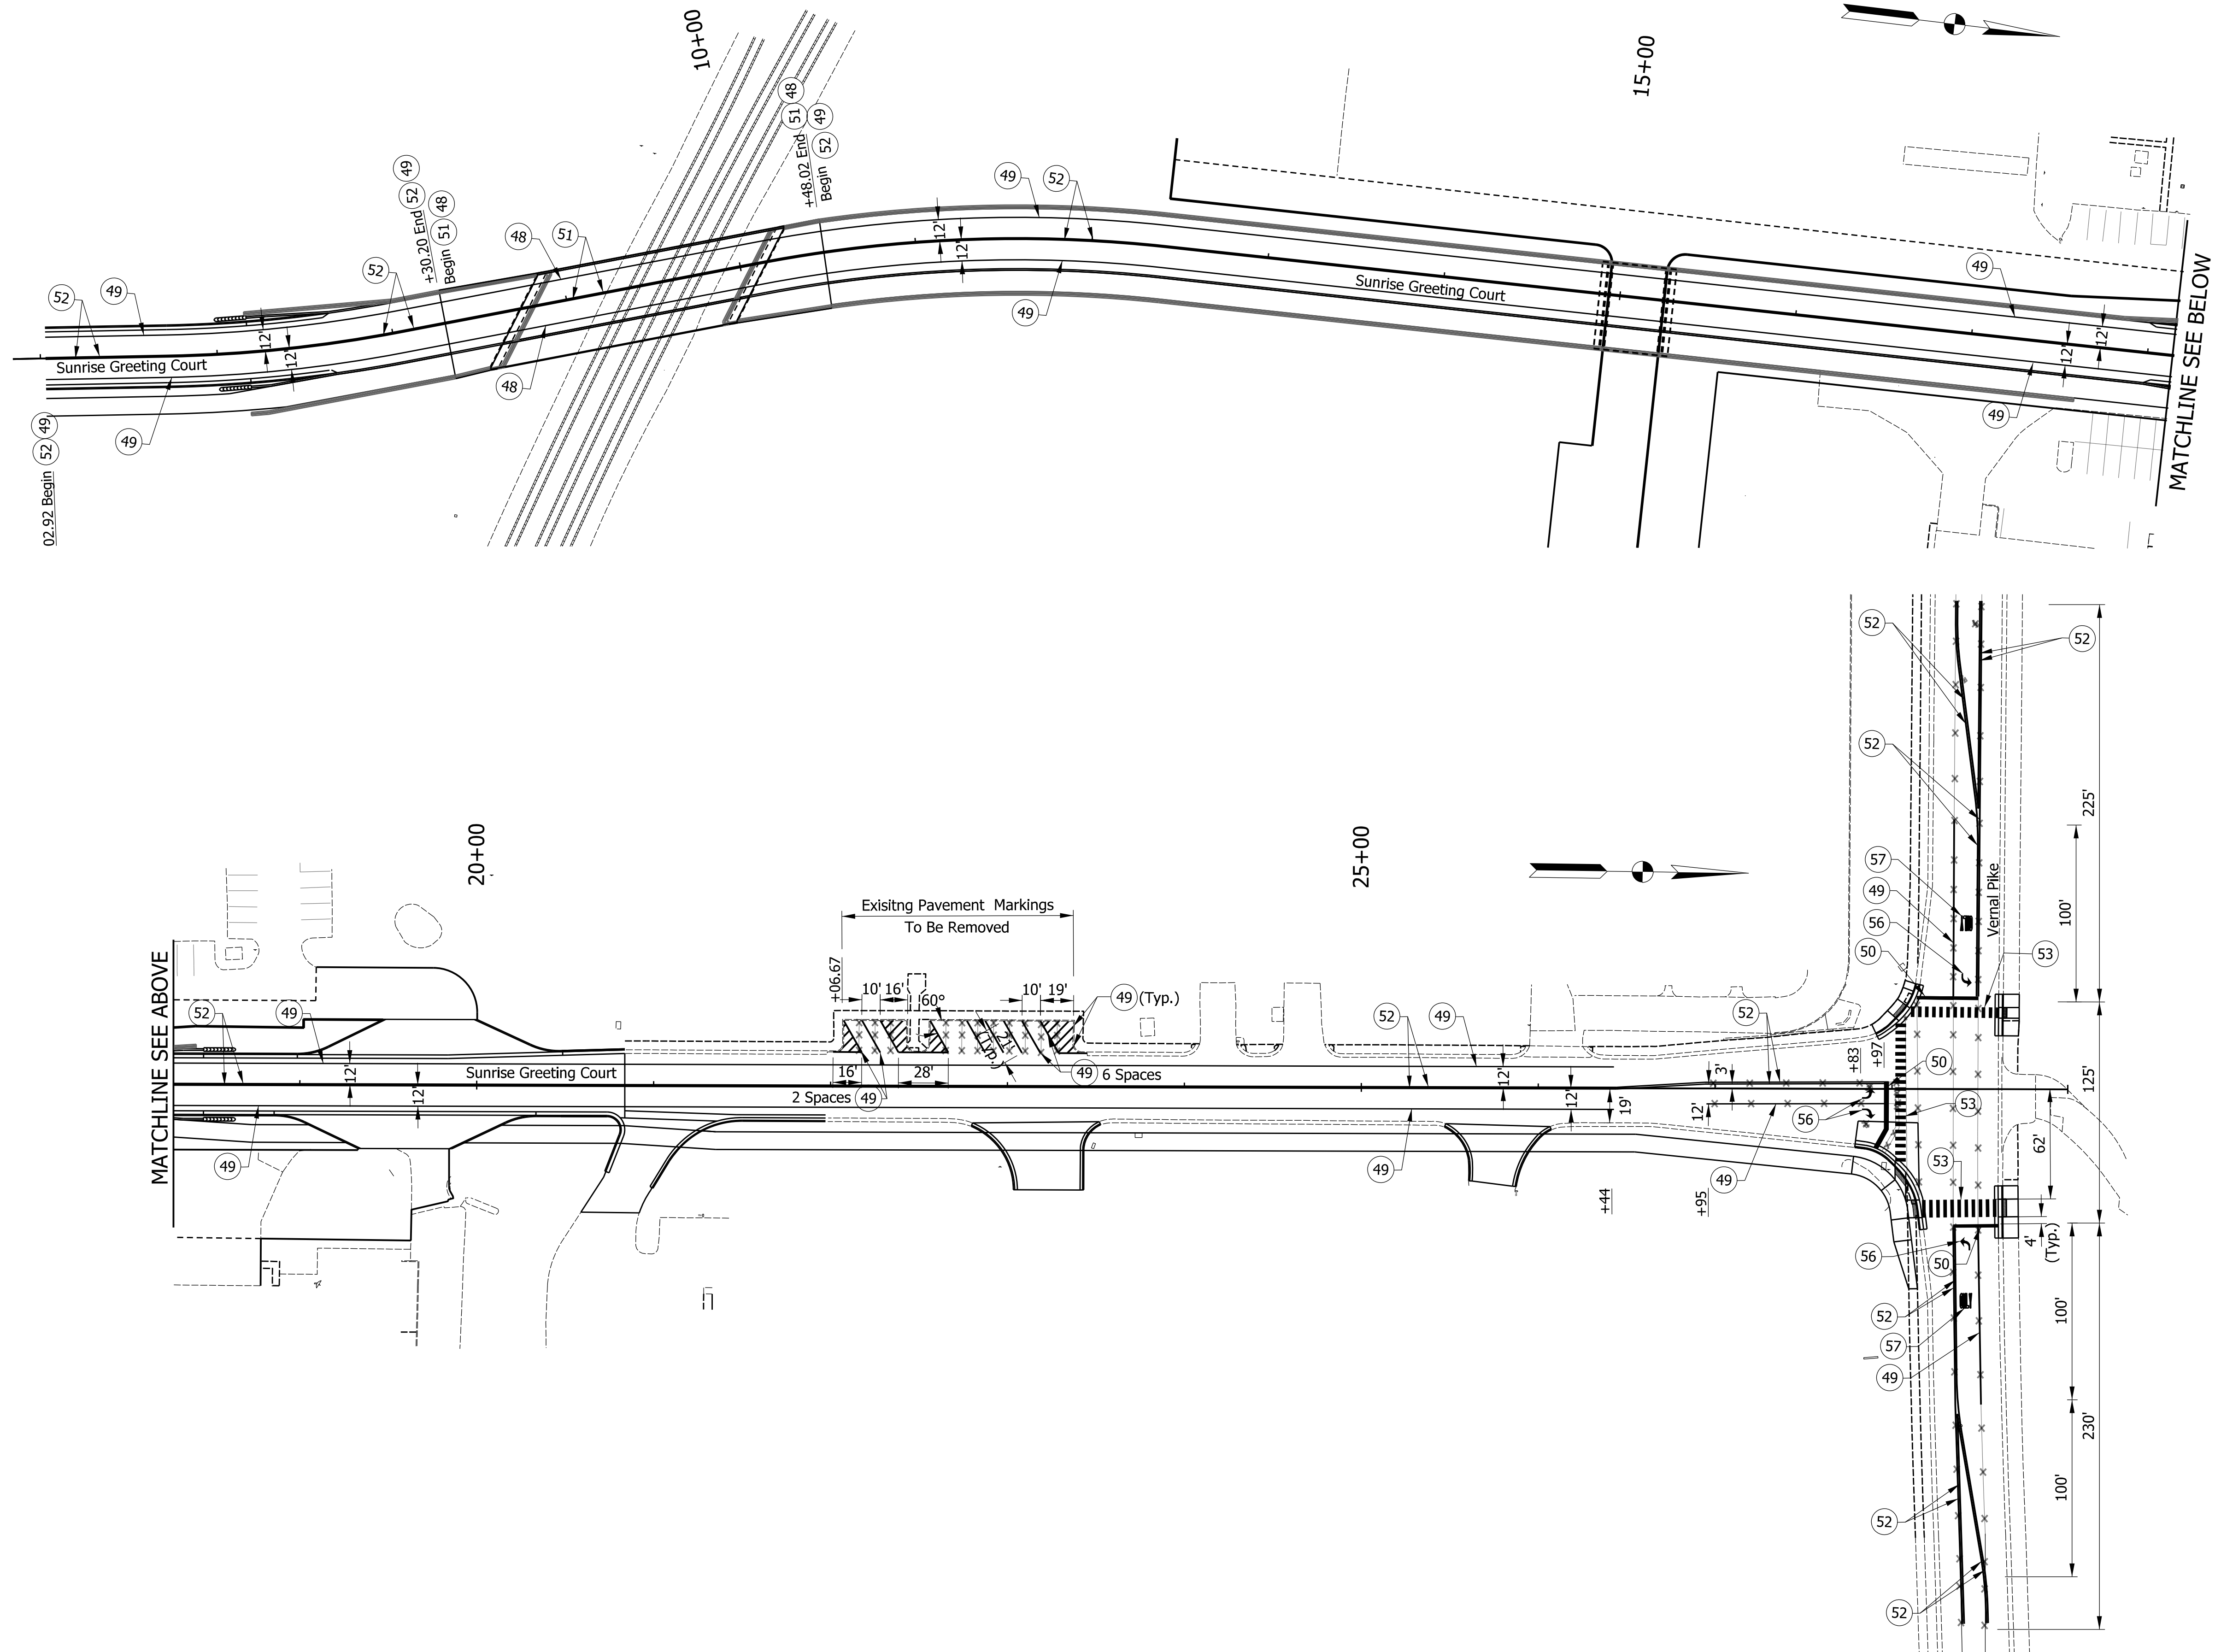

- LEGEND:**
- (48) Line, Paint, Solid, White, 4 In.
 - (49) Thermoplastic, Solid, White, 4 In.
 - (50) Traverse Marking, Thermoplastic, Stop Line, 24"
 - (51) Line, Paint, Solid, Yellow, 4 In.
 - (52) Line, Thermoplastic, Solid, Yellow, 4 In.
 - (53) Transverse Marking, Thermoplastic, White, Crosswalk Line, 24"x10' (24" Spacing)
 - (56) Pavement Message Marking, Lane Indication Arrows
 - (57) Pavement Message Marking, Thermoplastic, ONLY
 - Existing Pavement Markings, Remove







NOT FOR
CONSTRUCTION
DLZ INDIANA, LLC

RECOMMENDED FOR APPROVAL		DESIGN ENGINEER		DATE
DESIGNED:	AMH	11/2019	DRAWN:	DPH 11/2019
CHECKED:	DSB	11/2019	CHECKED:	AMH 11/2019

INDIANA DEPARTMENT OF TRANSPORTATION	
PAVEMENT MARKING AND SIGNING	

SCALE 1" = 50'		BRIDGE FILE ----	
		DESIGNATION 1702957	
SURVEY BOOK ELECTRONIC		SHEETS 23 of 56	
CONTRACT R-40890		PROJECT 1702957	

[illegible][illegible]

 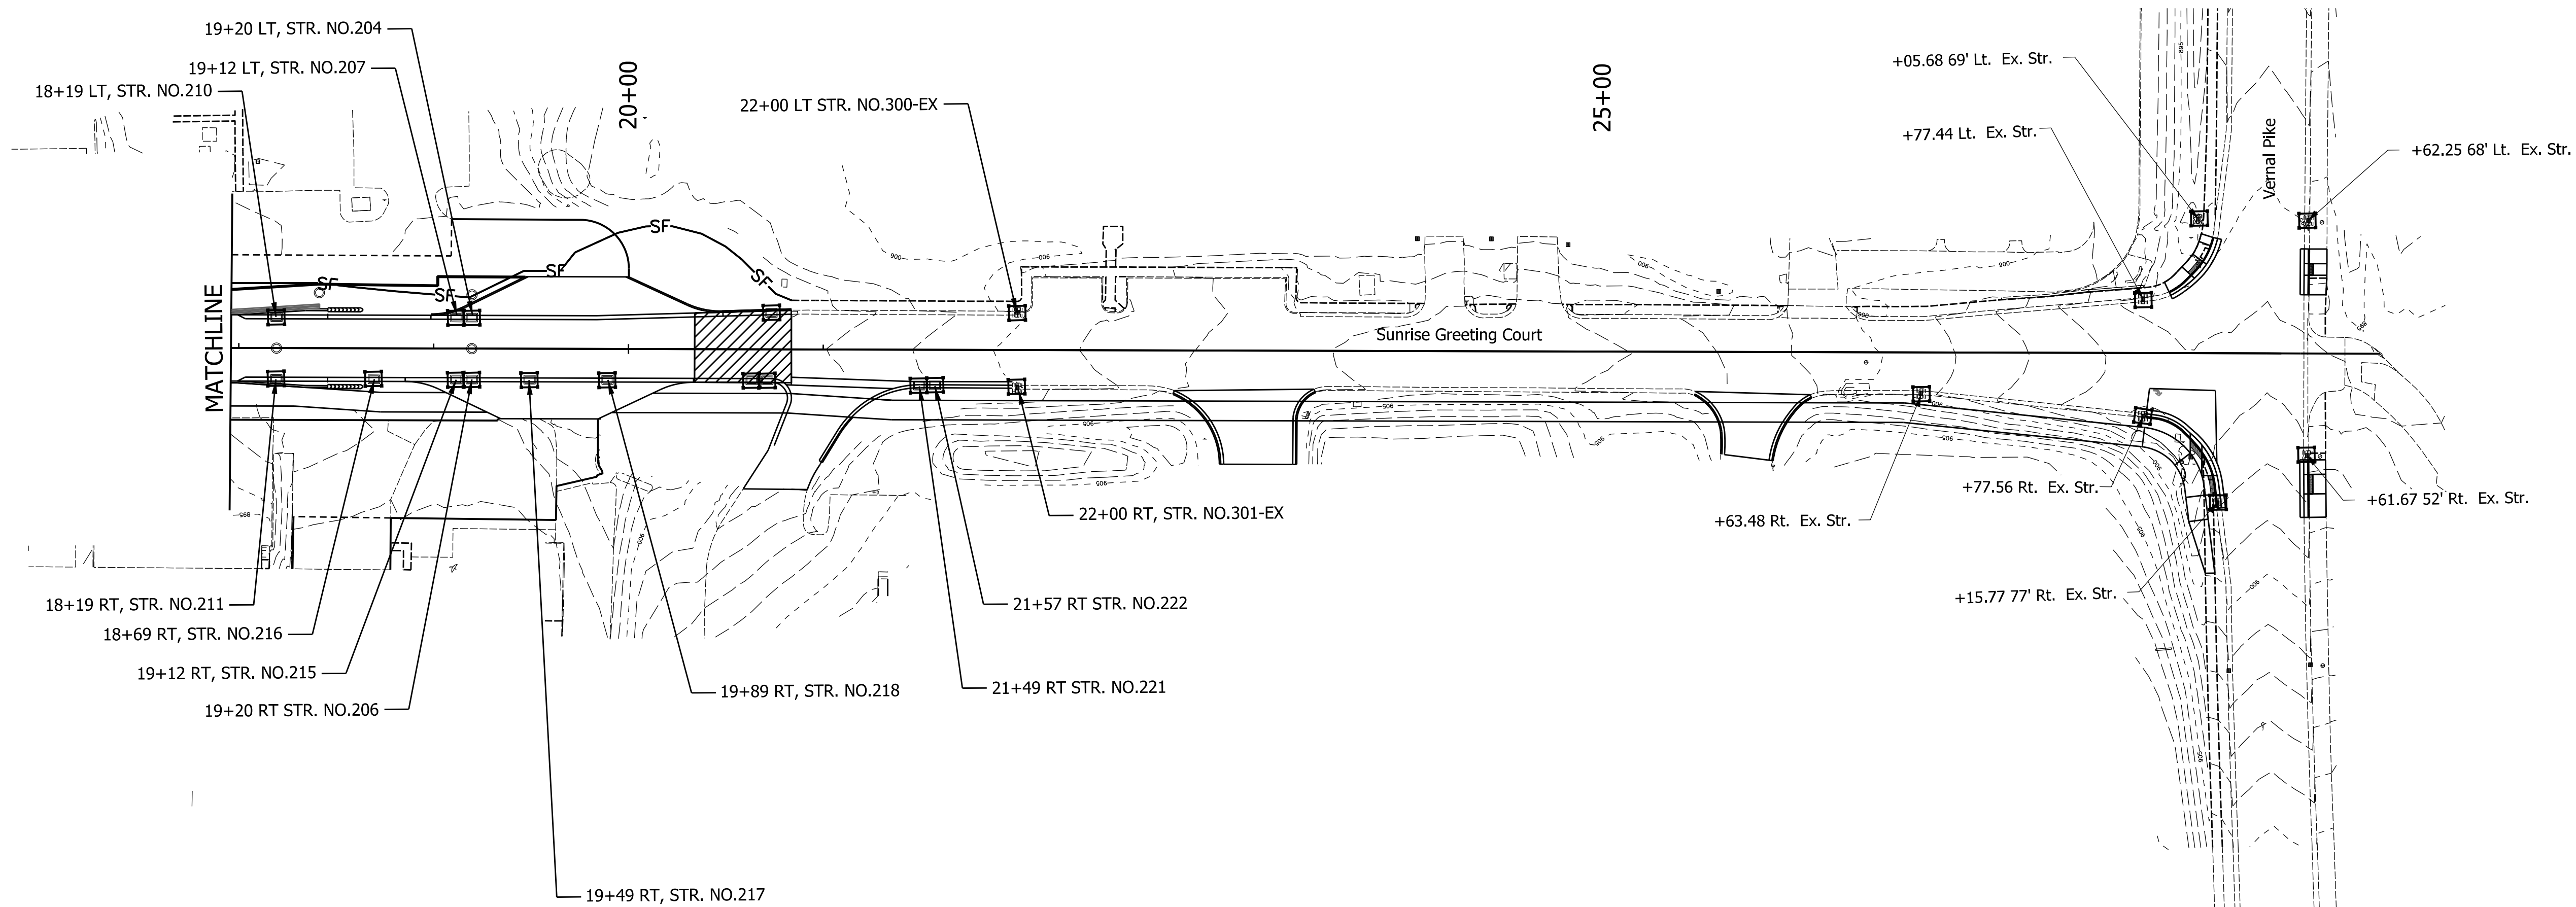 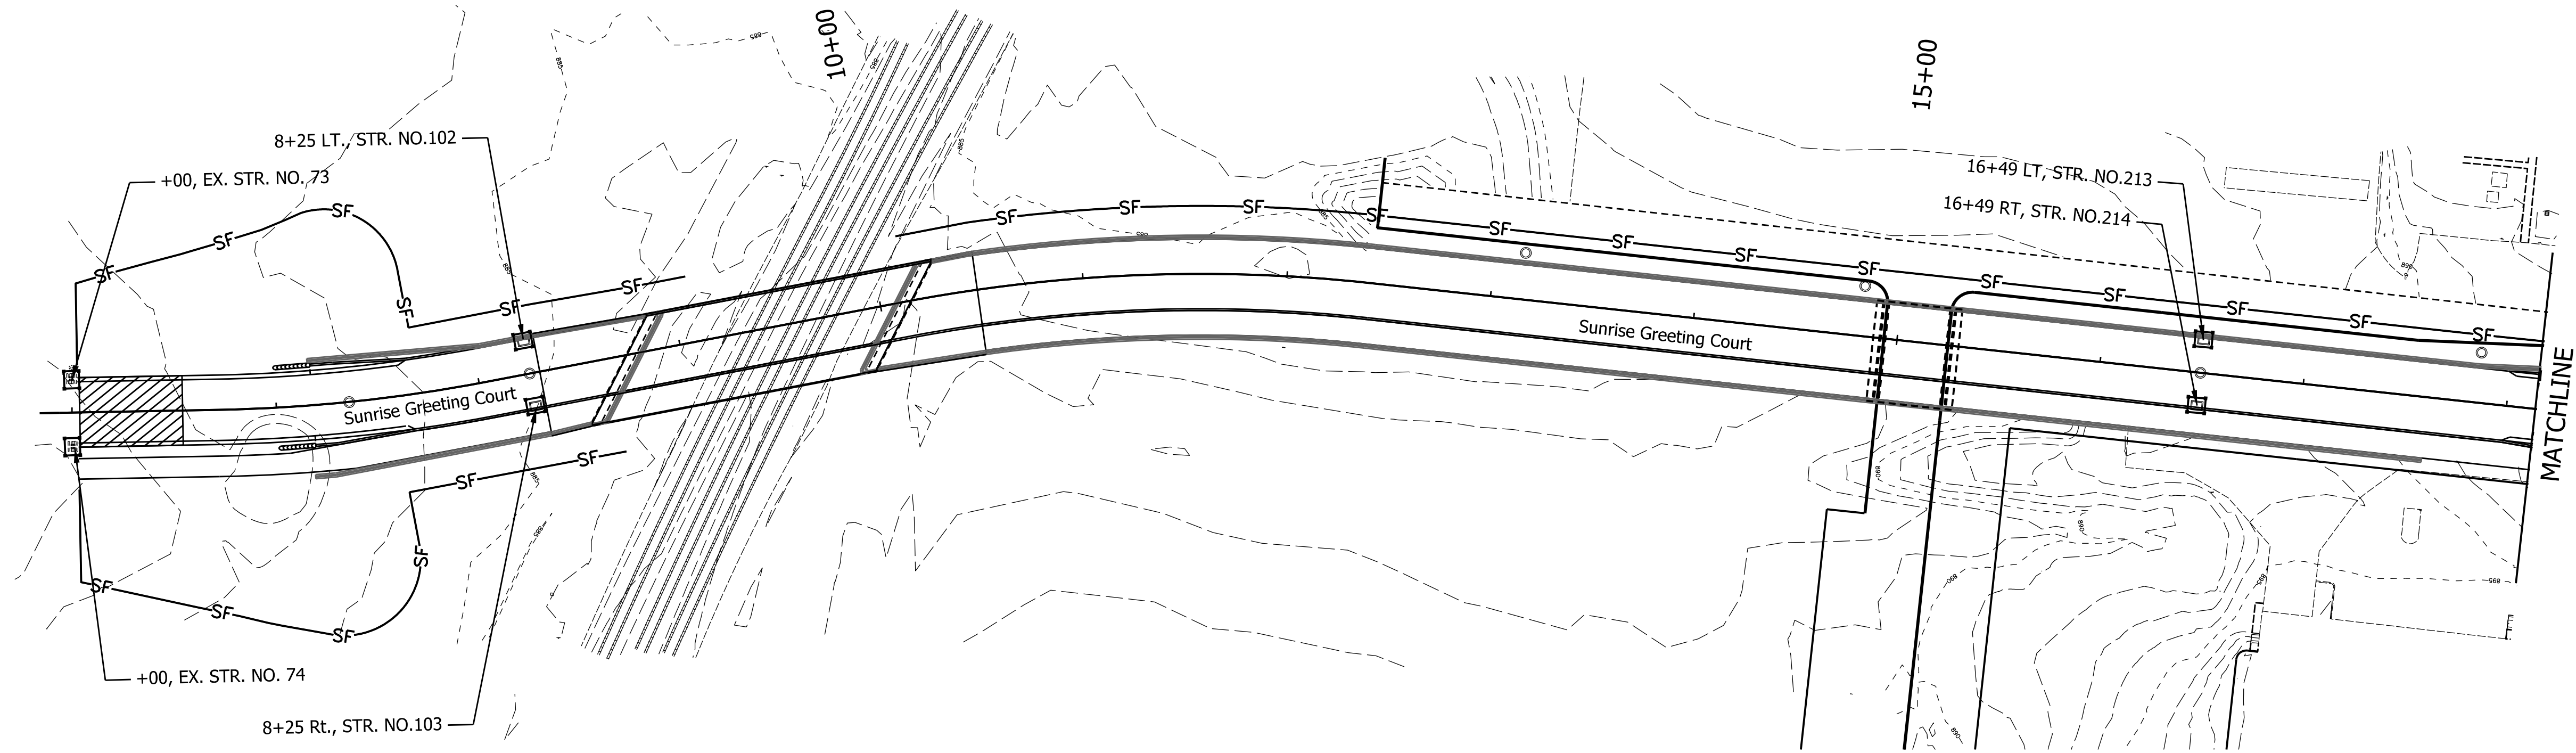

LEGEND:

- SF— Temporary Silt Fence
(See INDOT Standard Drawing No. E 205-TECD-11)
- Temporary Curb Inlet Bag Protection,
(See INDOT Standard Drawing No. E 205-TECD-04)
- 10 Temporary Seed Mixture
- Temporary Gravel Construction Entrance,
(See INDOT Standard Drawing No. E 205-TECD-12)

3/31/2020
PW\2018\1863\2010\X:\Projects\GFL\2018\1863\2010\90\Civil\Full Civil\DWG\Misc\2010EC01.dgn



**NOT FOR
CONSTRUCTION**
DLZ INDIANA, LLC

RECOMMENDED FOR APPROVAL		DESIGN ENGINEER		DATE
DESIGNED:	AMH 11/2019	DRAWN:	DPH 11/2019	
CHECKED:	DSB 11/2019	CHECKED:	AMH 11/2019	

INDIANA
DEPARTMENT OF TRANSPORTATION

EROSION CONTROL PLAN

SCALE 1" = 50'		BRIDGE FILE	
		DESIGNATION 1702957	
SURVEY BOOK ELECTRONIC		SHEETS 25 of 56	
CONTRACT R-40890		PROJECT 1702957	

3/31/2020
X:\Projects\GFL\2018\1863\201090\Civil\Full Civil\BGN\DETAILS\2010DT02.dgn

EROSION CONTROL TABLE															
STATION		LOCATION			Silt Fence	SEDIMENT REMOVE	SEDIMENT BASIN	TEMPORARY, REVETMENT RIPRAP	TEMPORARY FILTER STONE	TEMPORARY SEED	TEMPORARY MULCH	NO 2 STONE	TEMPORARY GEOTEXTILE	CURB INLET PROTECTION	REMARKS
		LEFT	MEDIAN	RIGHT											
					LFT	CYS	EACH	TON	TON	LBS	TON	TON	SYS	EACH	
Line 'PRS'															
6+00		X				1.5								1	
6+00				X		1.5								1	
8+25		X				1.5								1	
8+25				X		1.5								1	
16+49		X				1.5								1	
16+49				X		1.5								1	
18+19		X				1.5								1	
18+19				X		1.5								1	
18+69				X		1.5								1	
19+12		X				1.5								1	
19+12				X		1.5								1	
19+20		X				1.5								1	
19+20				X		1.5								1	
19+49				X		1.5								1	
19+89				X		1.5								1	
20+63				X		1.5								1	
20+71				X		1.5								1	
20+73		X				1.5								1	
21+49				X		1.5								1	
21+57				X		1.5								1	
22+00		X				1.5								1	
22+00				X		1.5								1	
26+63				X		1.5								1	
27+77		X				1.5								1	
27+78				X		1.5								1	
28+06		X				1.5								1	
28+16				X		1.5								1	
28+62		X				1.5								1	
28+62				X		1.5								1	
6+03	6+53		X									50	117.5		
6+03	9+09	X			344										
6+03	8+65			X	332										
10+14	20+84	X			1103										
20+33	20+83		X									50	117.5		
Line 'PRS'									489	9					
TOTAL COLUMN					1779	43.5	0	0	0	489	9	100	235	29	

NOTES

1. Contractor Shall Keep An Up-To-Date Record Onsite Of Any Alterations To The Stormwater Pollution Prevention Plan.
2. Contractor Shall Notify The Monroe County Soil And Water Conservation District At Least 48 Hours To Beginning Of Construction.
3. The Contractor Has Full Responsibility Of Inspecting The Erosion Control Measures On A Dally Basis. At A Minimum, Practices Need To Be Inspected Weekly, Within 24 Hours After Each Storm Event Over ½ Inch And Daily During Prolonged Storm Events. Failing Practices Shall Be Repaired Or Replaced Immediately.
4. Any Sediment Tracked Out Of Project Area Onto Public Streets Must Be Cleaned Up The Same Day It Occurs.
5. Contractor Shall Submit Construction Staging Plan Detailing All Vehide And Equipment Parking Areas, Fueling Locations, Constructor Trailer Placement And Designated Concrete Truck Washout Areas.
6. If Construction Window Extends Through Winter, Temporary Mulching As Specified In Chapter 7 Of The Indiana Stormwater Quality Manual Shall Be Required.
7. Temporary Seeding Shall Be Installed On Any Cleared Area That Will Be Undisturbed For 15 Days Or More.



NOT FOR
CONSTRUCTION
DLZ INDIANA, LLC

RECOMMENDED FOR APPROVAL	INDIANA DEPARTMENT OF TRANSPORTATION		SCALE		BRIDGE FILE			
			NONE		---			
					DESIGNATION			
DESIGN ENGINEER	DATE			1900406				
DESIGNED: 1/2020	DRAWN: 1/2020	EROSION CONTROL DETAILS		SURVEY BOOK		SHEETS		
				ELECTRONIC		26	of	56
CHECKED: 1/2020	CHECKED: 1/2020			CONTRACT		PROJECT		
				R-40890		1702957		

[illegible]

NOT FOR
CONSTRUCTION

DLZ INDIANA, LLC

RECOMMENDED FOR APPROVAL			INDIANA DEPARTMENT OF TRANSPORTATION	SCALE		BRIDGE FILE		
				NONE		----		
	DESIGN ENGINEER	DATE				DESIGNATION		
						1900406		
DESIGNED: _____	1/2020	DRAWN: _____	1/2020	STRUCTURE DATA TABLE		SURVEY BOOK		
						ELECTRONIC		27
CHECKED: _____	1/2020	CHECKED: _____	1/2020			PROJECT		
				R-40890		1702957		

[illegible]

R/W MARKERS		
STATION	OFFSET	EACH
	ft	
LINE PR-S'		
6+03.39, Lt.	44.87	1
6+71.62, Lt.	45.00	1
8+03.61, Lt.	45.00	1
8+71.40, Lt.	45.00	1
10+06.01, Rt.	42.00	1
10+11.29, Rt.	42.00	1
10+33.02, Lt.	27.00	1
12+41.19, Lt.	27.00	1
12+41.19, Rt.	42.00	1
13+05.00, Lt.	27.00	1
13+05.00, Lt.	40.00	1
13+20.00, Lt.	40.00	1
13+20.00, Lt.	27.00	1
15+48.97, Rt.	42.00	1
15+48.88, Rt.	37.00	1
17+53.62, Lt.	27.00	1
18+40.93, Lt.	32.62	1
19+02.29, Lt.	31.94	1
19+02.30, Lt.	37.13	1
20+13.79, Lt.	36.81	1
20+13.37, Lt.	60.34	1
20+15.10, Rt.	37.00	1
20+15.51, Rt.	60.00	1
20+63.06, Rt.	37.00	1
23+45.00, Rt.	37.00	1
23+45.00, Rt.	55.00	1
23+59.36, Lt.	55.00	1
23+59.36, Rt.	45.00	1
24+85.00, Rt.	45.00	1
24+85.00, Rt.	37.00	1
26+55.00, Rt.	37.00	1
27+75.00, Rt.	50.00	1
27+90.00, Rt.	55.00	1
28+00.12, Rt.	90.00	
TOTAL		34

PAVEMENT QUANTITIES AND APPROACH TABLE																															
LOCATION	DESCRIPTION (APPROACH TYPE OR CLASS)	WIDTH	LENGTH	RADI	DISTANCE BEYOND R/W LINE	GRADE (LESS THAN 8.33% NOT SHOWN)		HMA FOR SIDEWALK, TYPE B		PCCP FOR APPROACHES		GRADE		EXCAVATION		HMA FOR PATCHING			HMA FOR ROADWAY PAVEMENT			ASPHALT FOR TACK COAT	JOINT ADHESIVE, SURFACE	JOINT ADHESIVE, INTERMEDIATE	LIQUID ASPHALT SEALANT	COMPACTED AGGREGATE FOR BASE NO. 53			SUBGRADE TREATMENT, TYPE IB	SUBGRADE TREATMENT, TYPE II	REMARKS
																SURFACE TYPE C	INTERMEDIATE TYPE C	BASE TYPE C	QC/QA-HMA SURFACE	QC/QA-HMA INTERMEDIATE	QC/QA-HMA BASE										
																			3,70	3,70	3,64										
		165#/SYD TONS	275#/SYD TONS	770#/SYD TONS	165#/SYD TONS	275#/SYD TONS	770#/SYD TONS																								
		TONS	TONS	TONS	TONS	TONS	TONS																								
1	2	1	2	1	2	1	2	1	2	1	2	1	2	1	2	1	2	1	2	1	2	1	2	1	2	1	2	1	2	1	2
FEET	FEET	FEET	FEET	FEET	FEET	%	%	110#/SYD TONS	330#/SYD TONS	6" SY	9" SY	%	%	CUT CYS	FILL CYS	165#/SYD TONS	275#/SYD TONS	770#/SYD TONS	165#/SYD TONS	275#/SYD TONS	770#/SYD TONS	TONS	LFT	LFT	LFT	4" CYS	6" CYS	13.5" CYS	SYS	SYS	
SUNRISE GREETINGS COURT LINE "PR-S"								120	358					5467	574	7	12	33	398	664	1929	3	1263	1263	1263	1	1251		5013		
DRIVES LINE "PR-S"																															
19+73, Lt.	Class VII Commercial Drive	50	19.3	40/40							201																			163	
19+59, Rt.	Class VII Commercial Drive	50	18.3	40/40							192																			153	
21+08, Rt.	Class III Commercial Drive	27.6	53.4	10/50	35						195																			195	
23.16, Rt.	Class III Commercial Drive	35.4	38.2	41/17	21.4						187																			187	
25+77, Rt.	Class III Commercial Drive	23.1	34.2	26/62	18.6						121																			121	
TOTAL								120	358		896			5467	574	7	12	33	398	664	1929	3	1263	1263	1263	1	1251		5013	819	

SURVEY MONUMENTS		
STATION	EACH	
	Type B	Section Corner
LINE 'PR-S'		
P.C. 6+71.62	1	
P.T. 8+03.61	1	
P.C. 10+11.29	1	
P.T. 12+41.19	1	
TOTAL	4	

LOCATION		SODDING, NURSERY							NURSERY SODDING FOR LAWNS		
FROM STATION	TO STATION	LEFT	CROSS	RIGHT	FOR TREE LAWN	FOR DITCHES	FOR MEDIAN	FOR SHOULDER BREAK		SODDING AT BRIDGE CONE	TOTAL SODDING
					SYS	SYS	SYS	SYS		SYS	SYS
Line 'PR-S'											
6+02.92	7+17.83		X	64						64	
18+45.57	19+04.88		X	27						27	
20+14.11	20+80.68		X	33						33	
21+27.62	22+85.98		X	95						95	
23+46.86	25+52.68		X	116						116	
26+03.56	28+01.87		X	109						109	
28+07.87	28+13.25		X	4						4	
28+09.62	28+19.68		X	23						23	
TOTALS				471						471	



NOT FOR
CONSTRUCTION

DLZ INDIANA, LLC

RECOMMENDED FOR APPROVAL		DESIGN ENGINEER	DATE
DESIGNED: _____	1/2020	DRAWN: _____	1/2020
CHECKED: _____	1/2020	CHECKED: _____	1/2020

INDIANA
DEPARTMENT OF TRANSPORTATION

MISCELLANEOUS TABLE

MISCELLANEOUS TABLE

SCALE	BRIDGE FILE		
NONE	---		
	DESIGNATION		
	1900406		
SURVEY BOOK	SHEETS		
ELECTRONIC	28	of	56
CONTRACT	PROJECT		
R-40890	1702957		

		STRUCTURE NUMBER																						
		100	101	102	103	200A	200	201	202	203	204	205	206	207	208	209	210	211	212	213	214	215	216	
PIPE TYPE / SHAPE		2 / Cir.	2 / Cir.	2 / Cir.	2 / Cir.	2 / Cir.	2 / Cir.	2 / Cir.	2 / Cir.	2 / Cir.	2 / Cir.	2 / Cir.	2 / Cir.	2 / Cir.	2 / Cir.	2 / Cir.	2 / Cir.	2 / Cir.	2 / Cir.	2 / Cir.	2 / Cir.	2 / Cir.	2 / Cir.	
SMOOTH PIPE SIZE		12"	12"	12"	12"	24"	24"	24"	24"	24"	24"	24"	24"	12"	12"	15"	12"	12"	15"	12"	12"	12"	12"	
CORRUGATED PIPE SIZE																								
RCP/RCHP (S)	CLASS	II	II	II	II	II	II	II	II	II	II	II	II	II	II	II	II	II	II	II	II	II	II	
	D _{0.01} RATING	1000	1000	1000	1000	1000	1000	1000	1000	1000	1000	1000	1000	1000	1000	1000	1000	1000	1000	1000	1000	1000	1000	
NON-REINFORCED CONCRETE PIPE, CLASS 3 (S)																								
CORRUGATED PE PIPE, TYPE S (S)*																								
RIBBED PE PIPE (S)*																								
SMOOTH WALL PE PIPE (S)* / MAXIMUM DR																								
PROFILE WALL PVC PIPE (S)																								
SMOOTH WALL PVC PIPE (S)*																								
VITRIFIED CLAY PIPE, EXTRA STRENGTH (S)																								
CORRUGATED STEEL PIPE / PIPE-ARCH	FULLY BIT. PAVED & LINED (S)																							
	ZINC COATED (C)																							
	ZINC COATED W/ BPI (C)																							
	ALUM. COATED TYPE 2 (C)																							
	ALUM. COATED TYPE 2 W/ BPI (C)																							
	POLYMER PRECOATED GALVANIZED (C)																							
	POLYMER PRECOATED GALVANIZED W/ BPI (C)																							
	POLYMER PRECOATED GALVANIZED CORRUGATED STEEL PIPE TYPE 1A (S)																							
FIBER BONDED BITUMINOUS COATED (C)																								
FIBER BONDED BITUMINOUS COATED W/ BPI (C)																								
CORRUGATED ALUM. ALLOY PIPE (C)																								
CORRUGATED ALUM. ALLOY PIPE W/ BPI (C)																								
STR. PLATE ALUMINUM ALLOY PLATE (C)																								
STR. PLATE ALUMINUM ALLOY PLATE W/ CFP (C)																								
STR. PLATE STEEL PIPE (C)																								
STR. PLATE STEEL PIPE W/ CFP (C)																								

		STRUCTURE NUMBER																					
		217	218	219	220	221	222	301-EX															
	PIPE TYPE / SHAPE	2 / Cir.	2 / Cir.	2 / Cir.	2 / Cir.	2 / Cir.	2 / Cir.	2 / Cir.															
	SMOOTH PIPE SIZE	18"	18"	18"	18"	15"	15"	15"															
	CORRUGATED PIPE SIZE																						
RCP/RCHP (S)	CLASS	II	II	II	II	II	II	II															
	D _{0.01} RATING	1000	1000	1000	1000	1000	1000	1000															
NON-REINFORCED CONCRETE PIPE, CLASS 3 (S)																							
CORRUGATED PE PIPE, TYPE S (S)*																							
RIBBED PE PIPE (S)*																							
SMOOTH WALL PE PIPE (S)* / MAXIMUM DR																							
PROFILE WALL PVC PIPE (S)																							
SMOOTH WALL PVC PIPE (S)*																							
VITRIFIED CLAY PIPE, EXTRA STRENGTH (S)																							
CORRUGATED STEEL PIPE / PIPE-ARCH	FULLY BIT. PAVED & LINED (S)	CORR. PROFILE THICKNESS																					
	ZINC COATED (C)	CORR. PROFILE THICKNESS																					
	ZINC COATED W/ BPI (C)	CORR. PROFILE THICKNESS																					
	ALUM. COATED TYPE 2 (C)	CORR. PROFILE THICKNESS																					
	ALUM. COATED TYPE 2 W/ BPI (C)	CORR. PROFILE THICKNESS																					
	POLYMER PRECOATED GALVANIZED (C)	CORR. PROFILE THICKNESS																					
	POLYMER PRECOATED GALVANIZED W/ BPI (C)	CORR. PROFILE THICKNESS																					
	POLYMER PRECOATED GALVANIZED CORRUGATED STEEL PIPE TYPE 1A (S)	CORR. PROFILE THICKNESS																					
	FIBER BONDED BITUMINOUS COATED (C)	CORR. PROFILE THICKNESS																					
	FIBER BONDED BITUMINOUS COATED W/ BPI (C)	CORR. PROFILE THICKNESS																					
	CORRUGATED ALUM. ALLOY PIPE (C)	CORR. PROFILE THICKNESS																					
	CORRUGATED ALUM. ALLOY PIPE W/ BPI (C)	CORR. PROFILE THICKNESS																					
	STR. PLATE ALUMINUM ALLOY PLATE (C)	CORR. PROFILE THICKNESS																					
	STR. PLATE ALUMINUM ALLOY PLATE W/ CFP (C)	CORR. PROFILE THICKNESS																					
	STR. PLATE STEEL PIPE (C)	CORR. PROFILE THICKNESS **																					
	STR. PLATE STEEL PIPE W/ CFP (C)	CORR. PROFILE THICKNESS **																					

LEGEND

- RCP-
RCHEP-
PE-
DR-
PVC-
BIT-
CORR-
BPI-
ALUM-
STR-
CFP-
CIR-
DEF-
(S)-
(C)-
OK-
(LS)-

Reinforced Concrete Pipe
Reinforced Concrete Horizontal Elliptical Pipe
Polyethylene
Dimension Ratio
Polyvinyl Chloride
Bituminous
Corrugation
Bituminous Paved Invert
Aluminum
Structural
Concrete Field Paving
Circular Pipe
Deformed Pipe
Smooth Pipe Material
Corrugated Pipe Material
Acceptable for Use
Lock Seam Pipe Required

*- Refer to Standard Drawings 715-PHCL-18 and -19 for nominal diameter appropriate for pay item diameter.




**-. Tabulated thickness refers to top and side plates. Bottom plates shall be of next greater available thickness.



NOT FOR
CONSTRUCTION
DLZ INDIANA, LLC

RECOMMENDED FOR APPROVAL _____ DESIGN ENGINEER DATE	INDIANA DEPARTMENT OF TRANSPORTATION		SCALE NONE	BRIDGE FILE ----
				DESIGNATION 1900406
	DESIGNED: 1/2020	DRAWN: 1/2020	SHEETS 30 of 56	
CHECKED: 1/2020	CHECKED: 1/2020	PIPE MATERIAL TABLE		PROJECT R-40890
				1702957

3/31/2020
PW\2018\1863\2010\X:\Projects\GFI\2018\1863\2010\990\Civil\Civil\BGN\X SEC\2010 CS.dgn

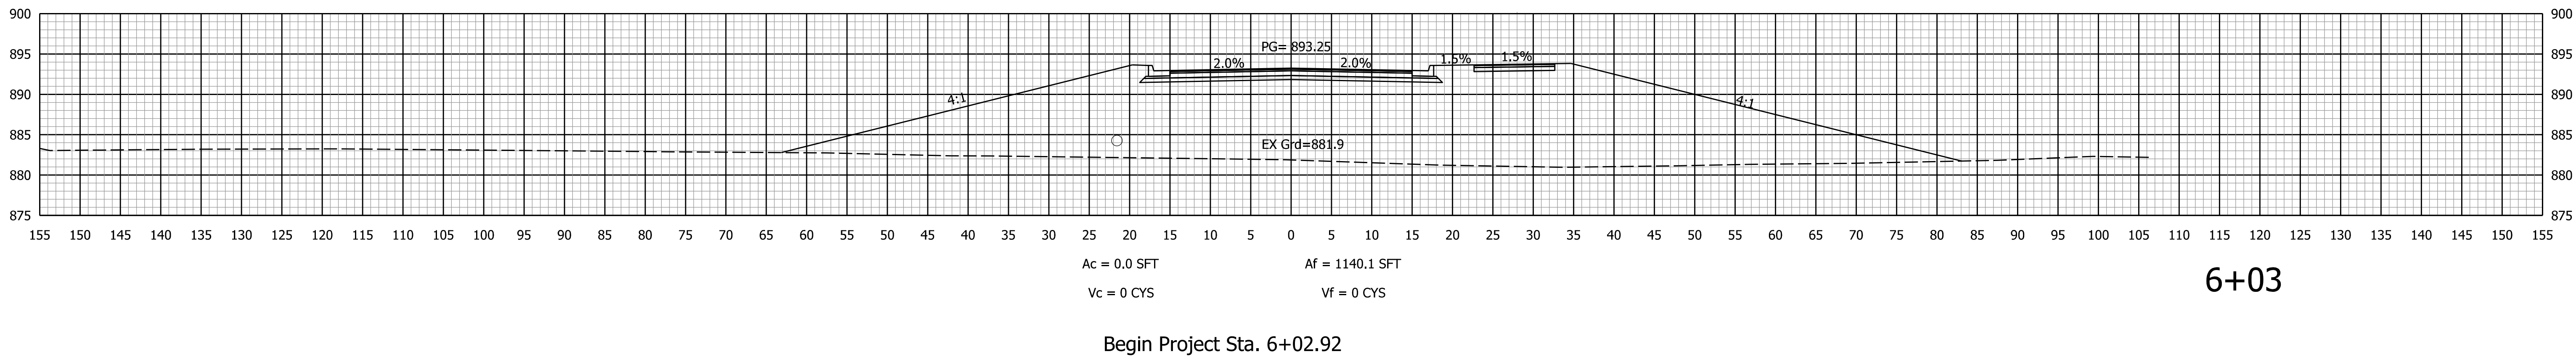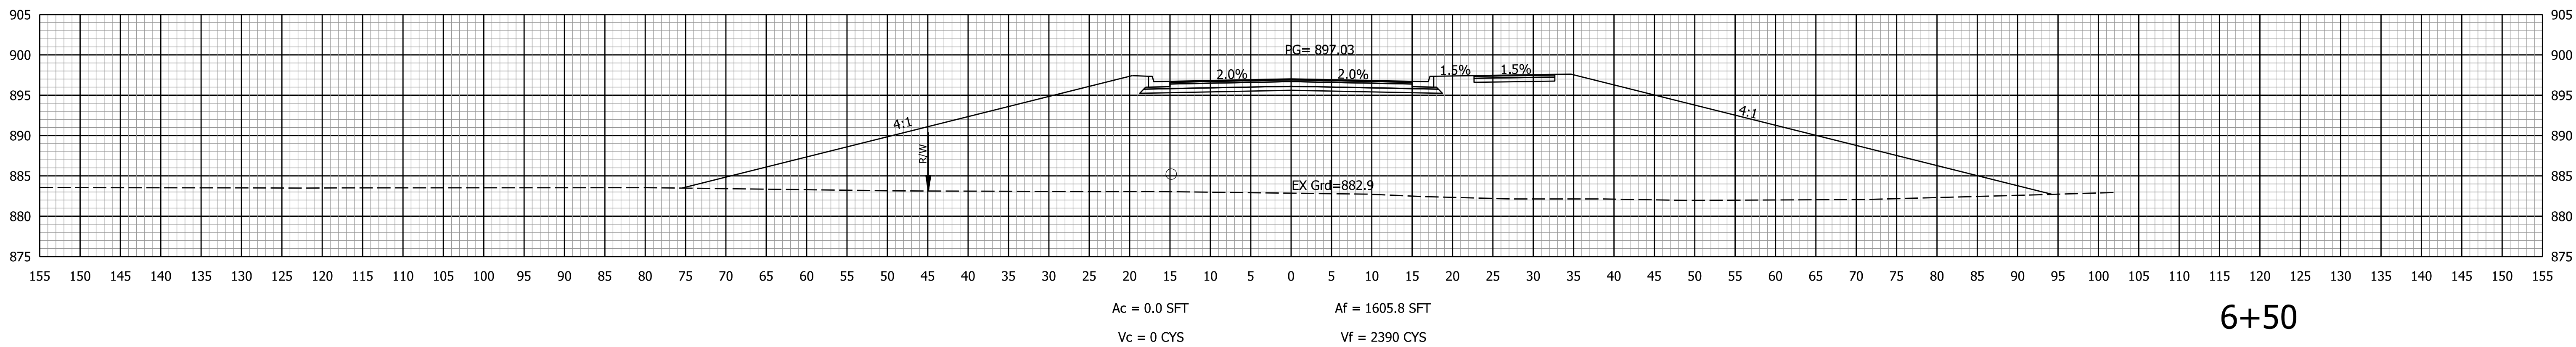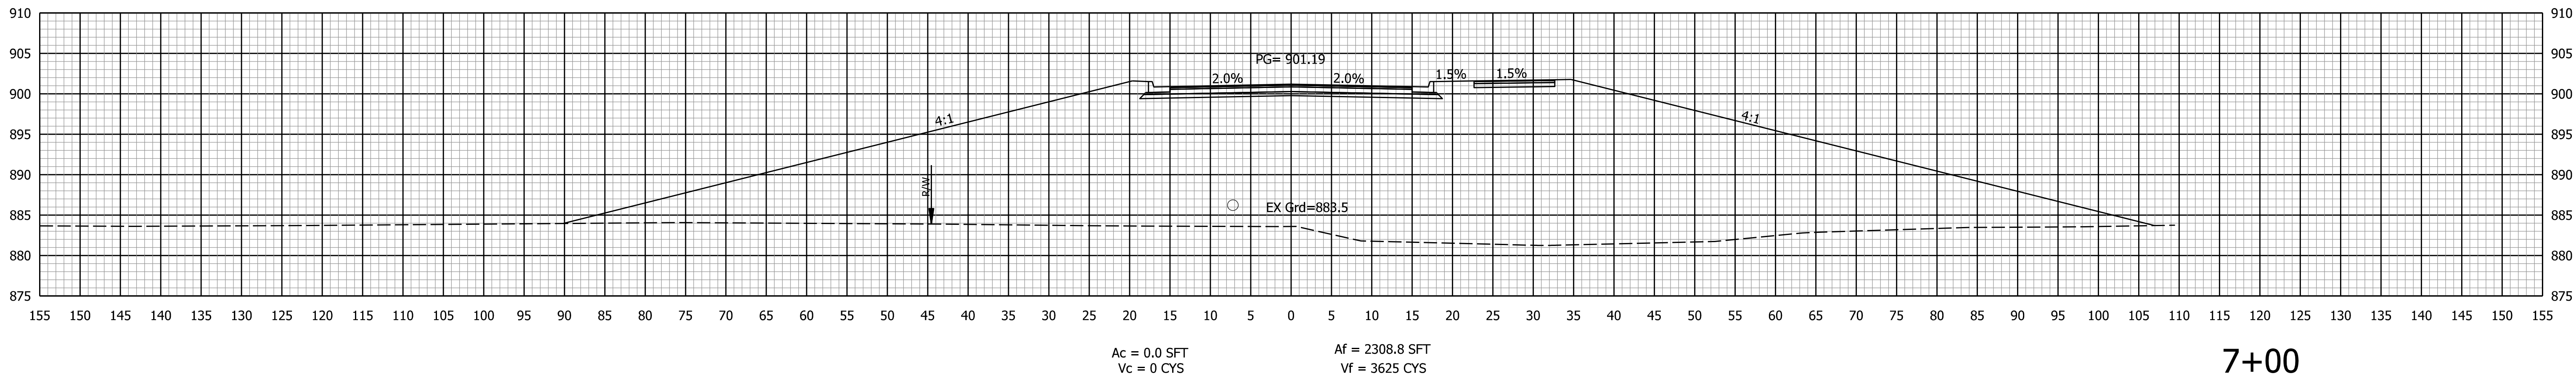

NOT FOR
CONSTRUCTION
DLZ INDIANA, LLC

RECOMMENDED FOR APPROVAL		DESIGN ENGINEER		DATE	
DESIGNED:	AMH	11/2019	DRAWN:	DPH	11/2019
CHECKED:	DSB	11/2019	CHECKED:	AMH	11/2019


INDIANA
DEPARTMENT OF TRANSPORTATION

CROSS SECTIONS
LINE "PR-S"

SCALE 1" = 10'		BRIDGE FILE ----	
		DESIGNATION 1702957	
SURVEY BOOK ELECTRONIC		SHEETS 31 of 56	
CONTRACT R-40890		PROJECT 1702957	

STA. 6+03.00 TO STA. 7+00

3/31/2020
PW\12018\1863\2010\Civil\Civil\BGN\X-SEC\2010 CS.dgn
X:\Projects\GFL\2018\1863\201090\Civil\Civil\BGN\X-SEC\2010 CS.dgn

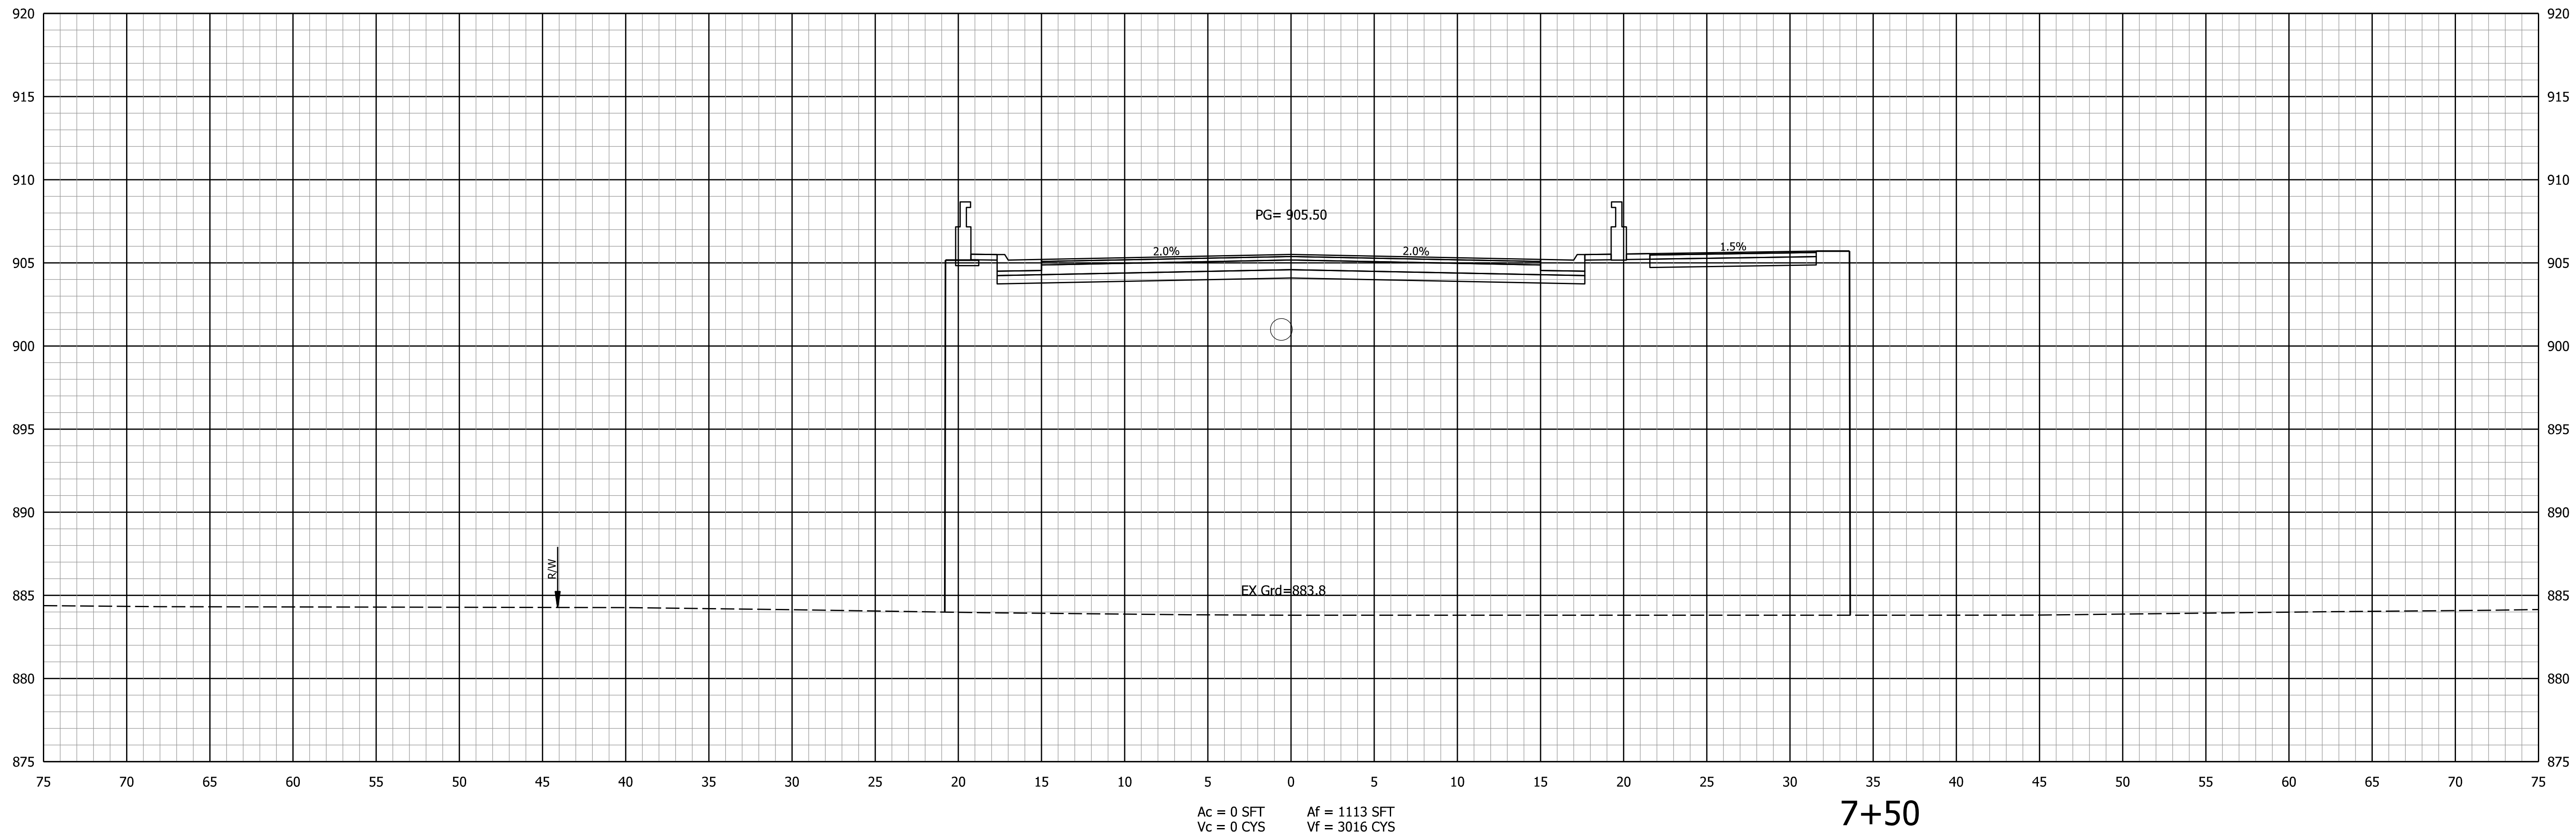

NOT FOR
CONSTRUCTION
DLZ INDIANA, LLC


RECOMMENDED FOR APPROVAL		DESIGN ENGINEER		DATE
DESIGNED:	AMH	11/2019	DRAWN:	DPH 11/2019
CHECKED:	DSB	11/2019	CHECKED:	AMH 11/2019

INDIANA DEPARTMENT OF TRANSPORTATION	
CROSS SECTIONS LINE "PR-S"	

SCALE 1" = 5'	BRIDGE FILE ----	
	DESIGNATION 1702957	
SURVEY BOOK ELECTRONIC	32	of 56
CONTRACT R-40890	PROJECT 1702957	

STA. 7+50 TO STA. 7+50

3/31/2020
PW\12018\1863\2010\Civil\Civil\BGN\X-SEC\2010 CS.dgn
X:\Projects\GFL\2018\1863\2010990\Civil\Civil\BGN\X-SEC\2010 CS.dgn

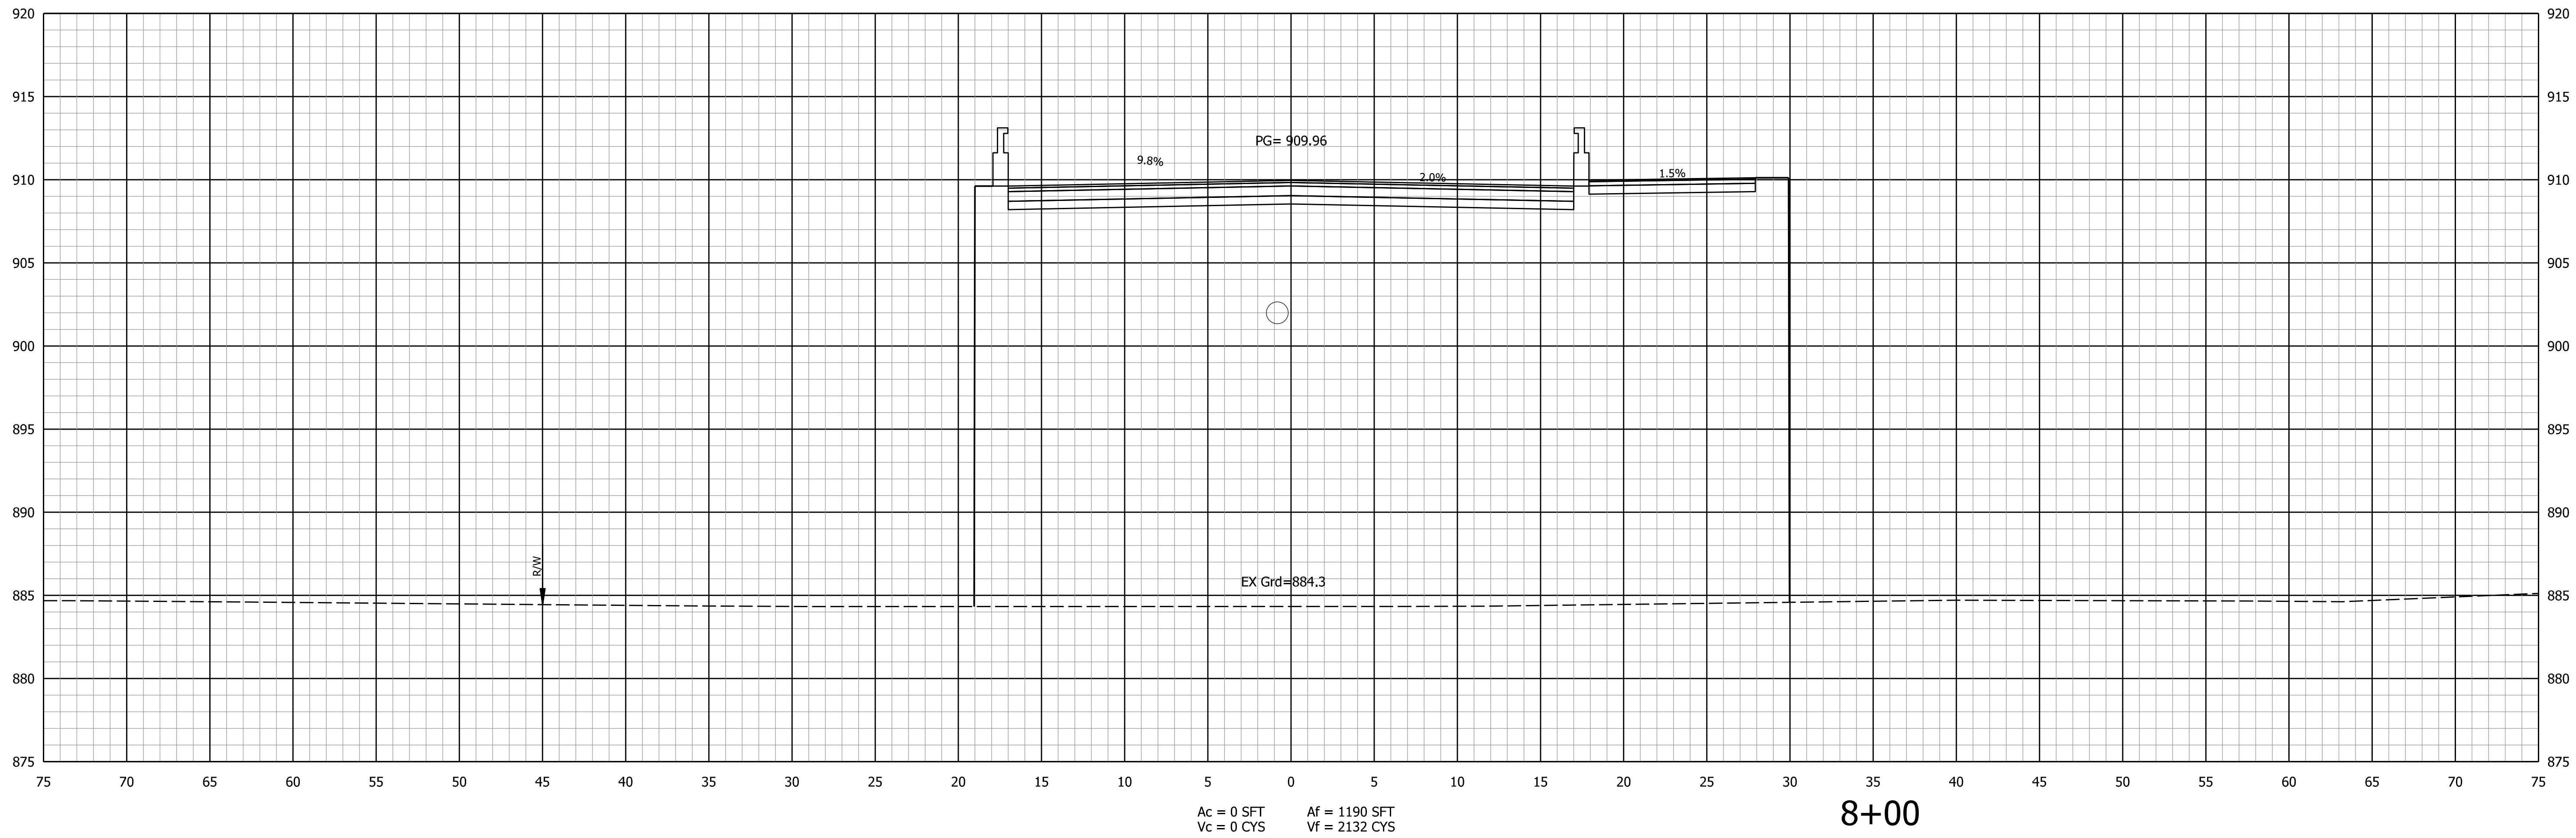

NOT FOR
CONSTRUCTION
DLZ INDIANA, LLC


RECOMMENDED FOR APPROVAL		DESIGN ENGINEER		DATE
DESIGNED:	AMH	11/2019	DRAWN:	DPH 11/2019
CHECKED:	DSB	11/2019	CHECKED:	AMH 11/2019

INDIANA DEPARTMENT OF TRANSPORTATION	
CROSS SECTIONS LINE "PR-S"	

SCALE 1" = 5'	BRIDGE FILE ----	
	DESIGNATION 1702957	
SURVEY BOOK ELECTRONIC	33	of 56
CONTRACT R-40890	PROJECT 1702957	

STA. 8+00 TO STA. 8+00

3/31/2020
PW\12018\1863\2010\Projects\GFI\2018\1863\2010\990\Civil\Civil\BGN\X SEC\2010 CS.dgn

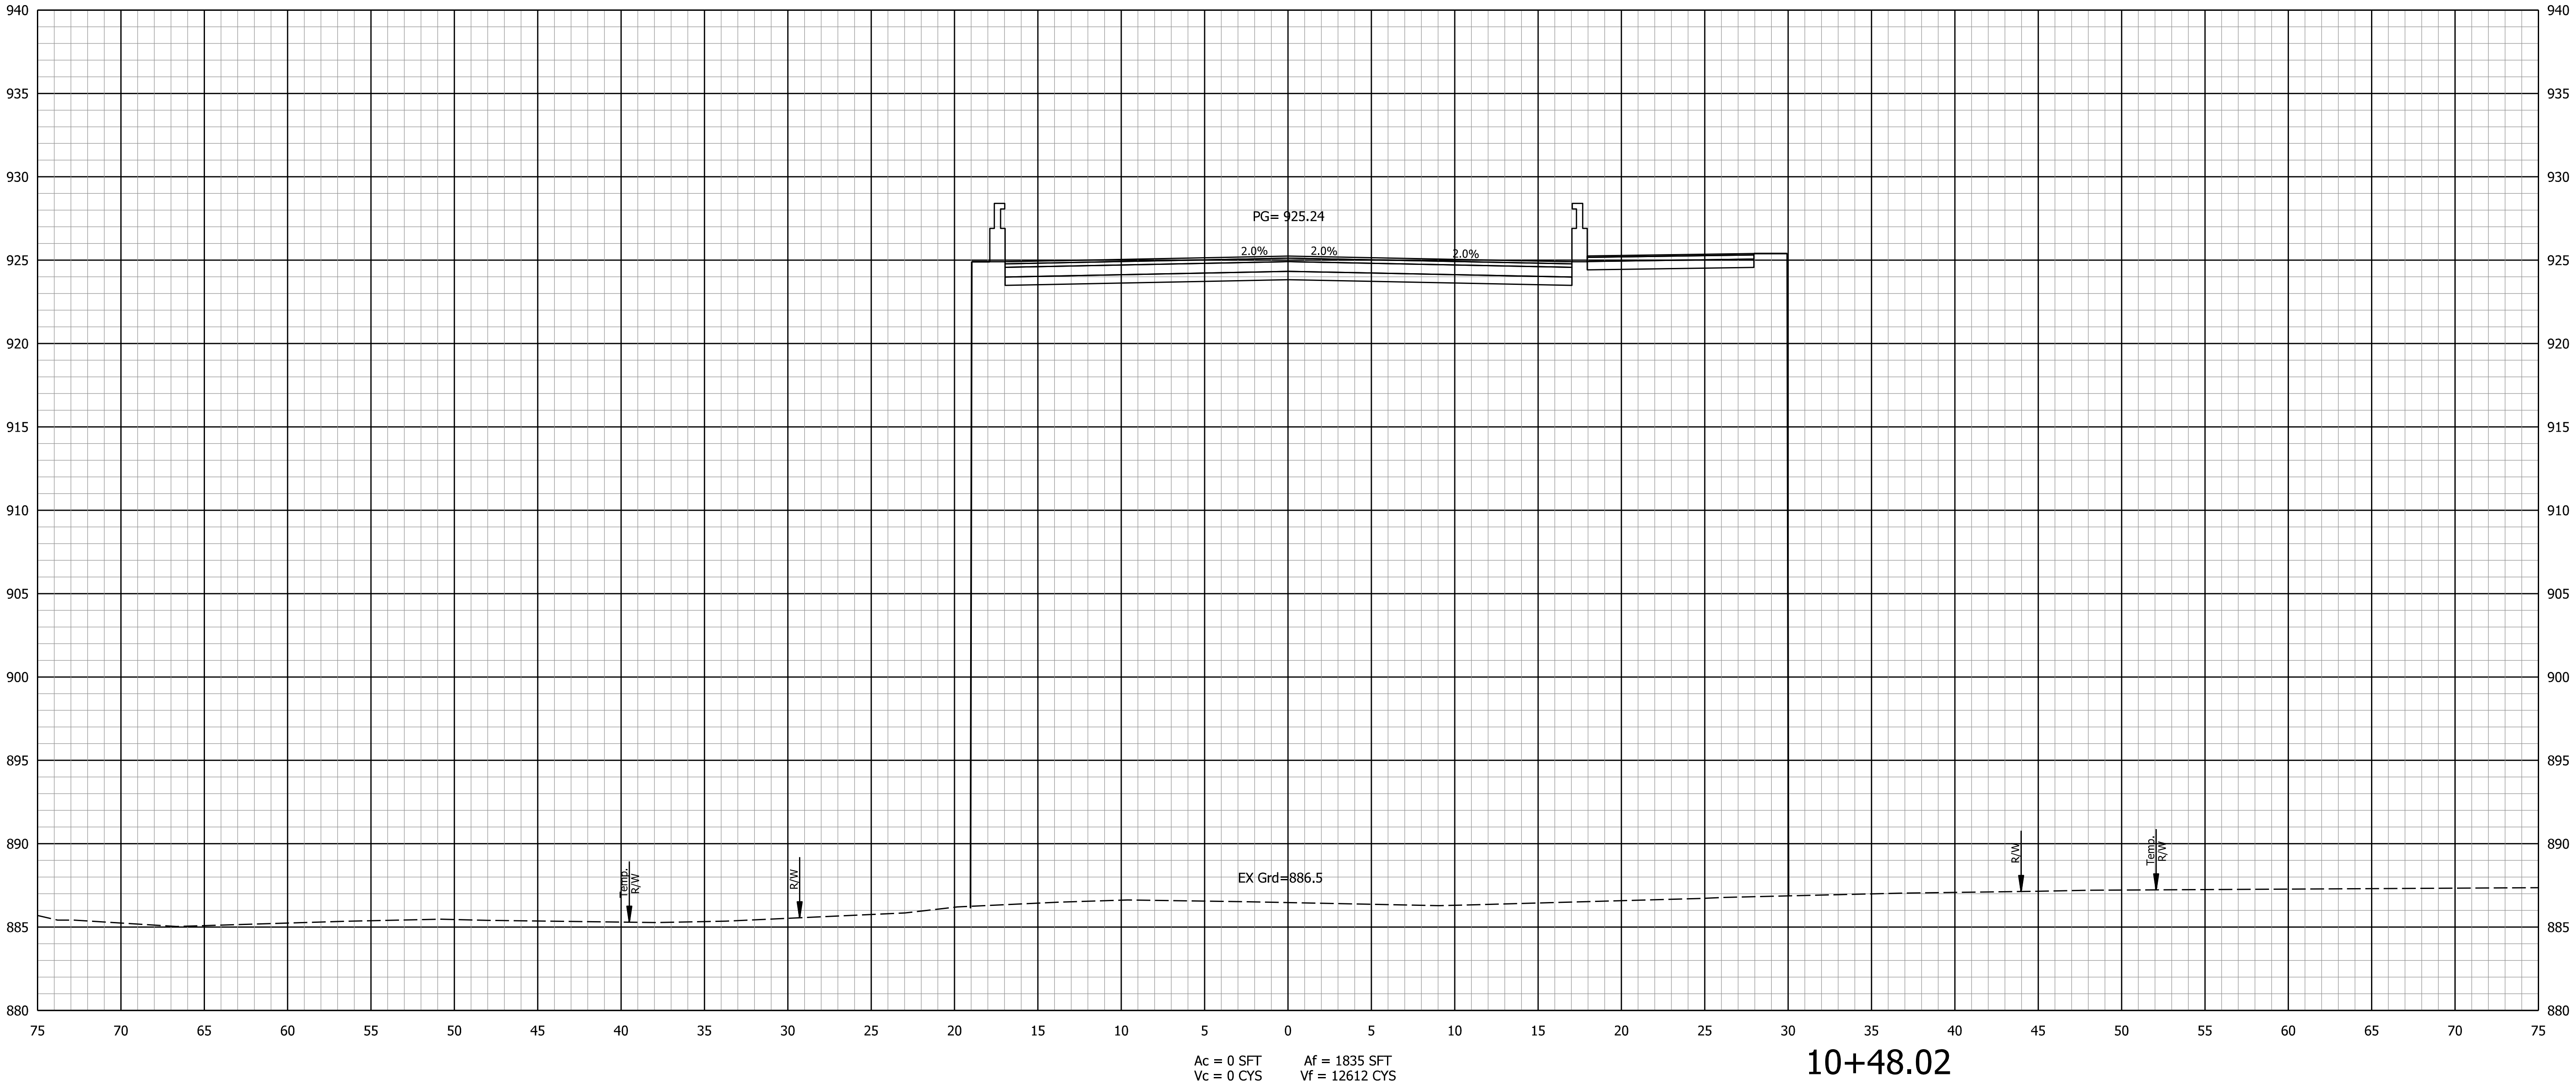

NOT FOR
CONSTRUCTION

DLZ INDIANA, LLC

RECOMMENDED FOR APPROVAL		DESIGN ENGINEER		DATE	
DESIGNED:	AMH	11/2019	DRAWN:	DPH	11/2019
CHECKED:	DSB	11/2019	CHECKED:	AMH	11/2019


INDIANA
DEPARTMENT OF TRANSPORTATION

CROSS SECTIONS
LINE "PR-S"

SCALE 1" = 5'		BRIDGE FILE	
		DESIGNATION 1702957	
SURVEY BOOK ELECTRONIC		SHEETS 35 of 56	
CONTRACT R-40890		PROJECT 1702957	

STA. 10+48.02 TO STA. 10+48.02

3/31/2020
PW\12018\1863\2010\Civil\Civil\BGN\X-SEC\2010 CS.dgn
X:\Projects\GFL\2018\1863\2010990\Civil\Civil\BGN\X-SEC\2010 CS.dgn

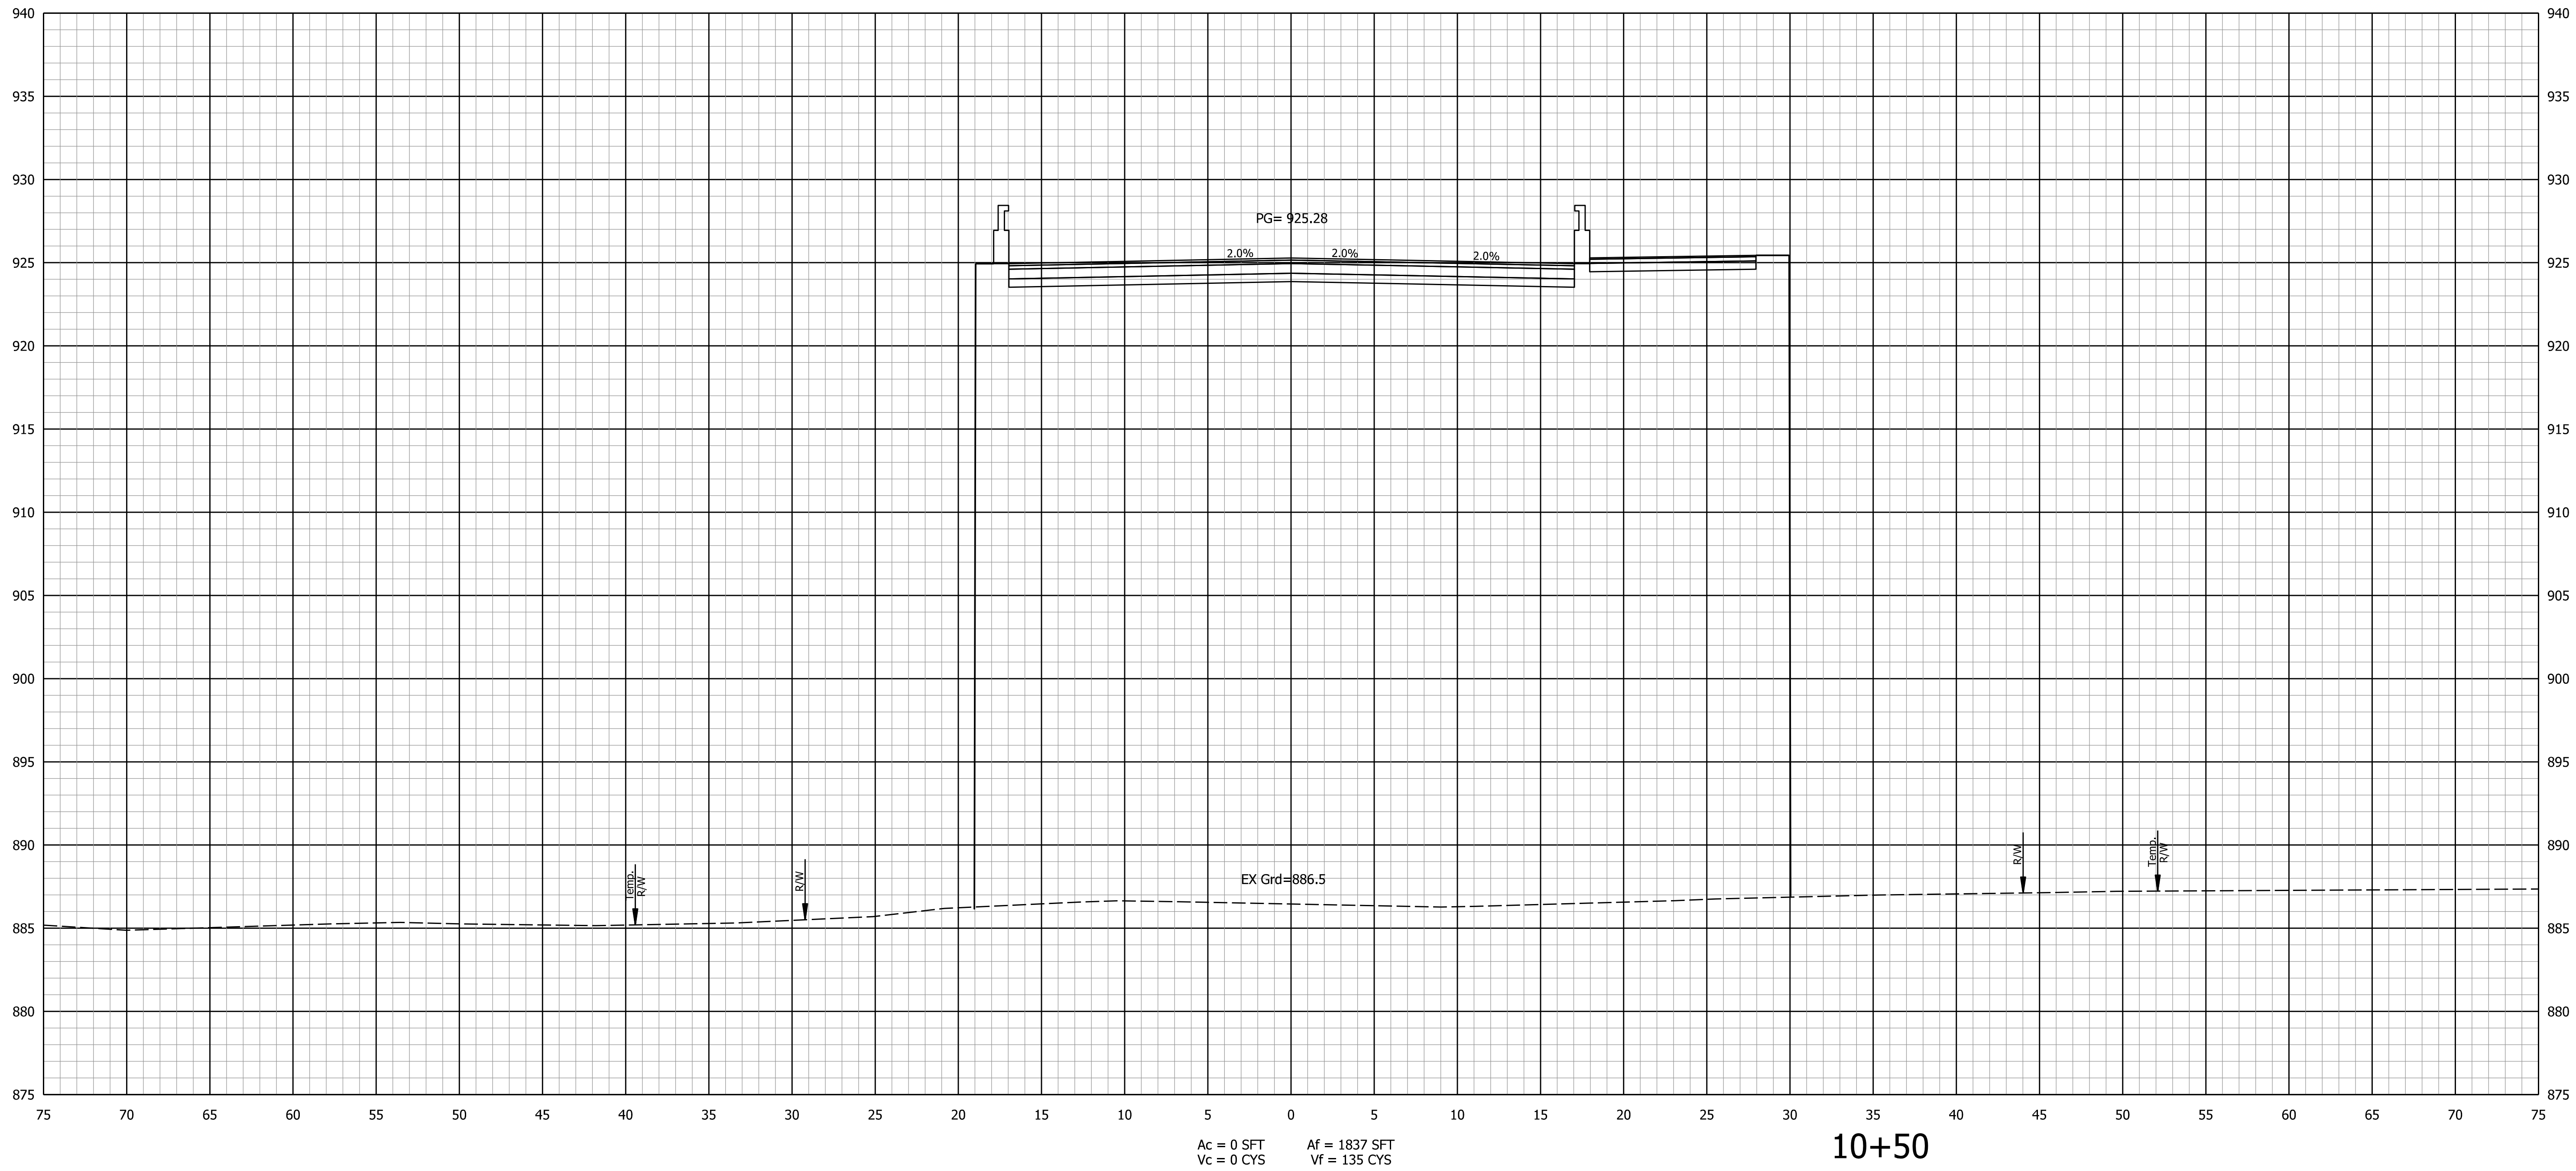

NOT FOR
CONSTRUCTION
DLZ INDIANA, LLC


RECOMMENDED FOR APPROVAL		DESIGN ENGINEER		DATE
DESIGNED:	AMH 11/2019	DRAWN:	DPH 11/2019	
CHECKED:	DSB 11/2019	CHECKED:	AMH 11/2019	

INDIANA DEPARTMENT OF TRANSPORTATION	
CROSS SECTIONS LINE "PR-S"	

SCALE 1" = 5'	BRIDGE FILE ----	
	DESIGNATION 1702957	
SURVEY BOOK ELECTRONIC	36	of 56
CONTRACT R-40890	PROJECT 1702957	

STA. 10+50 TO STA. 10+50

3/31/2020
PW:120181_18631_2010
X:\Projects\GFL\2018\18631\201090\Civil\Civil\BGN\X_SEC\2010 CS.dgn

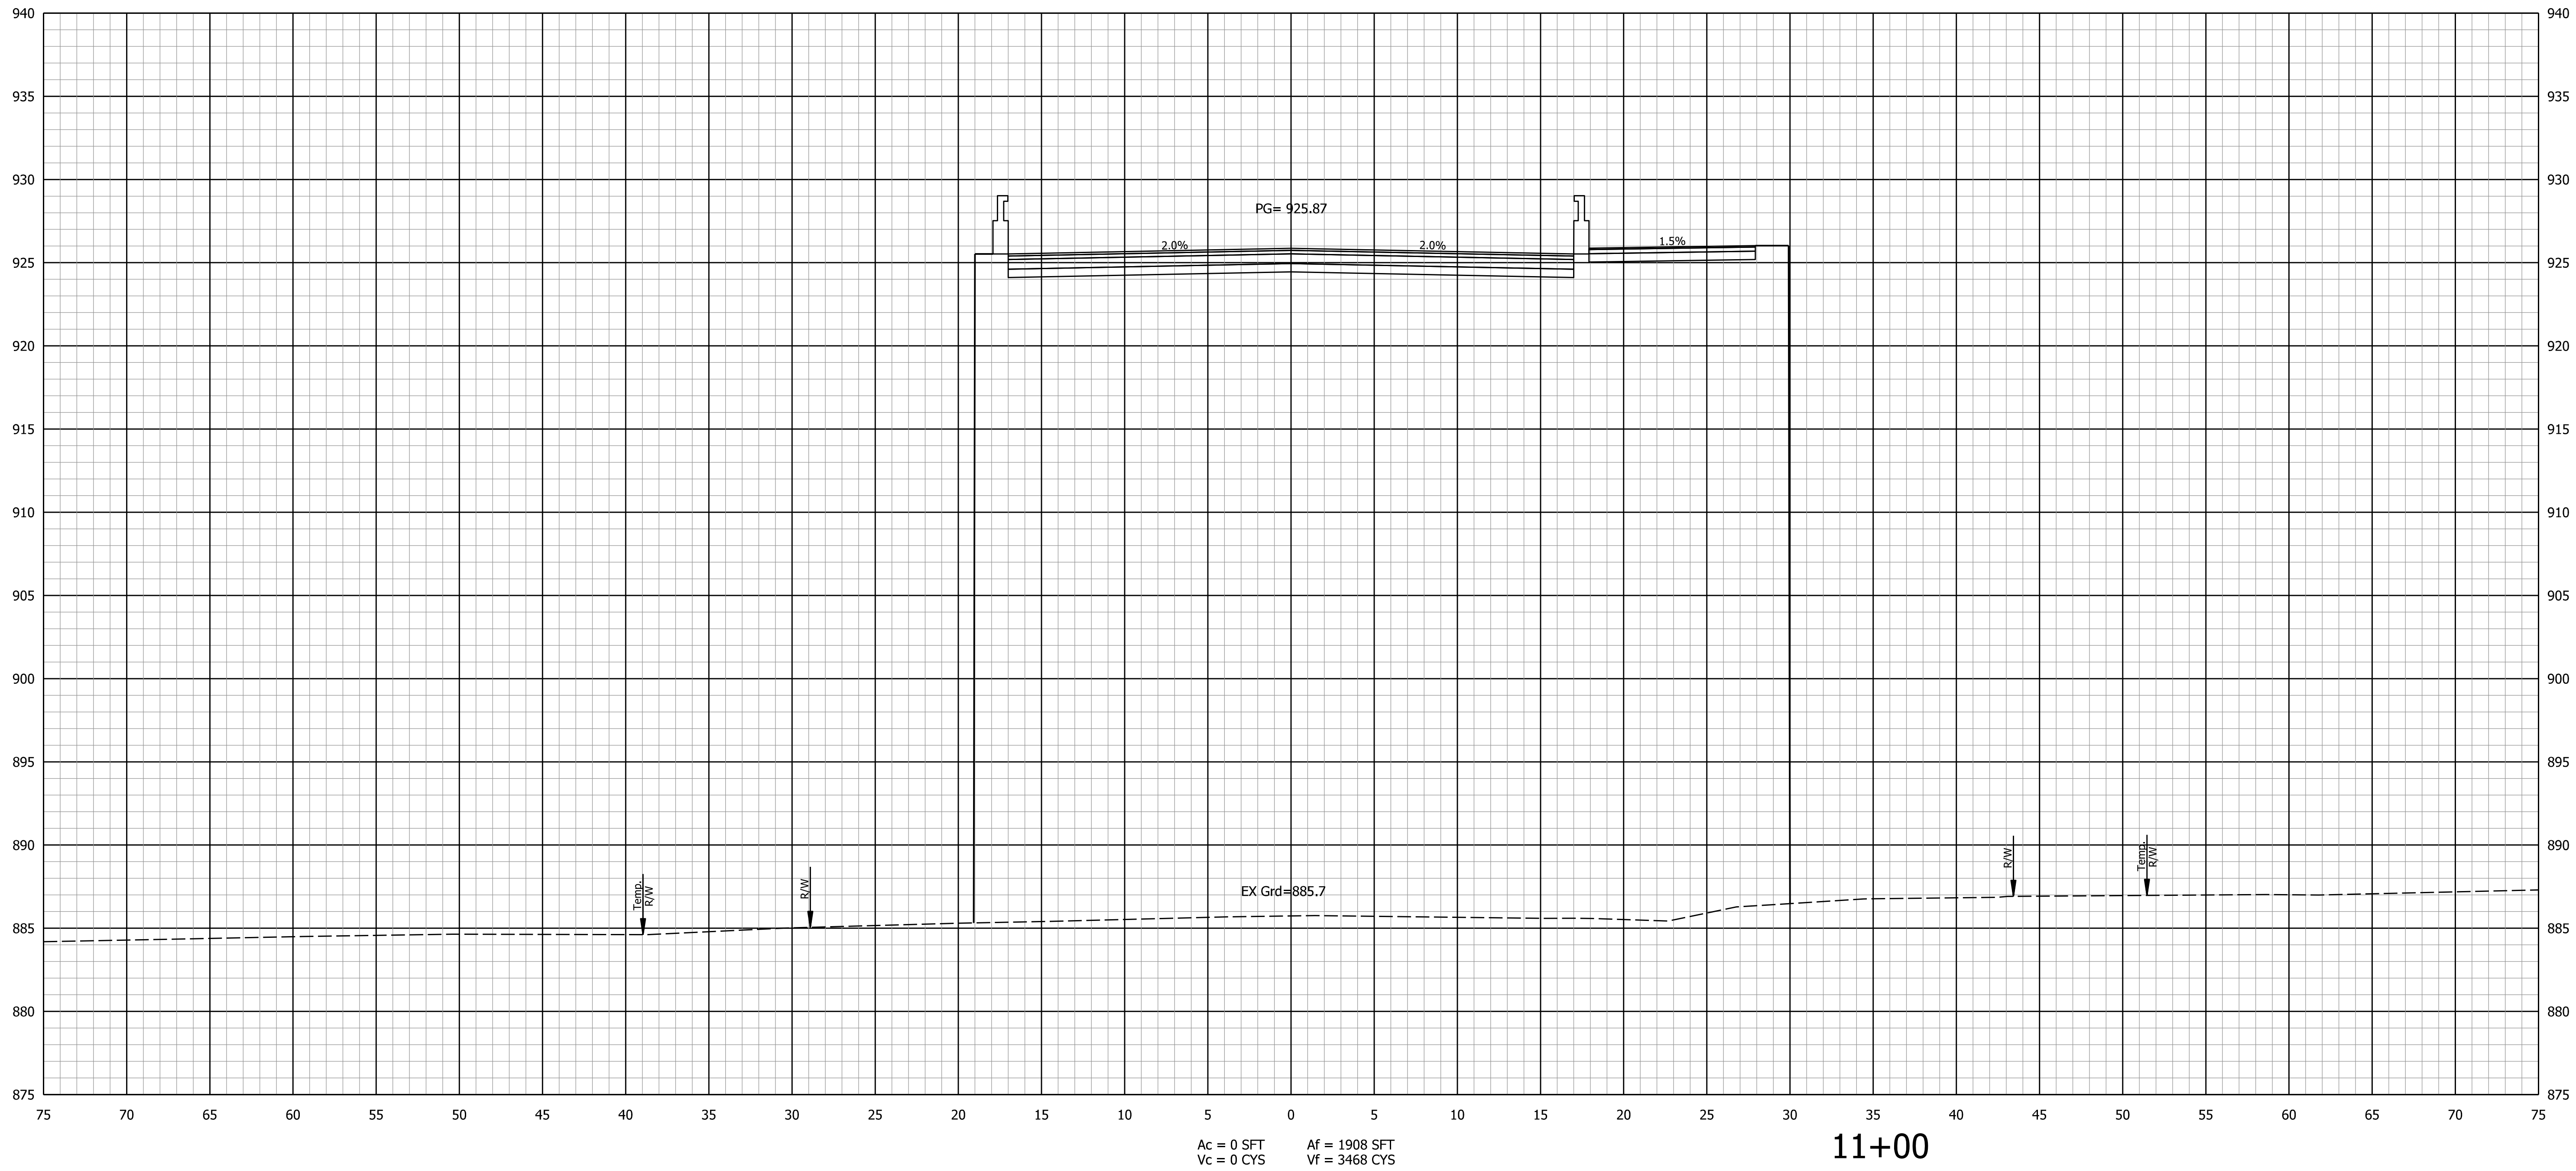

NOT FOR
CONSTRUCTION
DLZ INDIANA, LLC

RECOMMENDED FOR APPROVAL		DESIGN ENGINEER		DATE	
DESIGNED: AMH		11/2019		DRAWN: DPH	
11/2019		CHECKED: DSB		11/2019	
CHECKED: AMH		11/2019			


INDIANA
DEPARTMENT OF TRANSPORTATION

CROSS SECTIONS
LINE "PR-S"

SCALE 1" = 5'		BRIDGE FILE	
		DESIGNATION 1702957	
SURVEY BOOK		SHEETS	
ELECTRONIC		37	of 56
CONTRACT		PROJECT	
R-40890		1702957	

STA. 11+00 TO STA. 11+00

3/31/2020
PW\1\2018\1863\2010\Civil\Civil\BGN\X-SEC\2010 CS.dgn
X:\Projects\GFL\2018\1863\2010\Civil\Civil\BGN\X-SEC\2010 CS.dgn

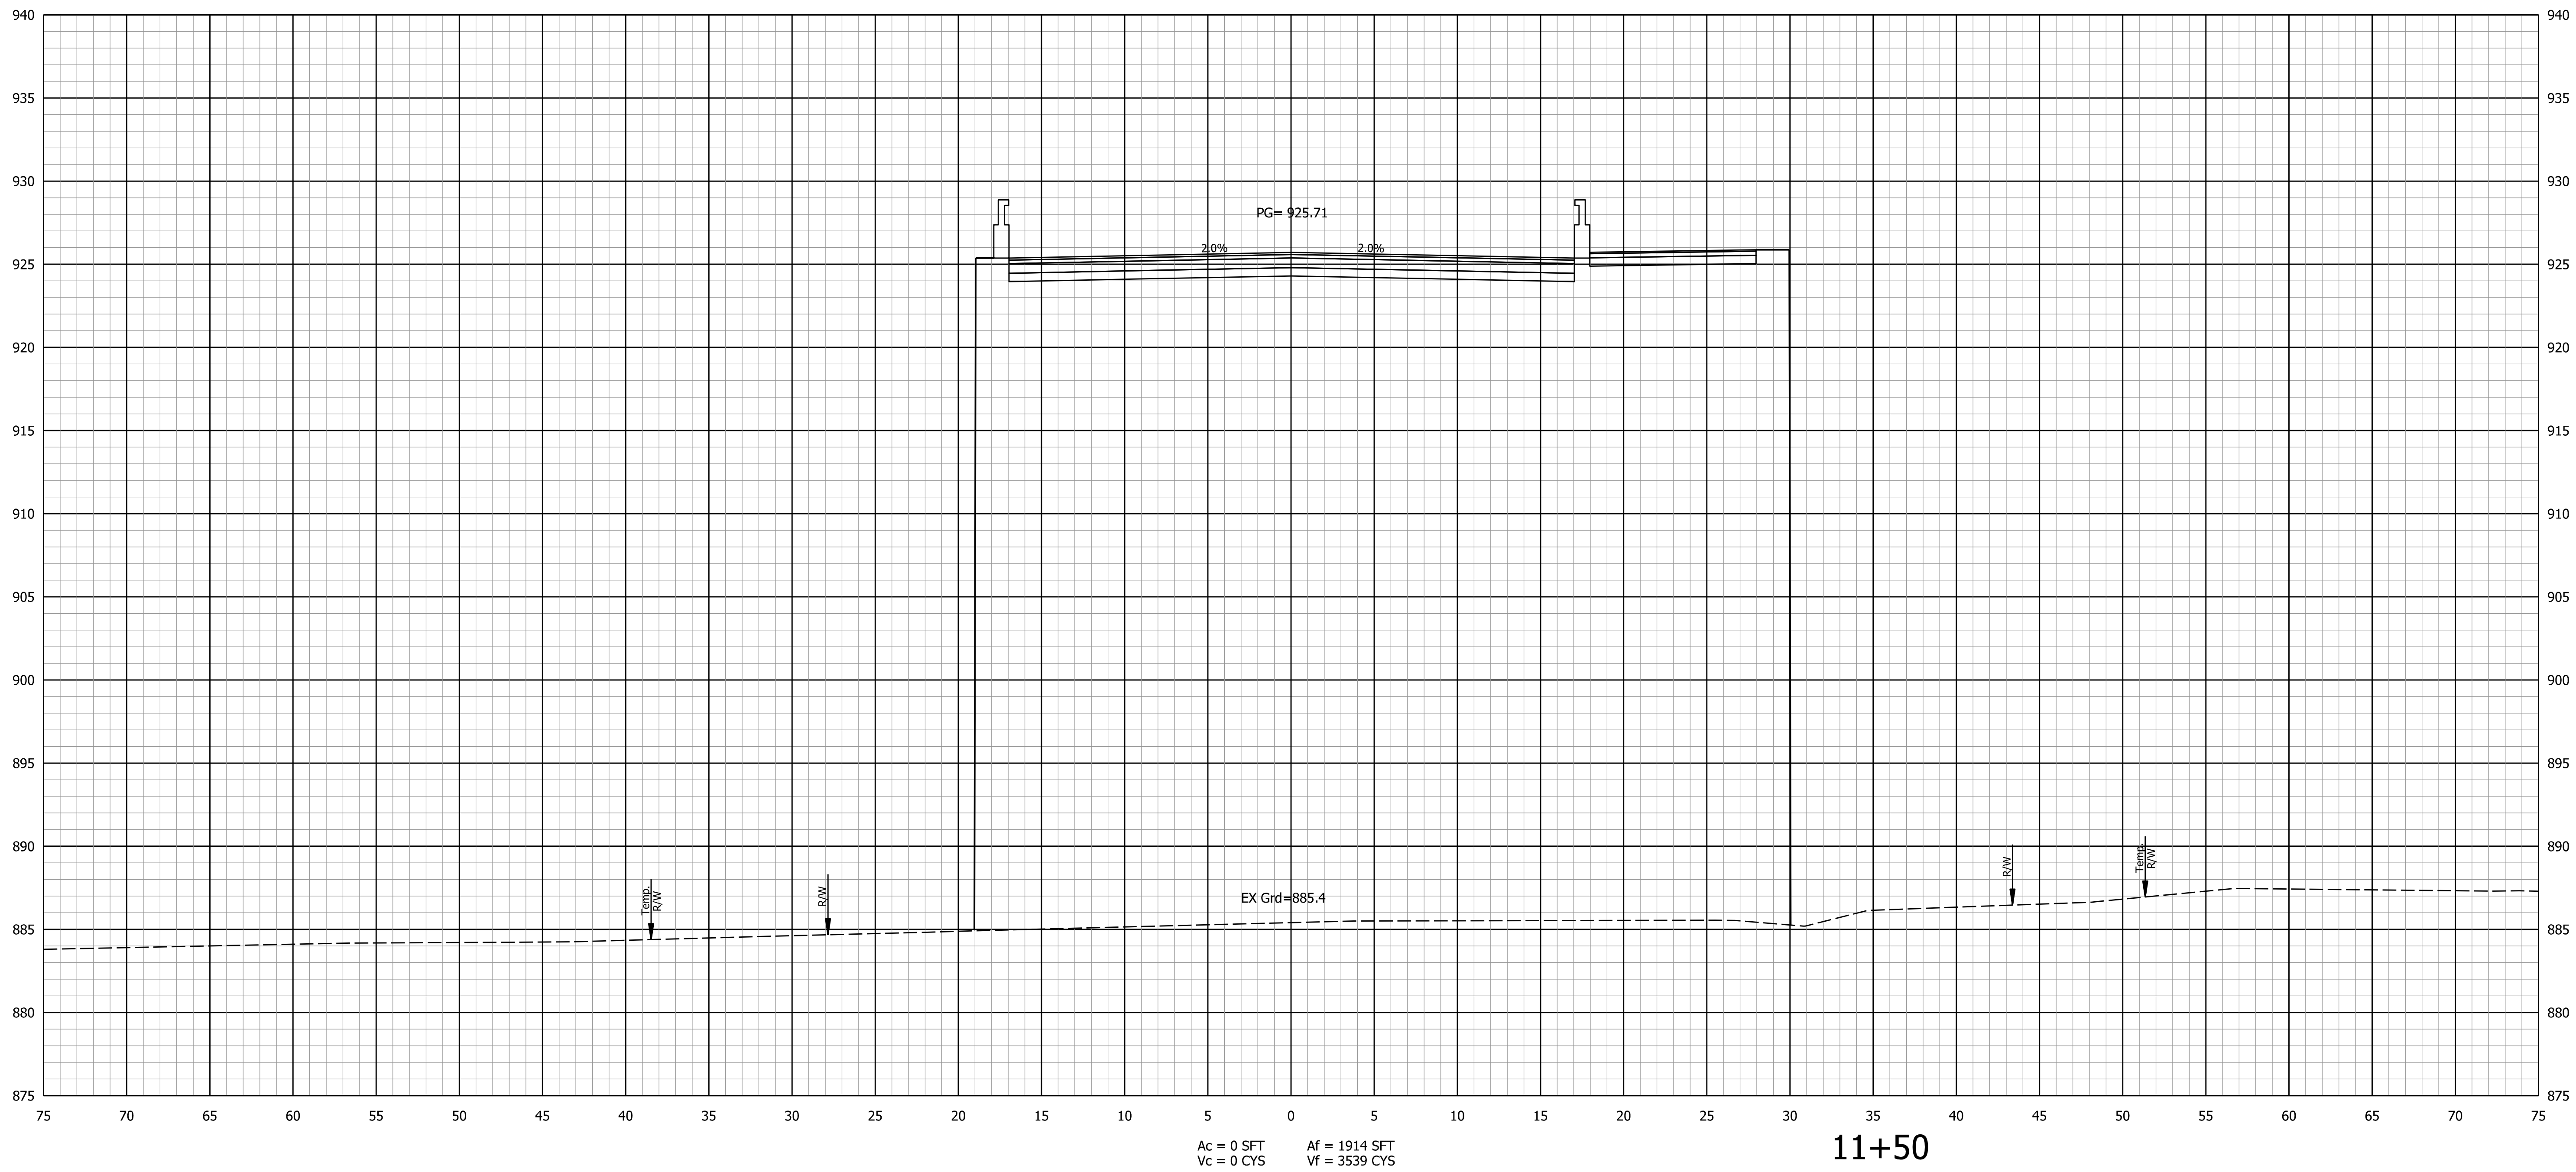

NOT FOR
CONSTRUCTION

DLZ INDIANA, LLC

RECOMMENDED FOR APPROVAL		DESIGN ENGINEER		DATE
DESIGNED:	AMH	11/2019	DRAWN:	DPH 11/2019
CHECKED:	DSB	11/2019	CHECKED:	AMH 11/2019


INDIANA
DEPARTMENT OF TRANSPORTATION

CROSS SECTIONS
LINE "PR-S"

SCALE 1" = 5'		BRIDGE FILE	
		DESIGNATION 1702957	
SURVEY BOOK ELECTRONIC		SHEETS 38 of 56	
CONTRACT R-40890		PROJECT 1702957	

STA. 11+50 TO STA. 11+50

3/31/2020
PW\12018\1863\2010\Civil\Civil\BGN\X-SEC\2010 CS.dgn
X:\Projects\GFL\2018\1863\2010990\Civil\Civil\BGN\X-SEC\2010 CS.dgn

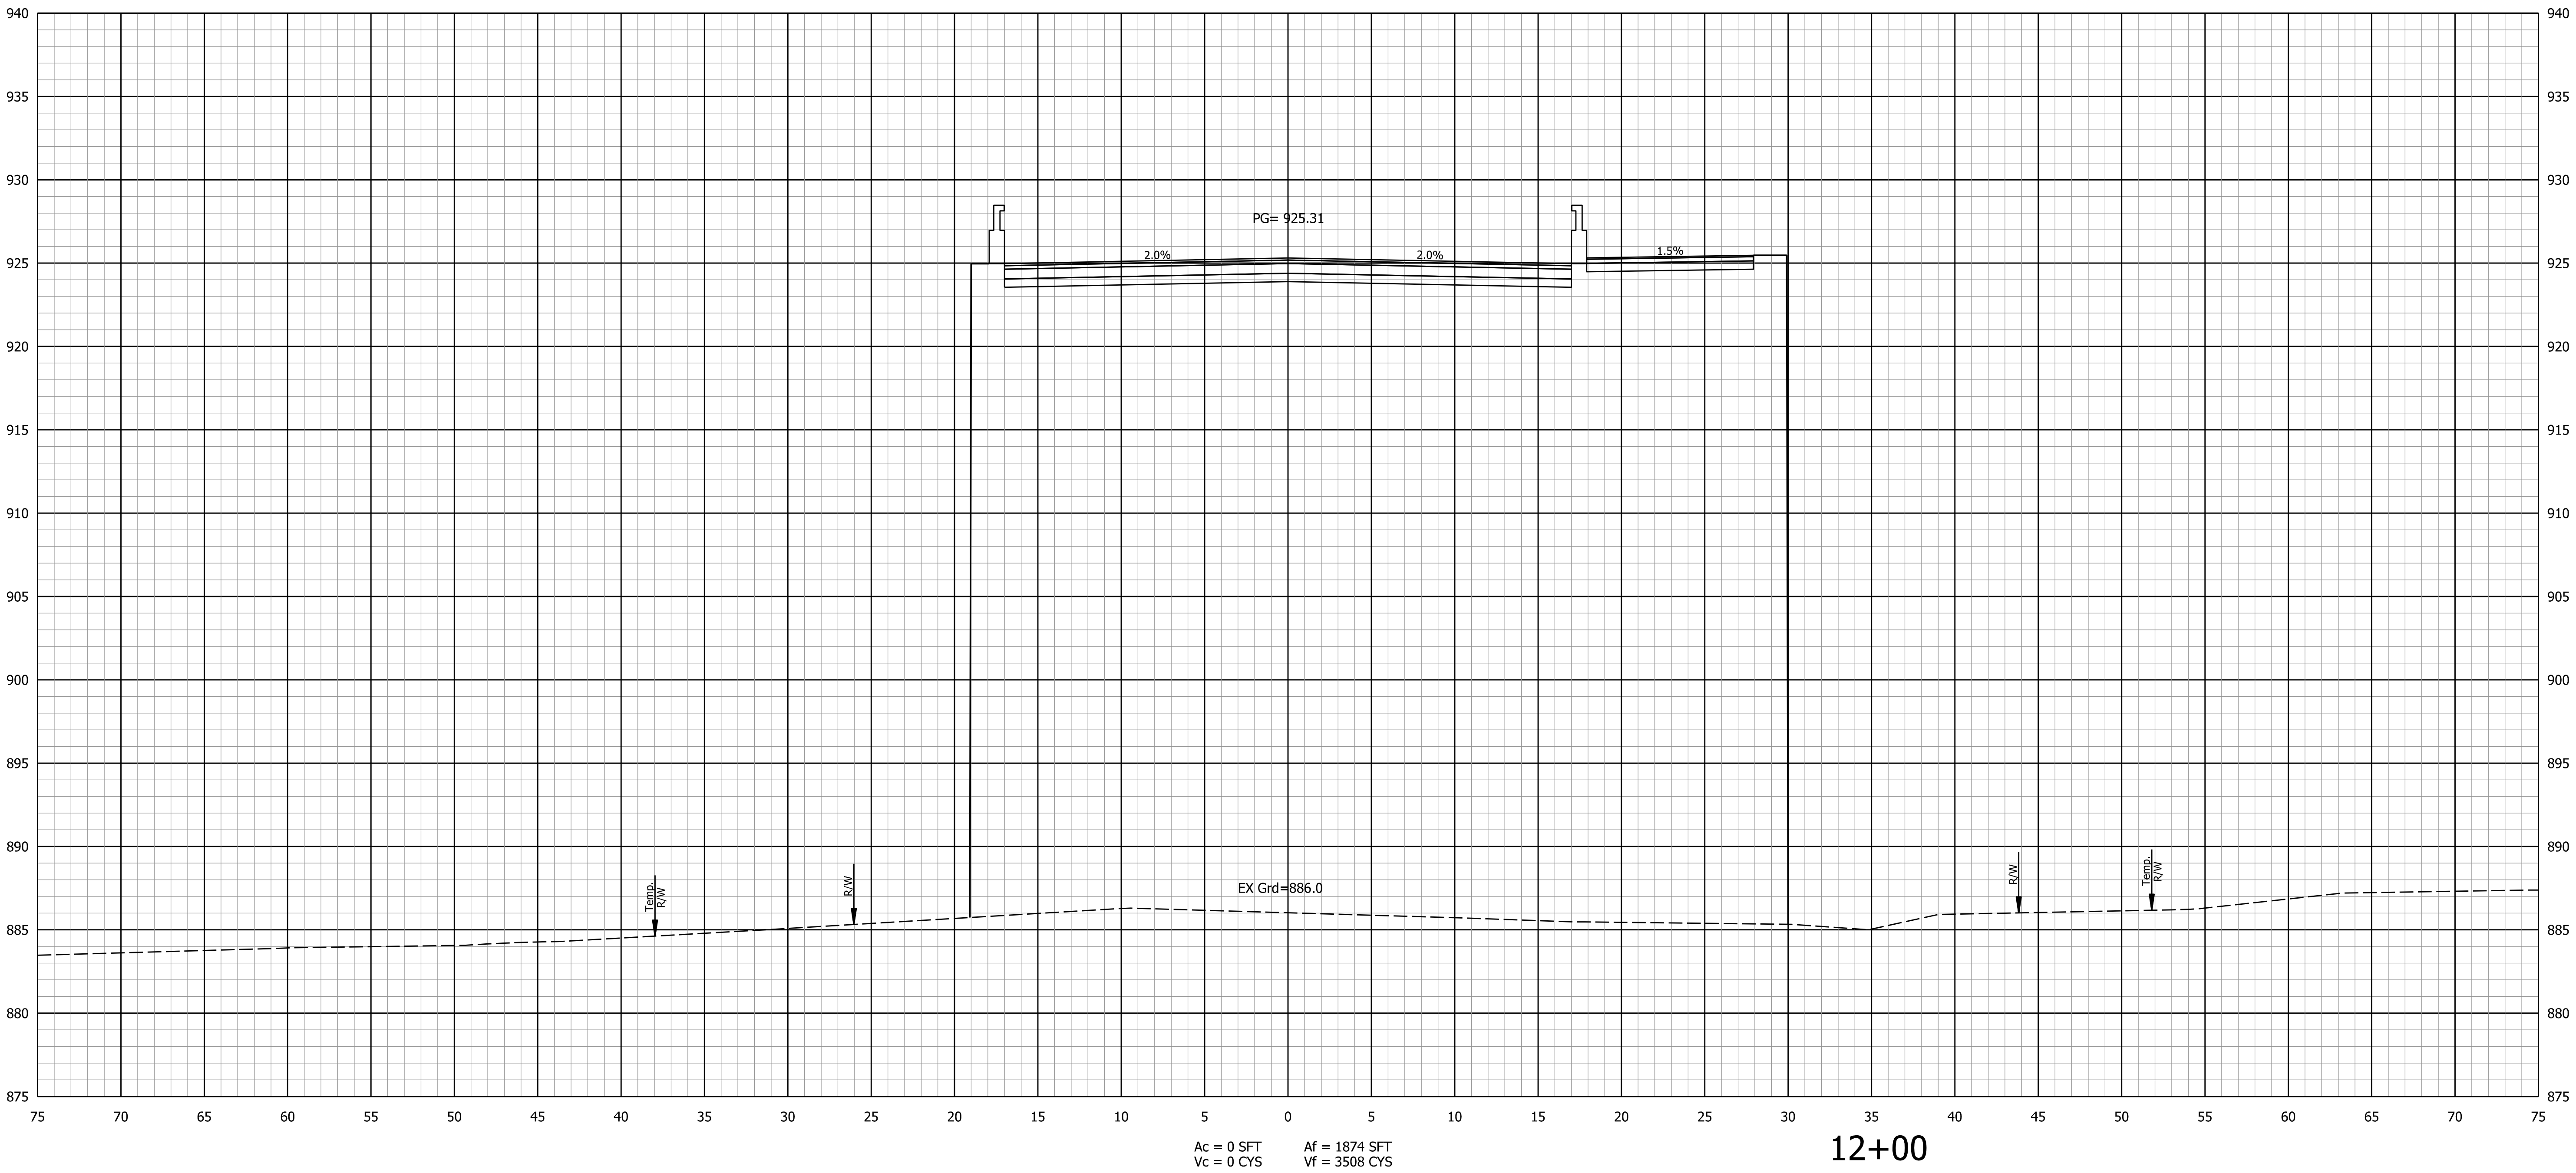

NOT FOR
CONSTRUCTION
DLZ INDIANA, LLC


RECOMMENDED FOR APPROVAL		DESIGN ENGINEER		DATE
DESIGNED:	AMH	11/2019	DRAWN:	DPH
CHECKED:	DSB	11/2019	CHECKED:	AMH

INDIANA DEPARTMENT OF TRANSPORTATION	
CROSS SECTIONS LINE "PR-S"	

SCALE 1" = 5'	BRIDGE FILE ----	
	DESIGNATION 1702957	
SURVEY BOOK ELECTRONIC CONTRACT R-40890	39	SHEETS of PROJECT 1702957

STA. 12+00 TO STA. 12+00

3/31/2020
PW\12018\1863\2010\X:\Projects\GFL\2018\1863\2010\990\Civil\Civil\BGN\X SEC\2010 CS.dgn

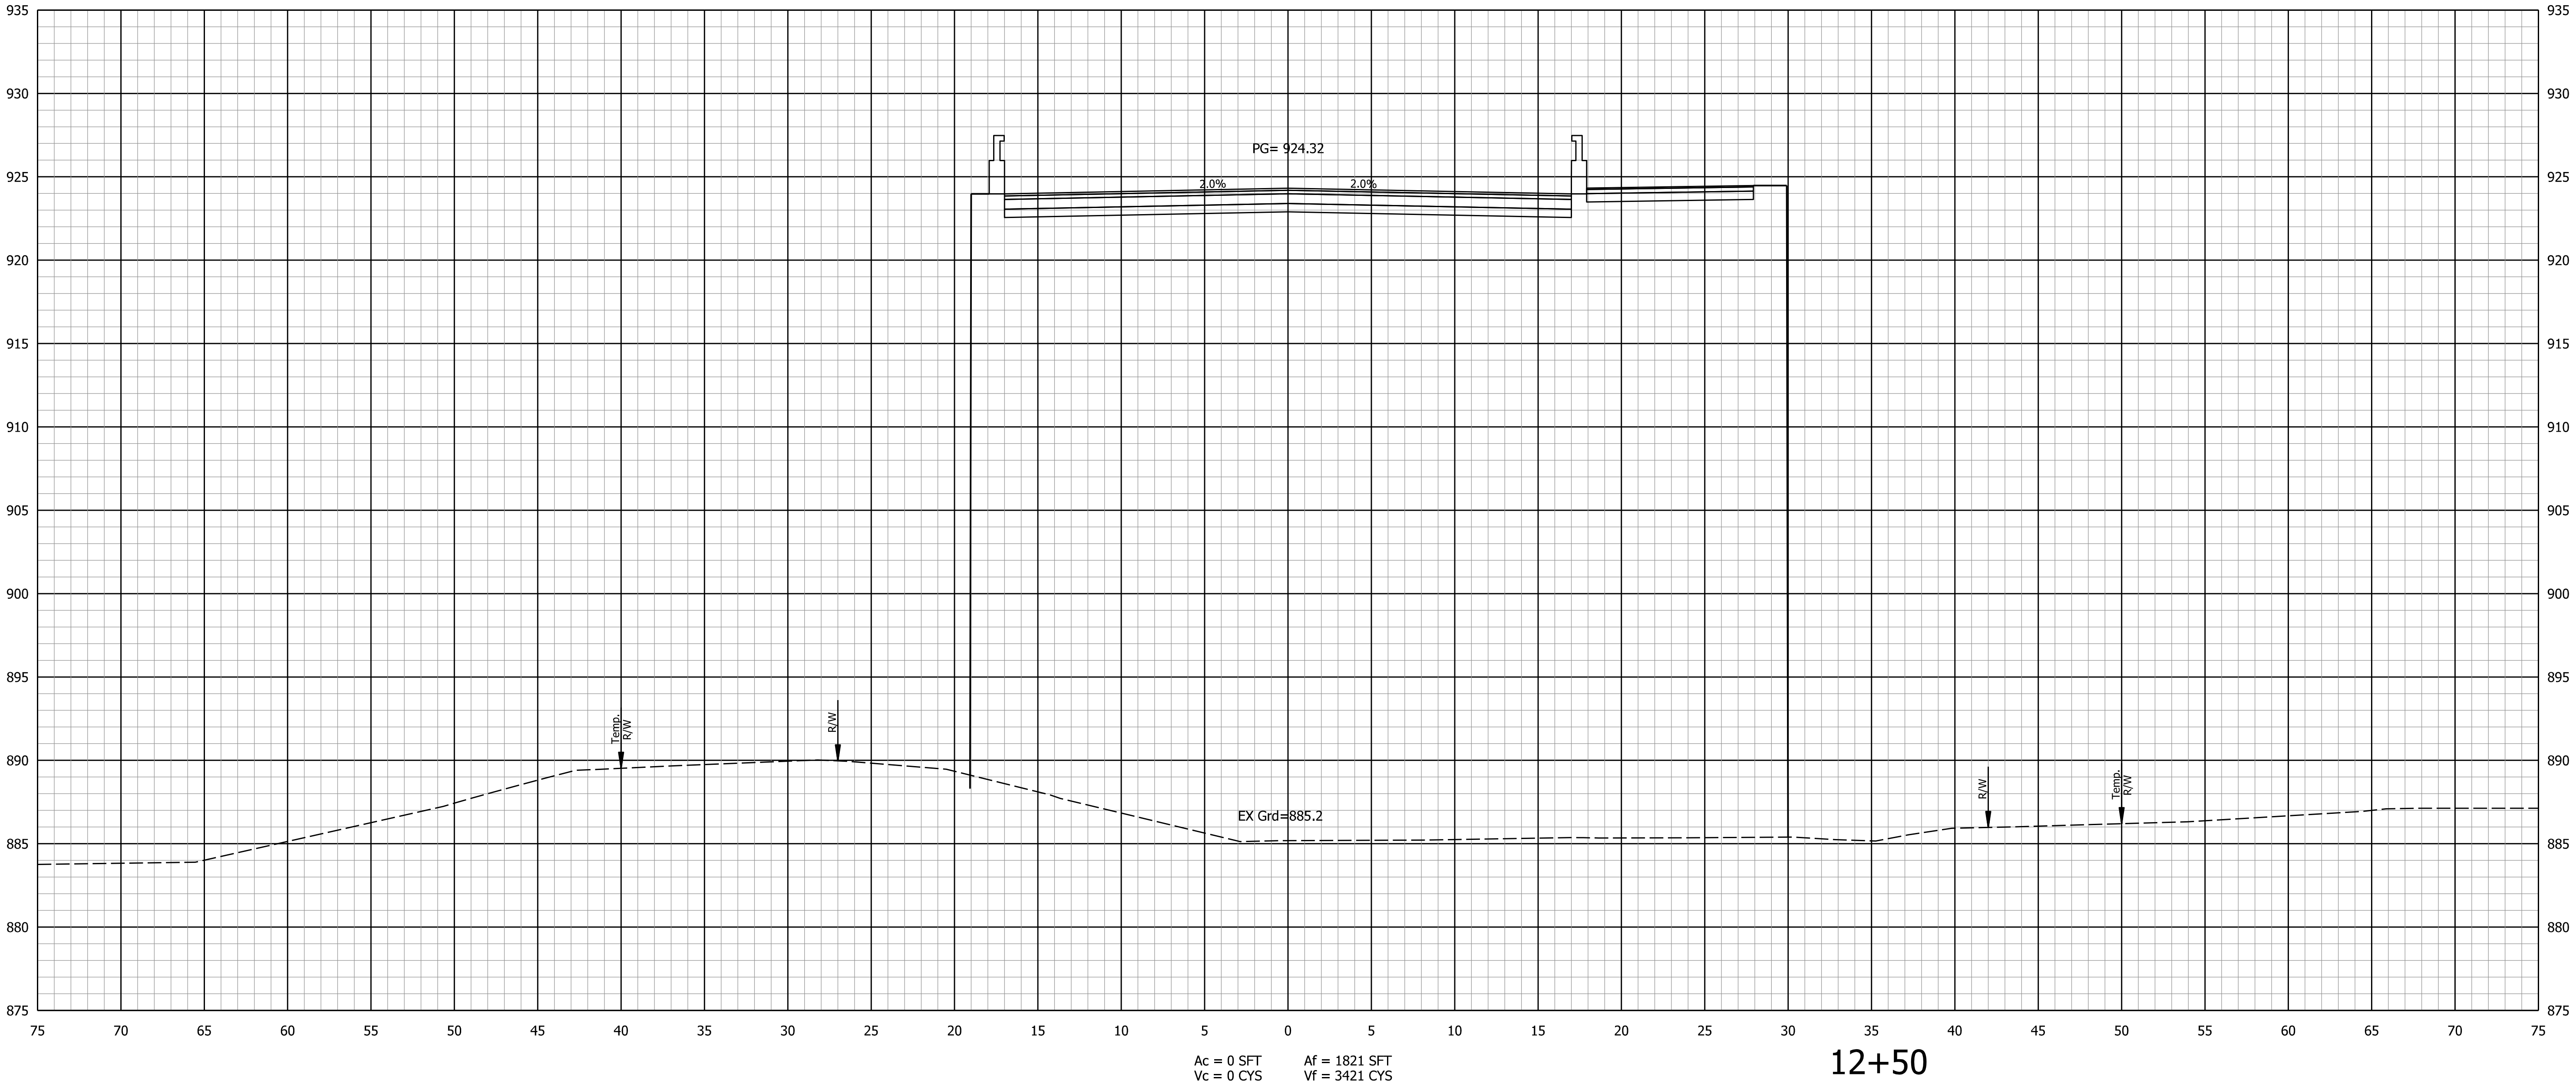

NOT FOR
CONSTRUCTION

DLZ INDIANA, LLC

RECOMMENDED FOR APPROVAL	DESIGN ENGINEER	DATE
DESIGNED: AMH 11/2019	DRAWN: DPH 11/2019	
CHECKED: DSB 11/2019	CHECKED: AMH 11/2019	


INDIANA
DEPARTMENT OF TRANSPORTATION

CROSS SECTIONS
LINE "PR-S"

SCALE 1" = 5'	BRIDGE FILE ----
	DESIGNATION 1702957
SURVEY BOOK ELECTRONIC	SHEETS 40 of 56
CONTRACT R-40890	PROJECT 1702957

STA. 12+50 TO STA. 12+50

3/31/2020
PW\12018\1863\2010\Civil\Civil\BGN\X-SEC\2010 CS.dgn
X:\Projects\GFL\2018\1863\2010990\Civil\Civil\BGN\X-SEC\2010 CS.dgn

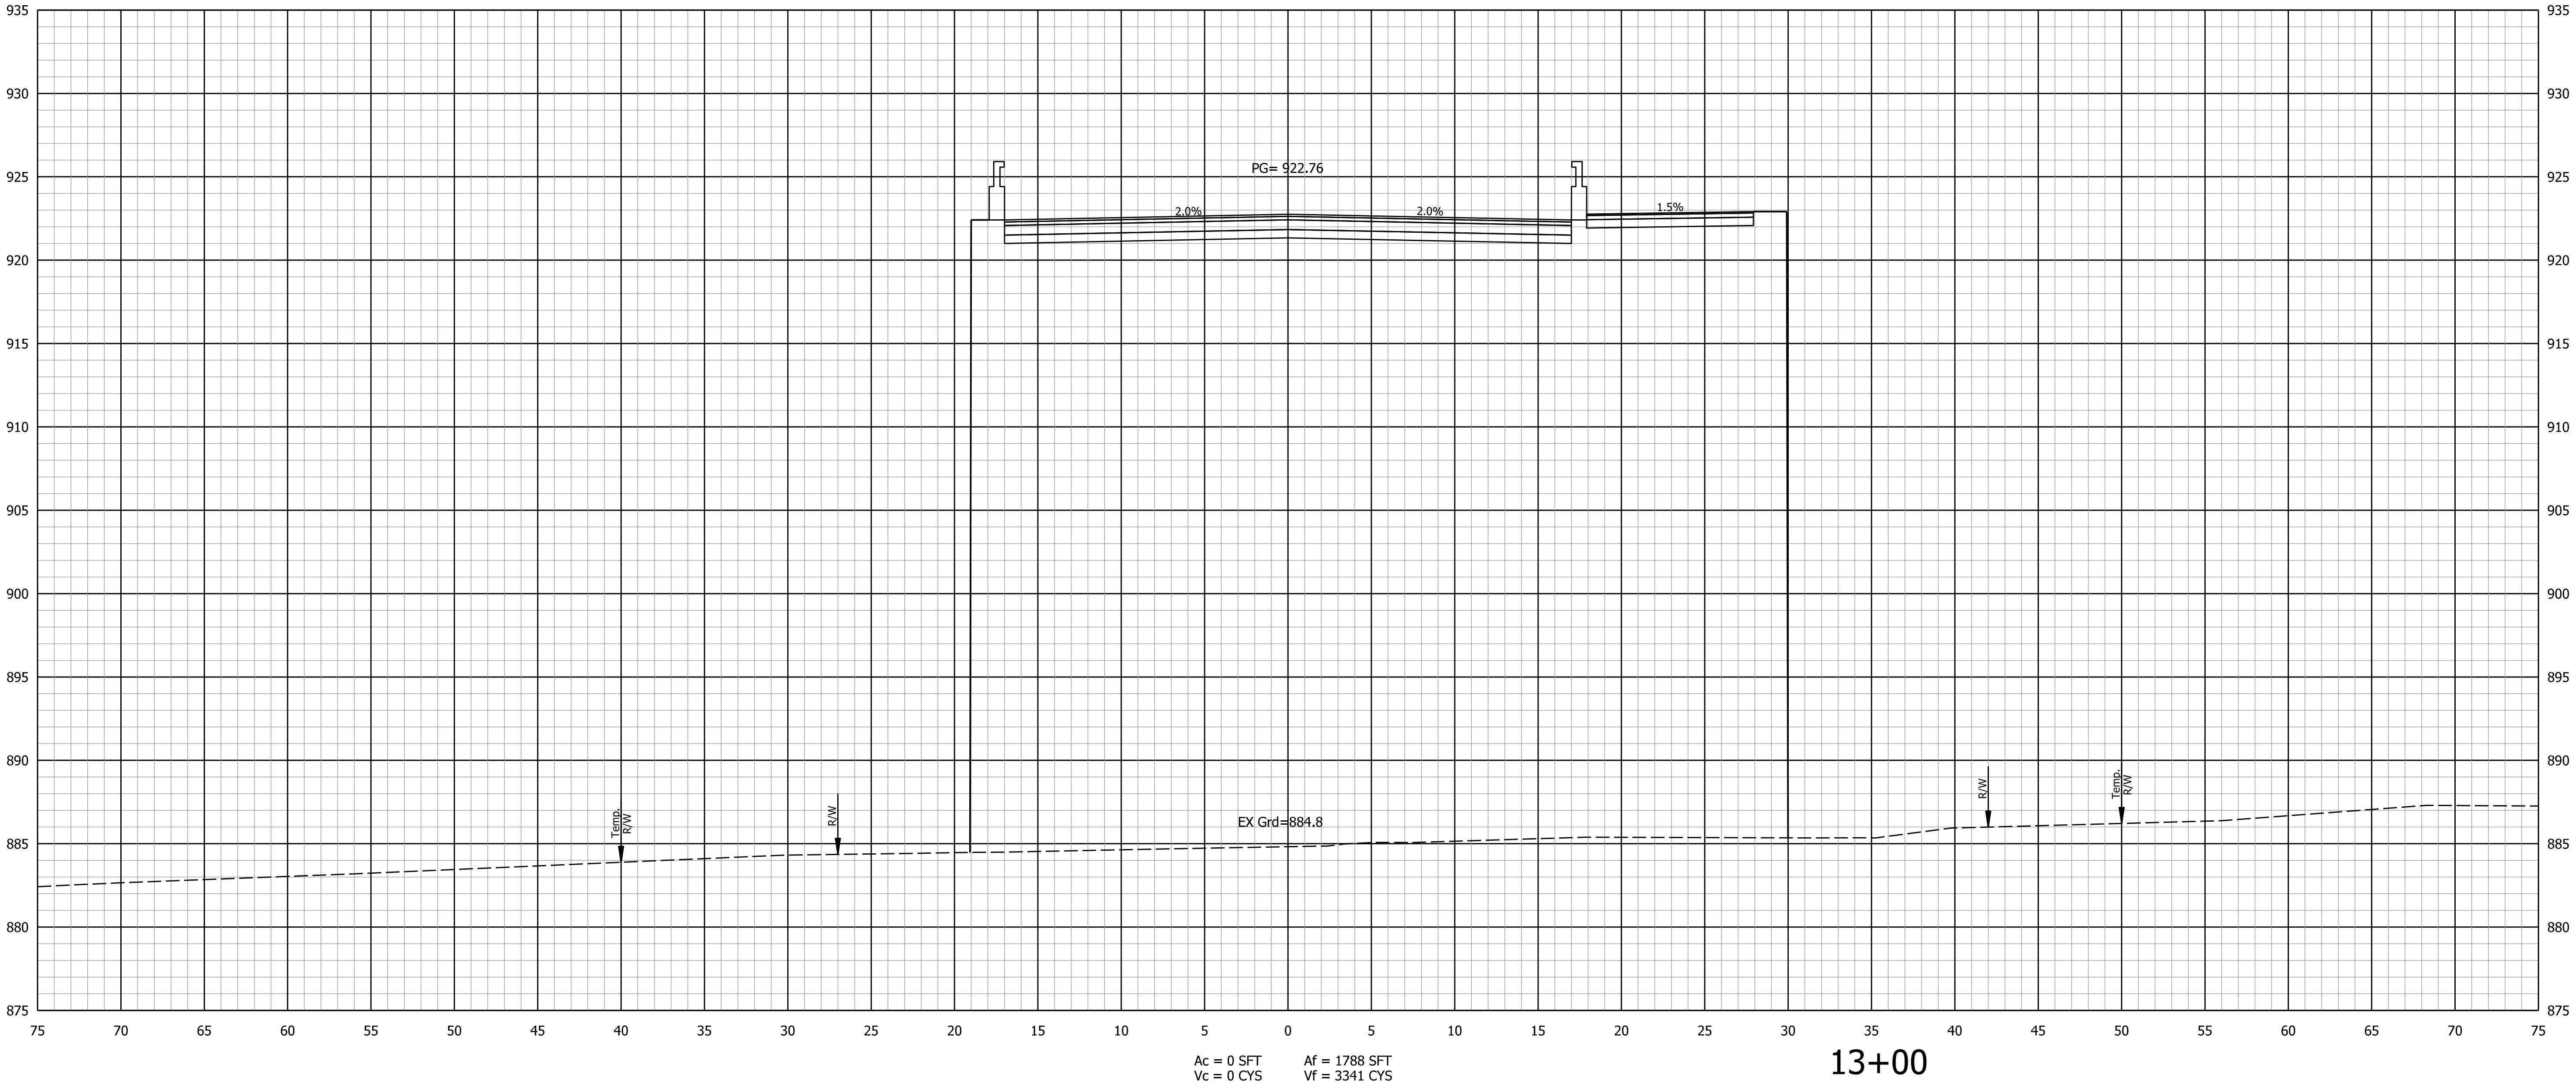

NOT FOR
CONSTRUCTION

DLZ INDIANA, LLC

RECOMMENDED FOR APPROVAL		DESIGN ENGINEER		DATE
DESIGNED:	AMH	11/2019	DRAWN:	DPH 11/2019
CHECKED:	DSB	11/2019	CHECKED:	AMH 11/2019


INDIANA
DEPARTMENT OF TRANSPORTATION

CROSS SECTIONS
LINE "PR-S"

SCALE 1" = 5'		BRIDGE FILE	
		DESIGNATION	
		1702957	
SURVEY BOOK		SHEETS	
ELECTRONIC		41	of 56
CONTRACT		PROJECT	
R-40890		1702957	

STA. 13+00 TO STA. 13+00

3/31/2020
PW\1\2018\1863\2010\Civil\Civil\BGN\X-SEC\2010 CS.dgn
X:\Projects\GFL\2018\1863\2010\990\Civil\Civil\BGN\X-SEC\2010 CS.dgn

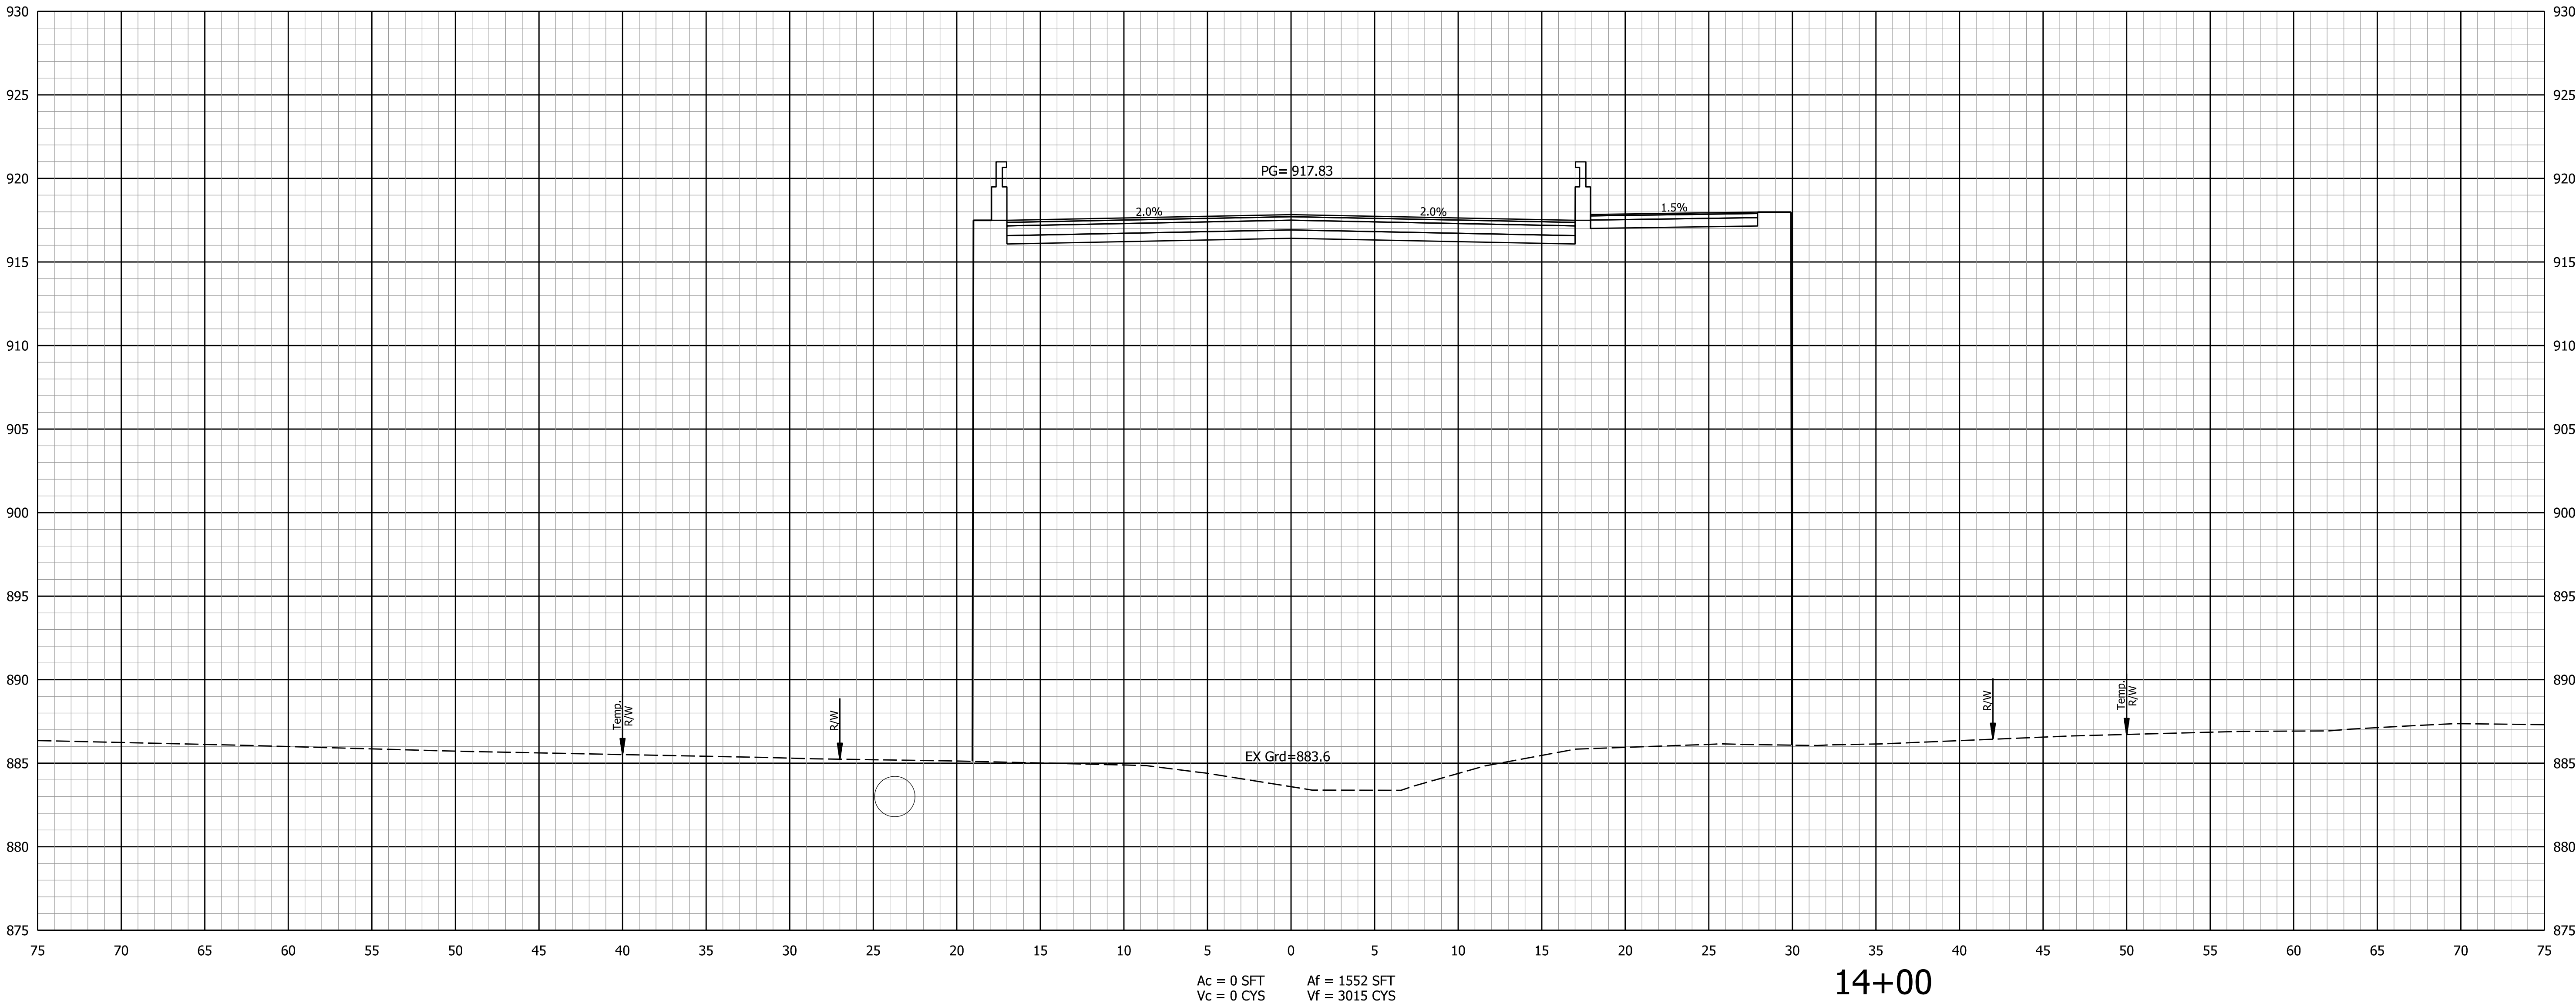

NOT FOR
CONSTRUCTION
DLZ INDIANA, LLC


RECOMMENDED FOR APPROVAL		DESIGN ENGINEER		DATE
DESIGNED:	AMH	11/2019	DRAWN:	DPH
CHECKED:	DSB	11/2019	CHECKED:	AMH

INDIANA DEPARTMENT OF TRANSPORTATION	
CROSS SECTIONS LINE "PR-S"	

SCALE 1" = 5'	BRIDGE FILE ----	
	DESIGNATION 1702957	
SURVEY BOOK ELECTRONIC	43	of 56
CONTRACT R-40890	PROJECT 1702957	

STA. 14+00 TO STA. 14+00

4/6/2020
PW\2018\1863\2010\Civil\Civil\BGN\X-SEC\2010 CS.dgn

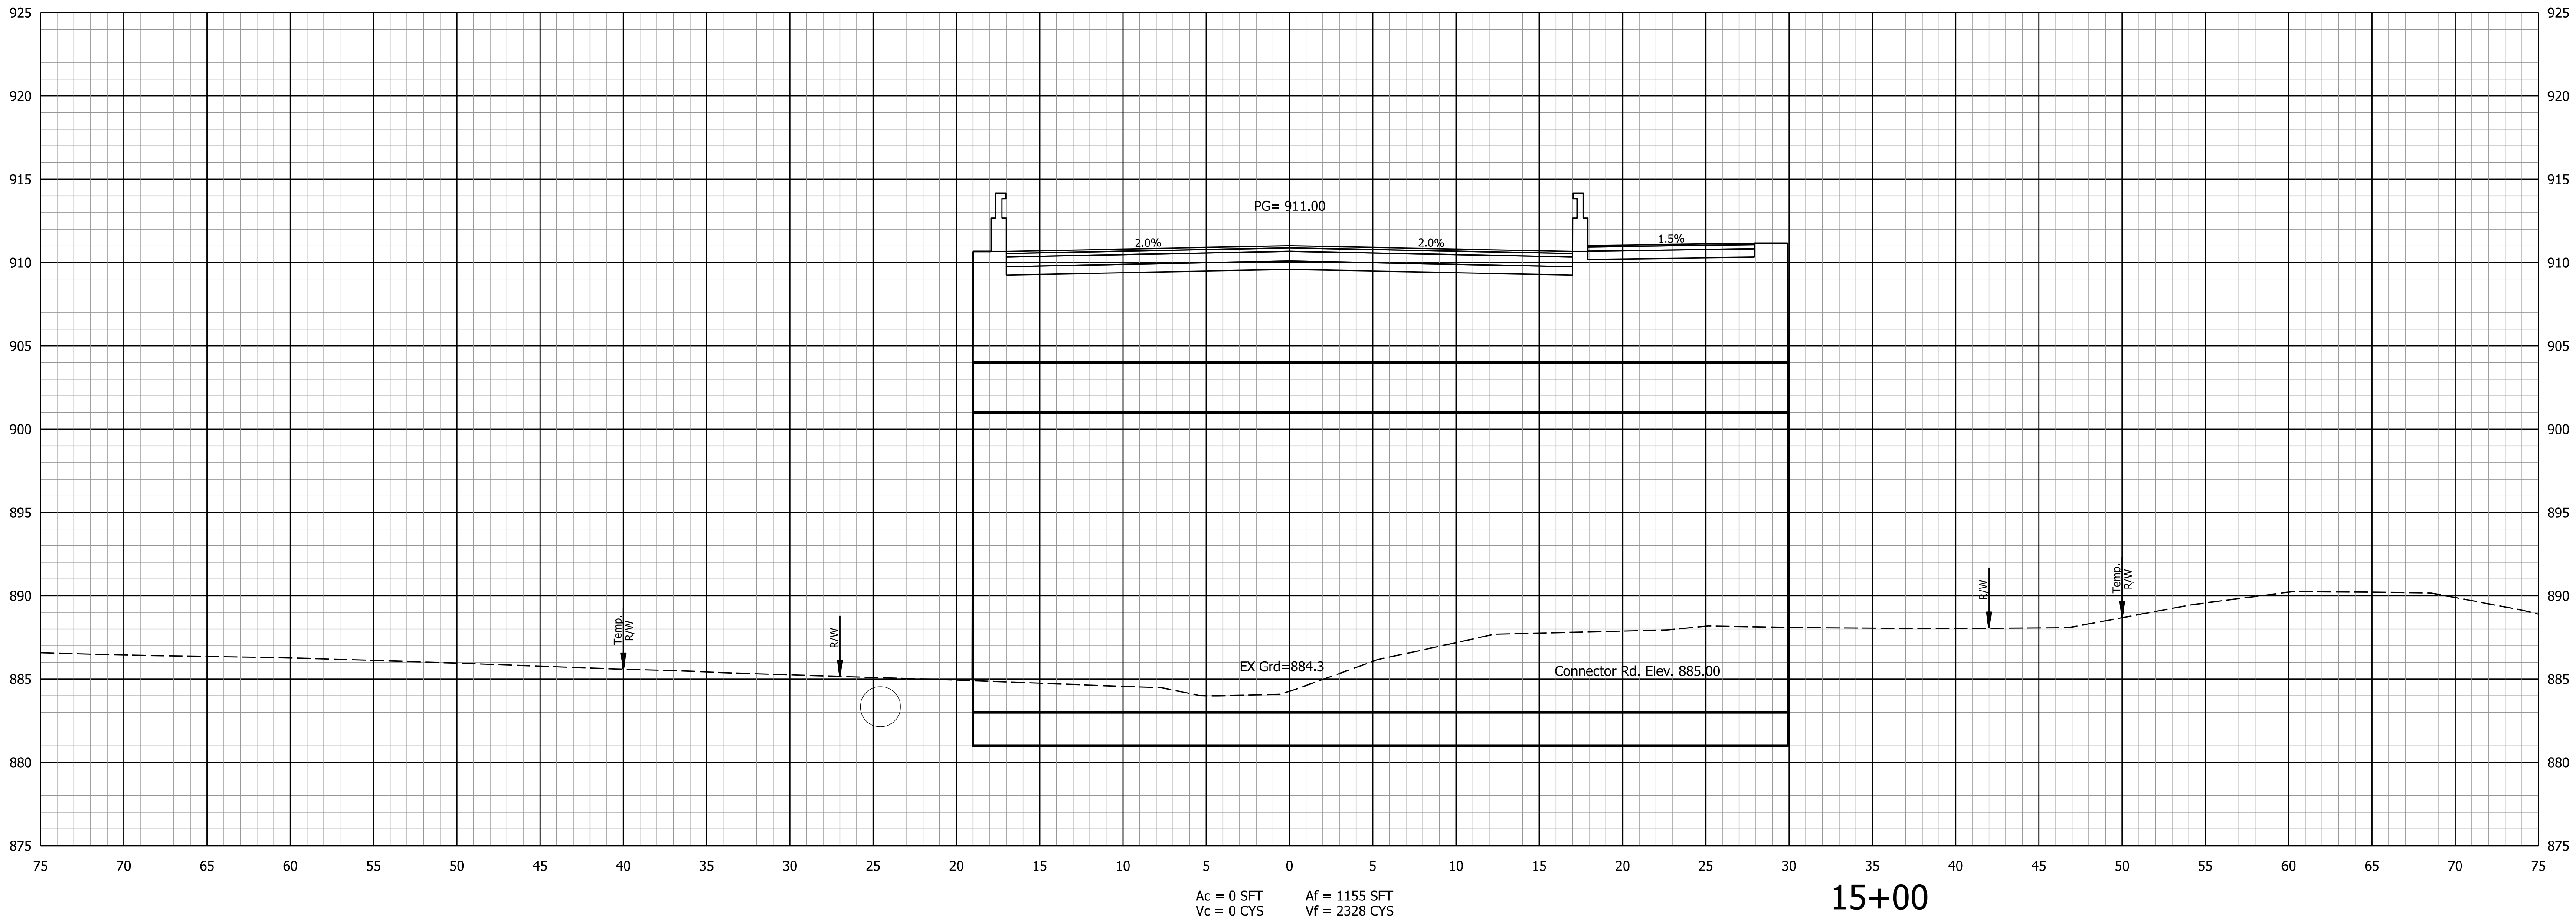

Ac = 0 SFT
Vc = 0 CYS
Af = 1155 SFT
Vf = 2328 CYS

15+00



NOT FOR
CONSTRUCTION
DLZ INDIANA, LLC

RECOMMENDED FOR APPROVAL		DESIGN ENGINEER		DATE
DESIGNED:	AMH	11/2019	DRAWN:	DPH
CHECKED:	DSB	11/2019	CHECKED:	AMH


INDIANA
DEPARTMENT OF TRANSPORTATION

CROSS SECTIONS
LINE "PR-S"

SCALE 1" = 5'		BRIDGE FILE	
		DESIGNATION	
		1702957	
SURVEY BOOK		SHEETS	
ELECTRONIC		45	of 56
CONTRACT		PROJECT	
R-40890		1702957	

STA. 15+00 TO STA. 15+00

3/31/2020
PW\3\2018\1863\2010\Civil\Civil\BGN\X SEC\2010 CS.dgn
X:\Projects\GFL\2018\1863\2010\Civil\Civil\BGN\X SEC\2010 CS.dgn

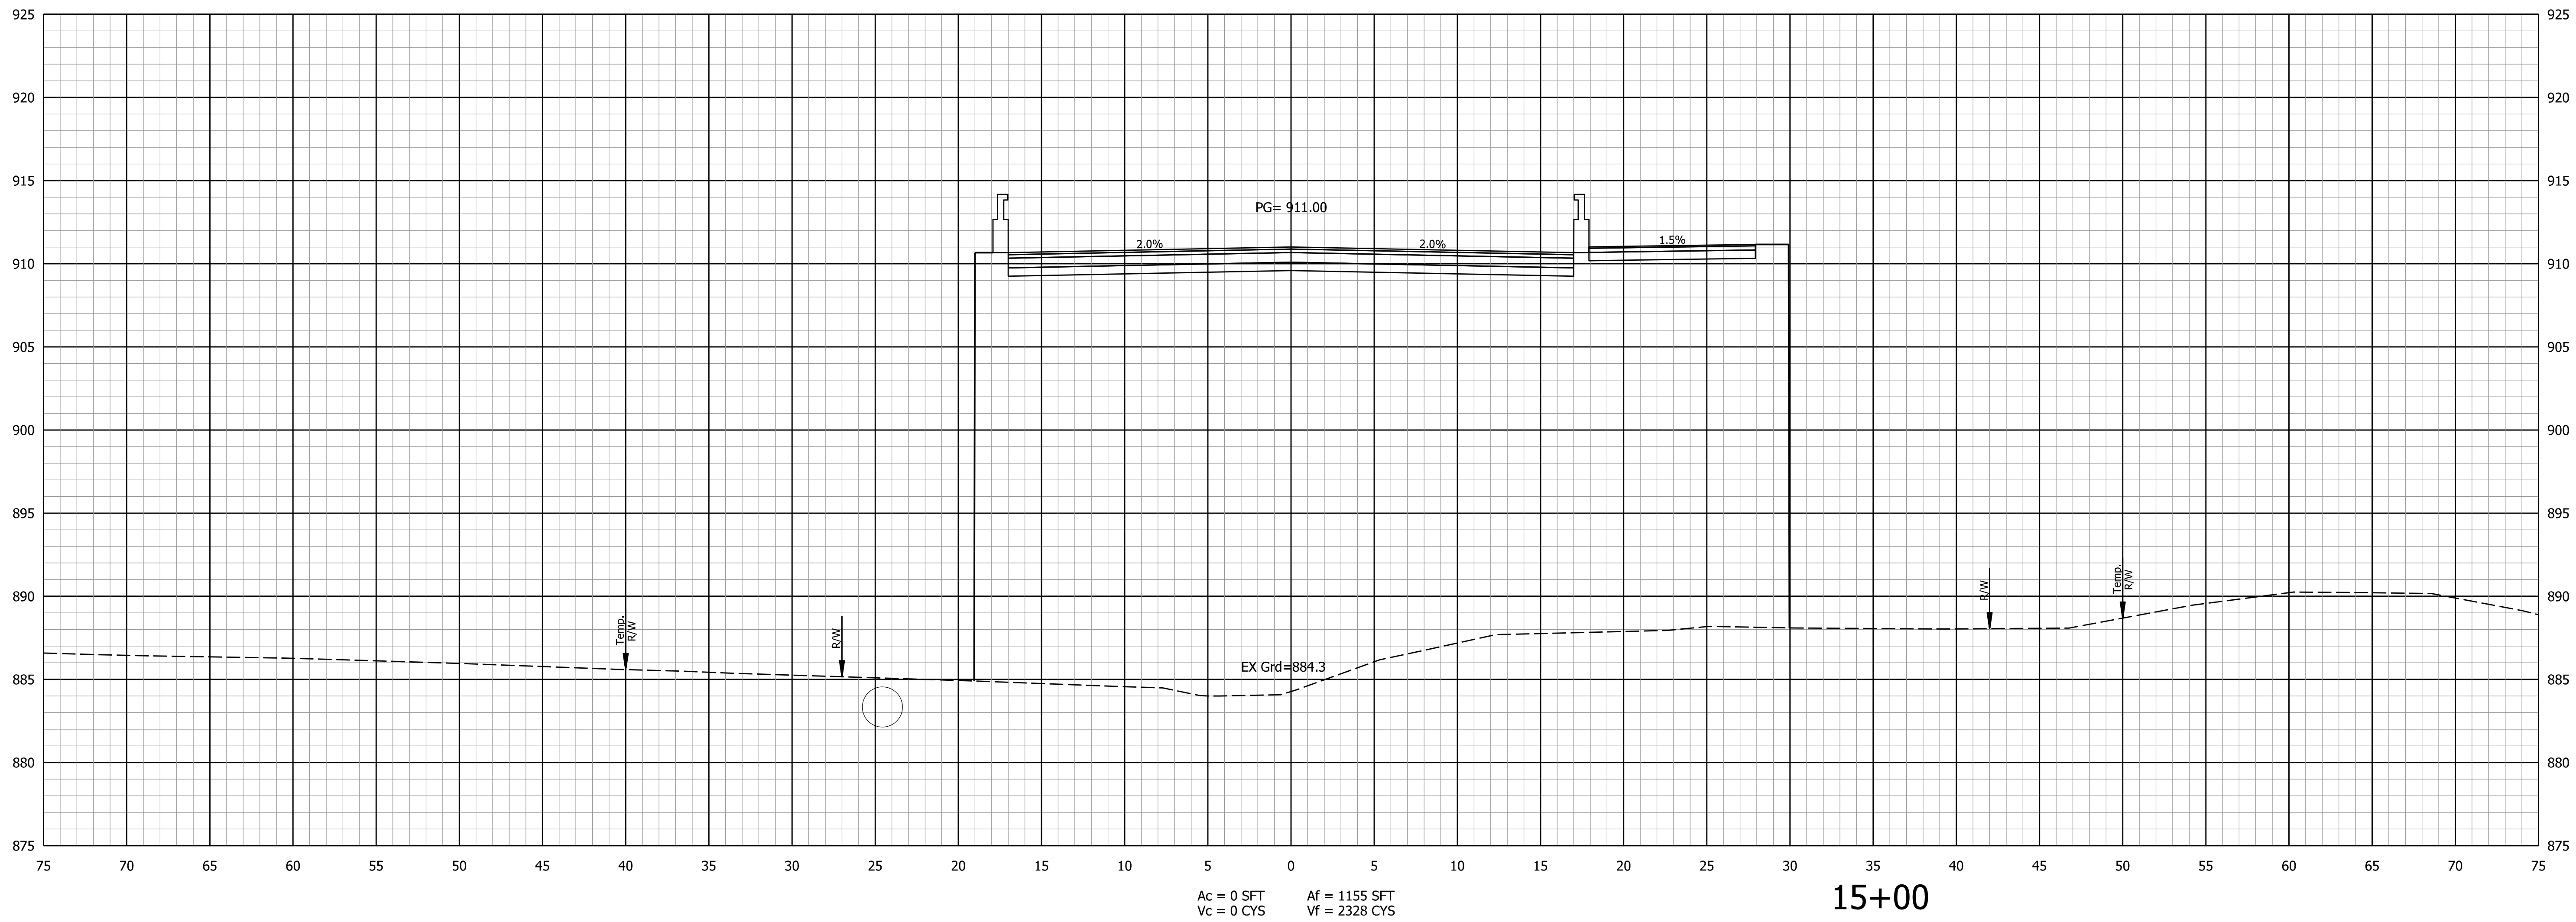

Ac = 0 SFT
Vc = 0 CYS
Af = 1155 SFT
Vf = 2328 CYS

15+00



NOT FOR
CONSTRUCTION
DLZ INDIANA, LLC

RECOMMENDED FOR APPROVAL		DESIGN ENGINEER		DATE
DESIGNED:	AMH	11/2019	DRAWN:	DPH 11/2019
CHECKED:	DSB	11/2019	CHECKED:	AMH 11/2019


INDIANA
DEPARTMENT OF TRANSPORTATION

CROSS SECTIONS
LINE "PR-S"

SCALE 1" = 5'		BRIDGE FILE	
		DESIGNATION	
		1702957	
SURVEY BOOK		SHEETS	
ELECTRONIC		45	of 56
CONTRACT		PROJECT	
R-40890		1702957	

STA. 15+00 TO STA. 15+00

3/31/2020
PW\12018\1863\2010\Civil\Civil\BGN\X-SEC\2010 CS.dgn
X:\Projects\GFL\2018\1863\2010990\Civil\Civil\BGN\X-SEC\2010 CS.dgn

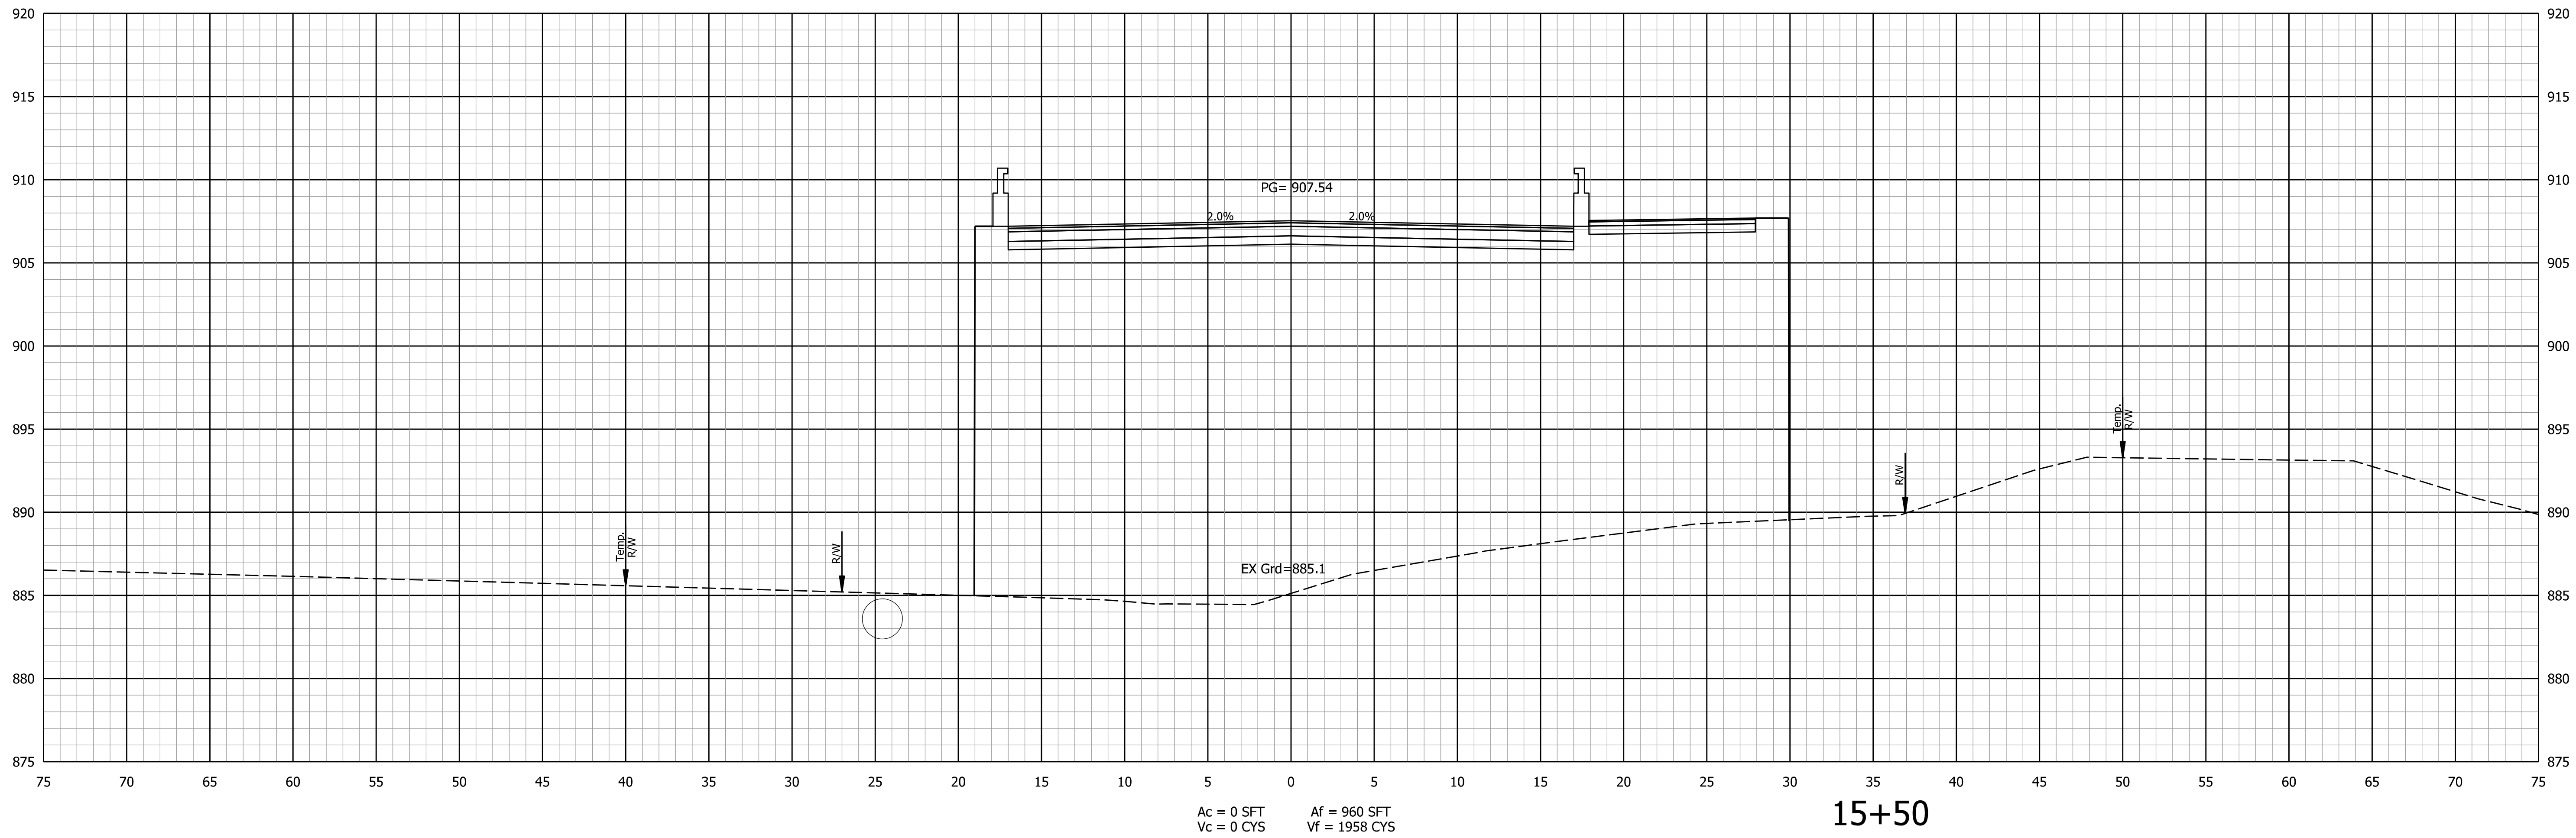

NOT FOR
CONSTRUCTION
DLZ INDIANA, LLC


RECOMMENDED FOR APPROVAL		DESIGN ENGINEER		DATE
DESIGNED:	AMH	11/2019	DRAWN:	DPH 11/2019
CHECKED:	DSB	11/2019	CHECKED:	AMH 11/2019

INDIANA DEPARTMENT OF TRANSPORTATION	
CROSS SECTIONS LINE "PR-S"	

SCALE 1" = 5'	BRIDGE FILE ----	
	DESIGNATION 1702957	
SURVEY BOOK ELECTRONIC	46	of 56
CONTRACT R-40890	PROJECT 1702957	

STA. 15+50 TO STA. 15+50

3/31/2020
PW\2018\1863\2010\Civil\Civil\BGN\X-SEC\2010 CS.dgn
X:\Projects\GFL\2018\1863\2010\Civil\Civil\BGN\X-SEC\2010 CS.dgn

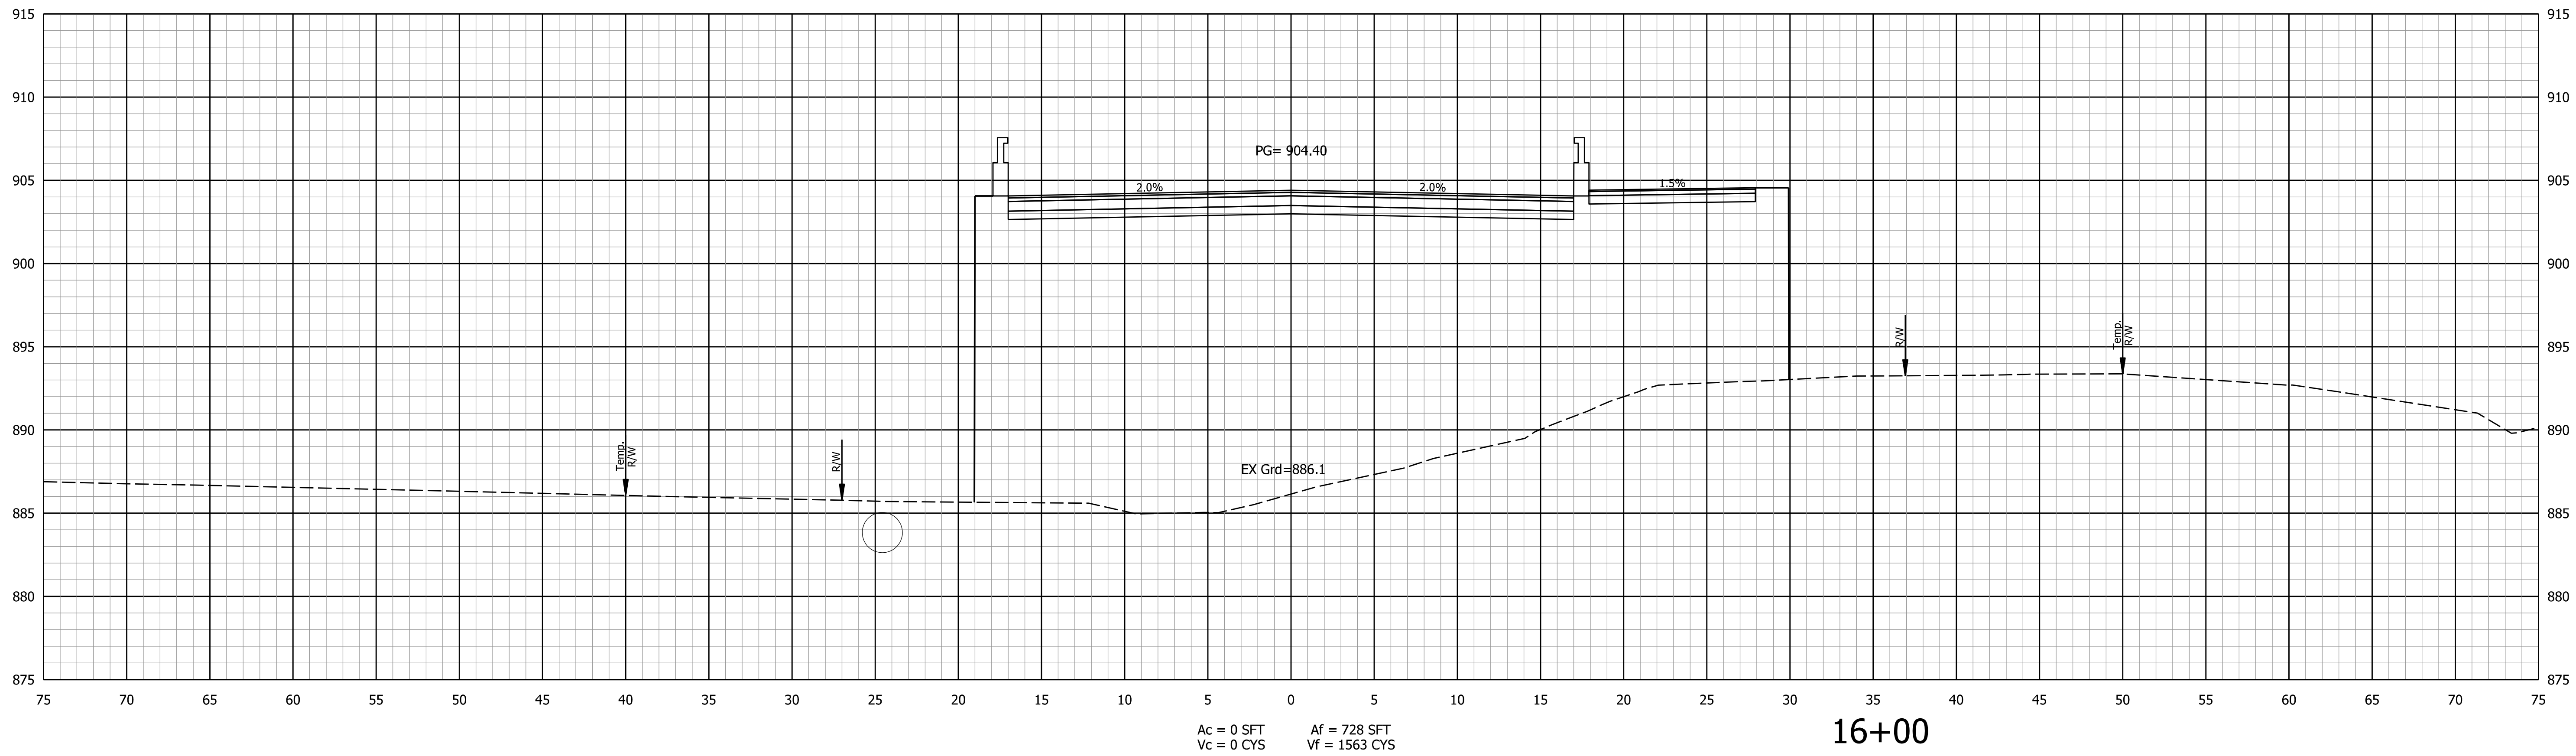

NOT FOR
CONSTRUCTION
DLZ INDIANA, LLC

RECOMMENDED FOR APPROVAL		DESIGN ENGINEER		DATE	
DESIGNED: AMH 11/2019		DRAWN: DPH 11/2019			
CHECKED: DSB 11/2019		CHECKED: AMH 11/2019			



INDIANA
DEPARTMENT OF TRANSPORTATION

CROSS SECTIONS
LINE "PR-S"

SCALE 1" = 5'		BRIDGE FILE ----	
		DESIGNATION 1702957	
SURVEY BOOK ELECTRONIC		SHEETS 47 of 56	
CONTRACT R-40890		PROJECT 1702957	

STA. 16+00 TO STA. 16+00

3/31/2020
PW\12018\1863\2010\X:\Projects\GFL\2018\1863\2010\990\Civil\Civil\BGN\X-SEC\2010 CS.dgn

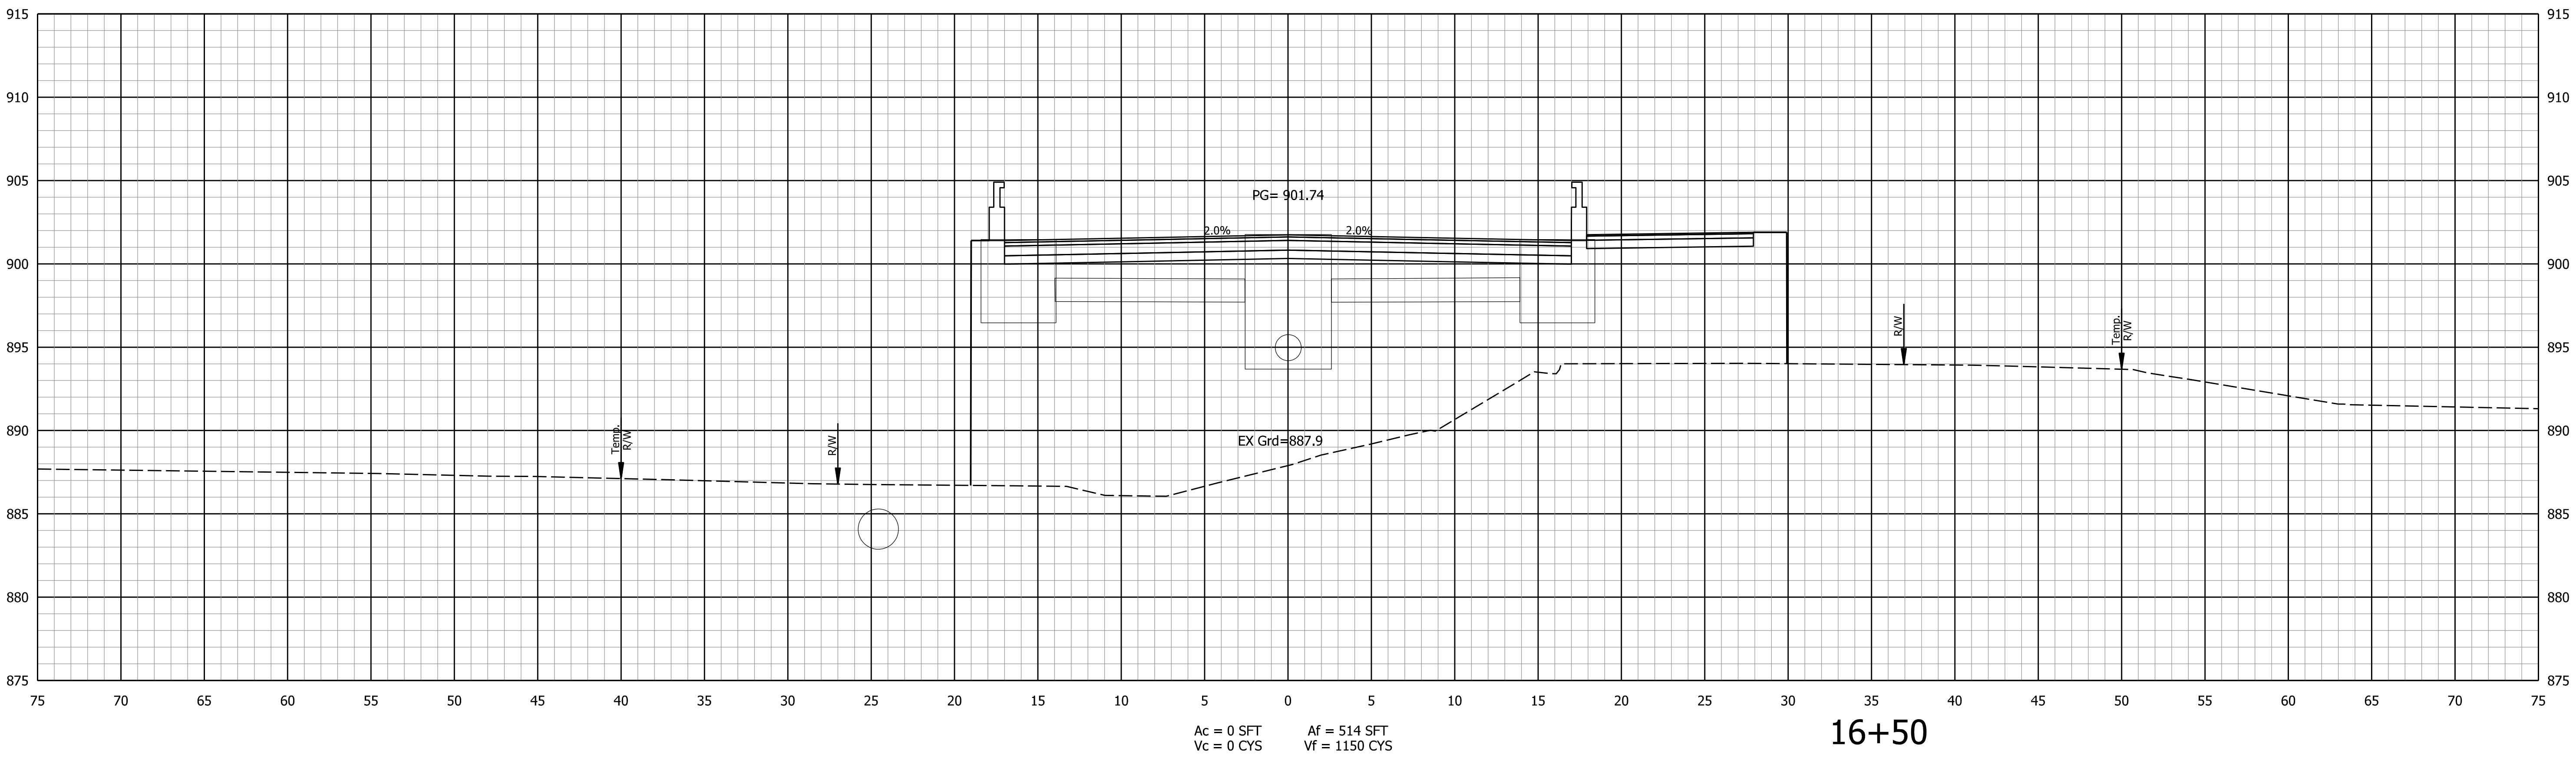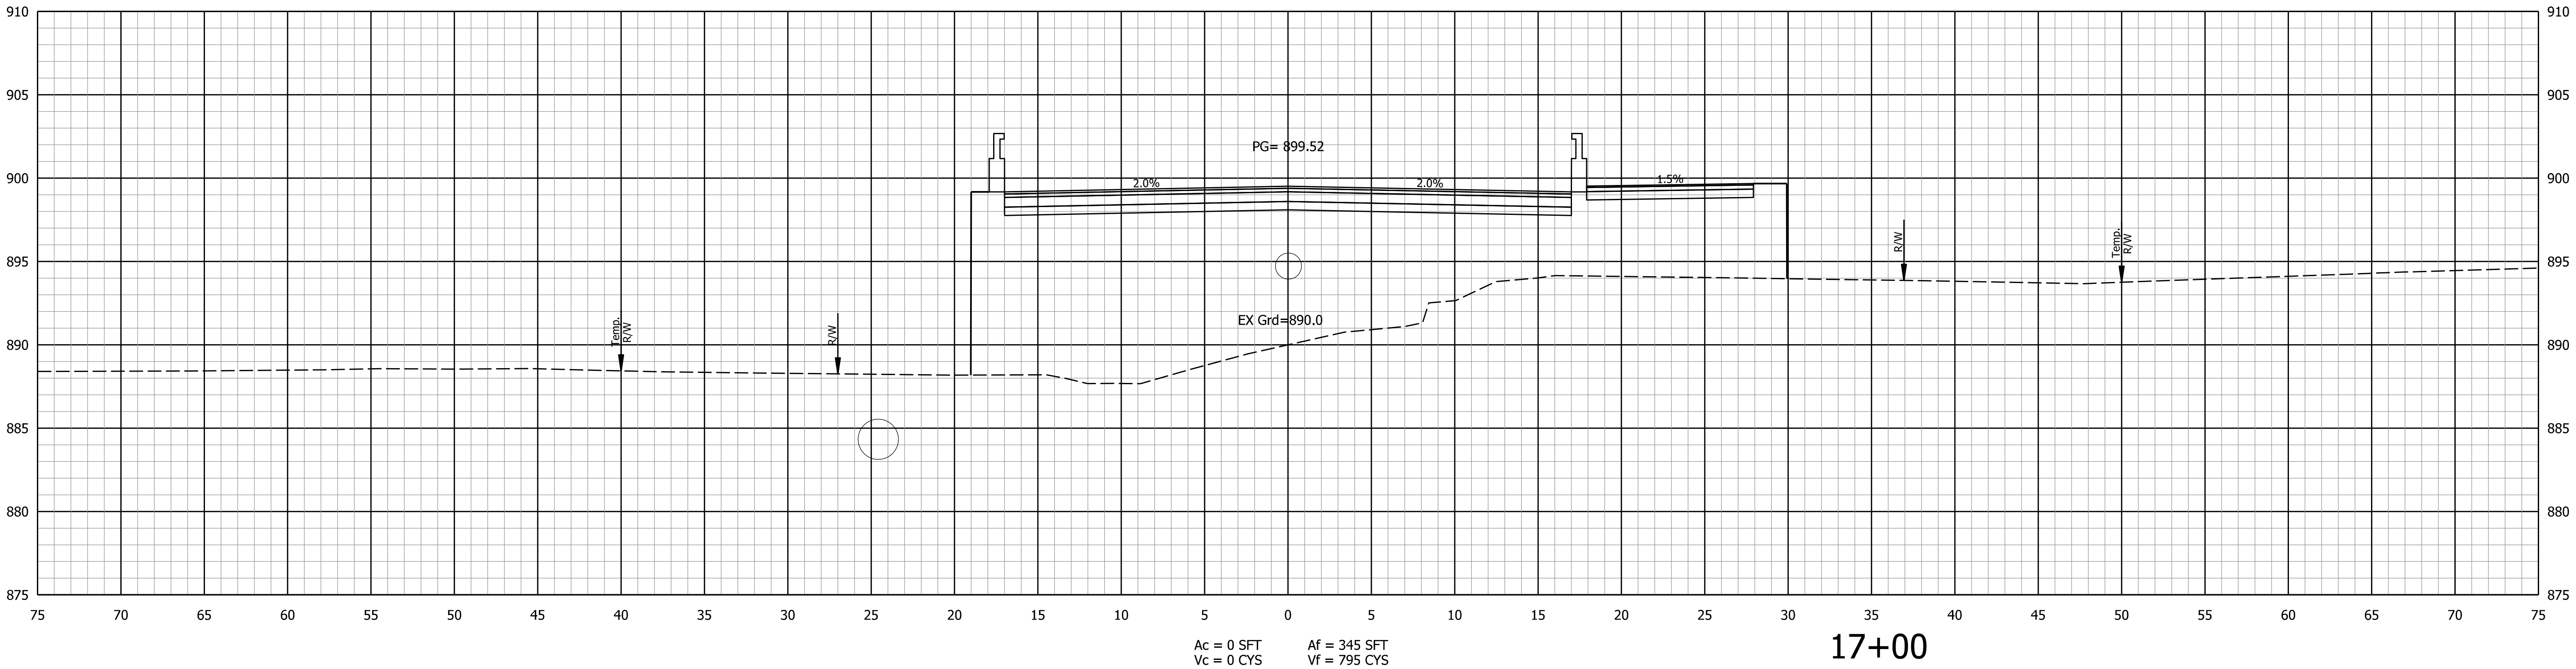

NOT FOR
CONSTRUCTION
DLZ INDIANA, LLC

RECOMMENDED FOR APPROVAL		DESIGN ENGINEER		DATE
DESIGNED:	AMH 11/2019	DRAWN:	DPH 11/2019	
CHECKED:	DSB 11/2019	CHECKED:	AMH 11/2019	



INDIANA
DEPARTMENT OF TRANSPORTATION

CROSS SECTIONS
LINE "PR-S"

SCALE 1" = 5'		BRIDGE FILE ----	
		DESIGNATION 1702957	
SURVEY BOOK ELECTRONIC		SHEETS 48 of 56	
CONTRACT R-40890		PROJECT 1702957	

STA. 16+50 TO STA. 17+00

3/31/2020
PW\2018\1863\2010\Civil\Full Civil\BGN\X-SEC\2010 CS.dgn
X:\Projects\GFL\2018\1863\2010\Civil\Full Civil\BGN\X-SEC\2010 CS.dgn

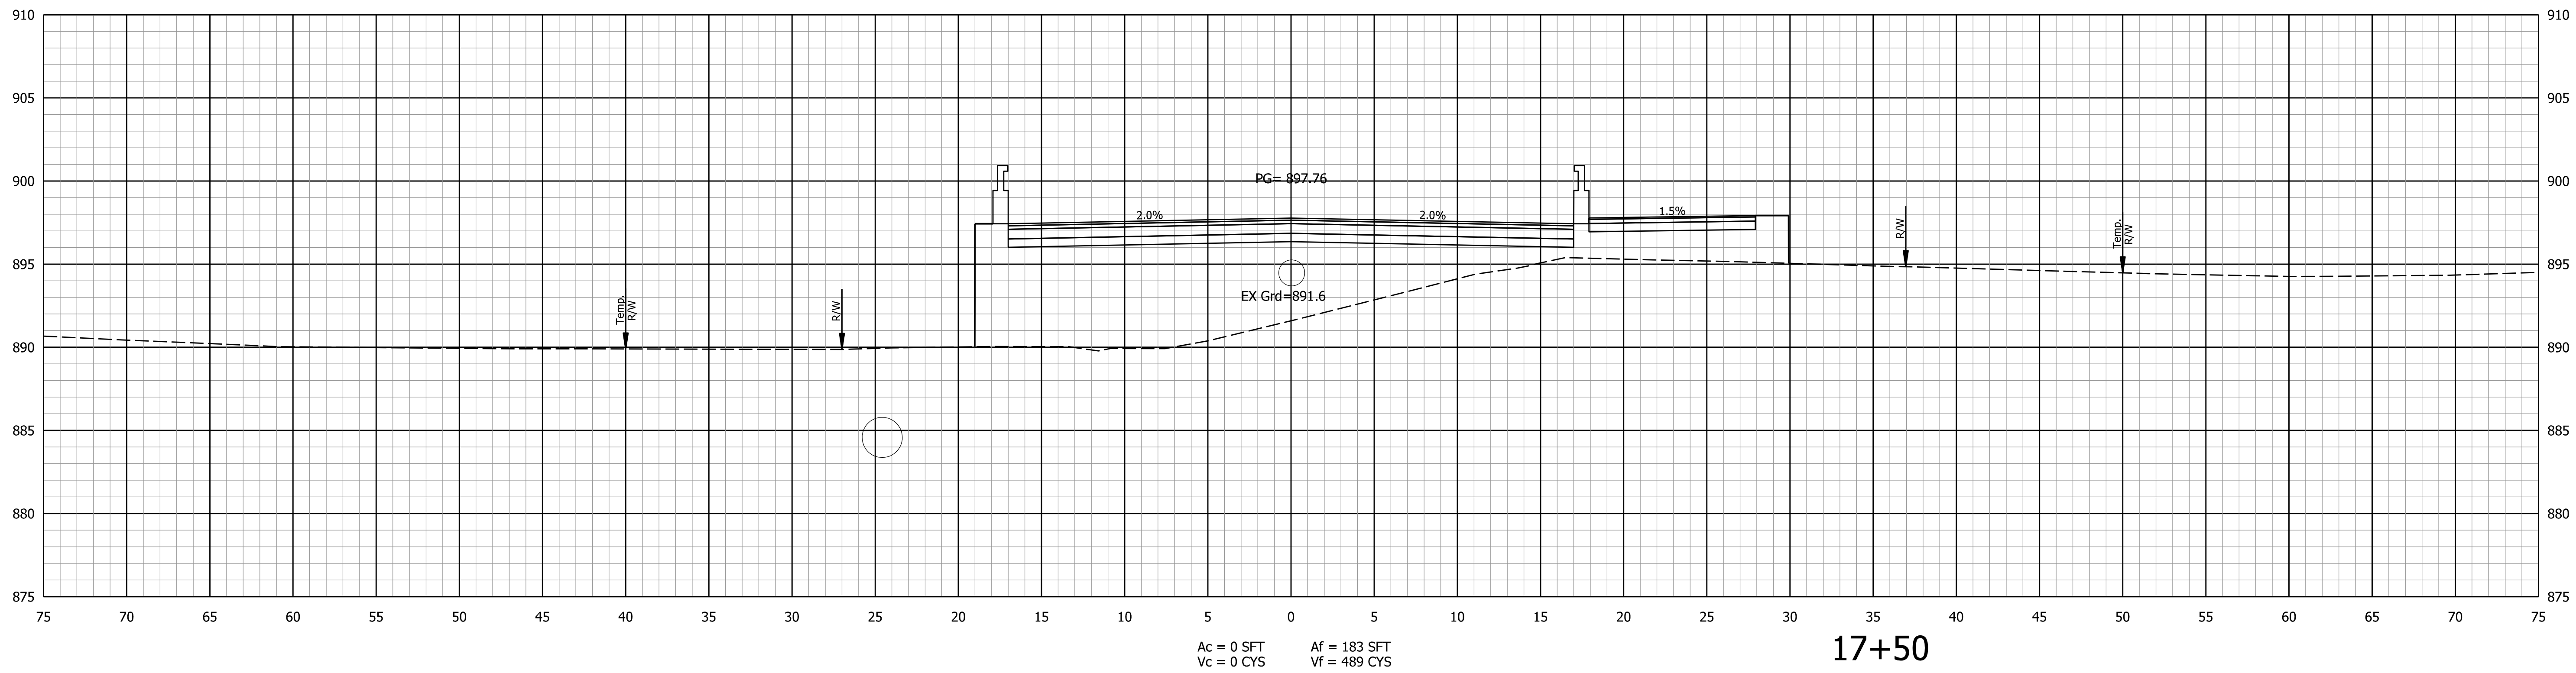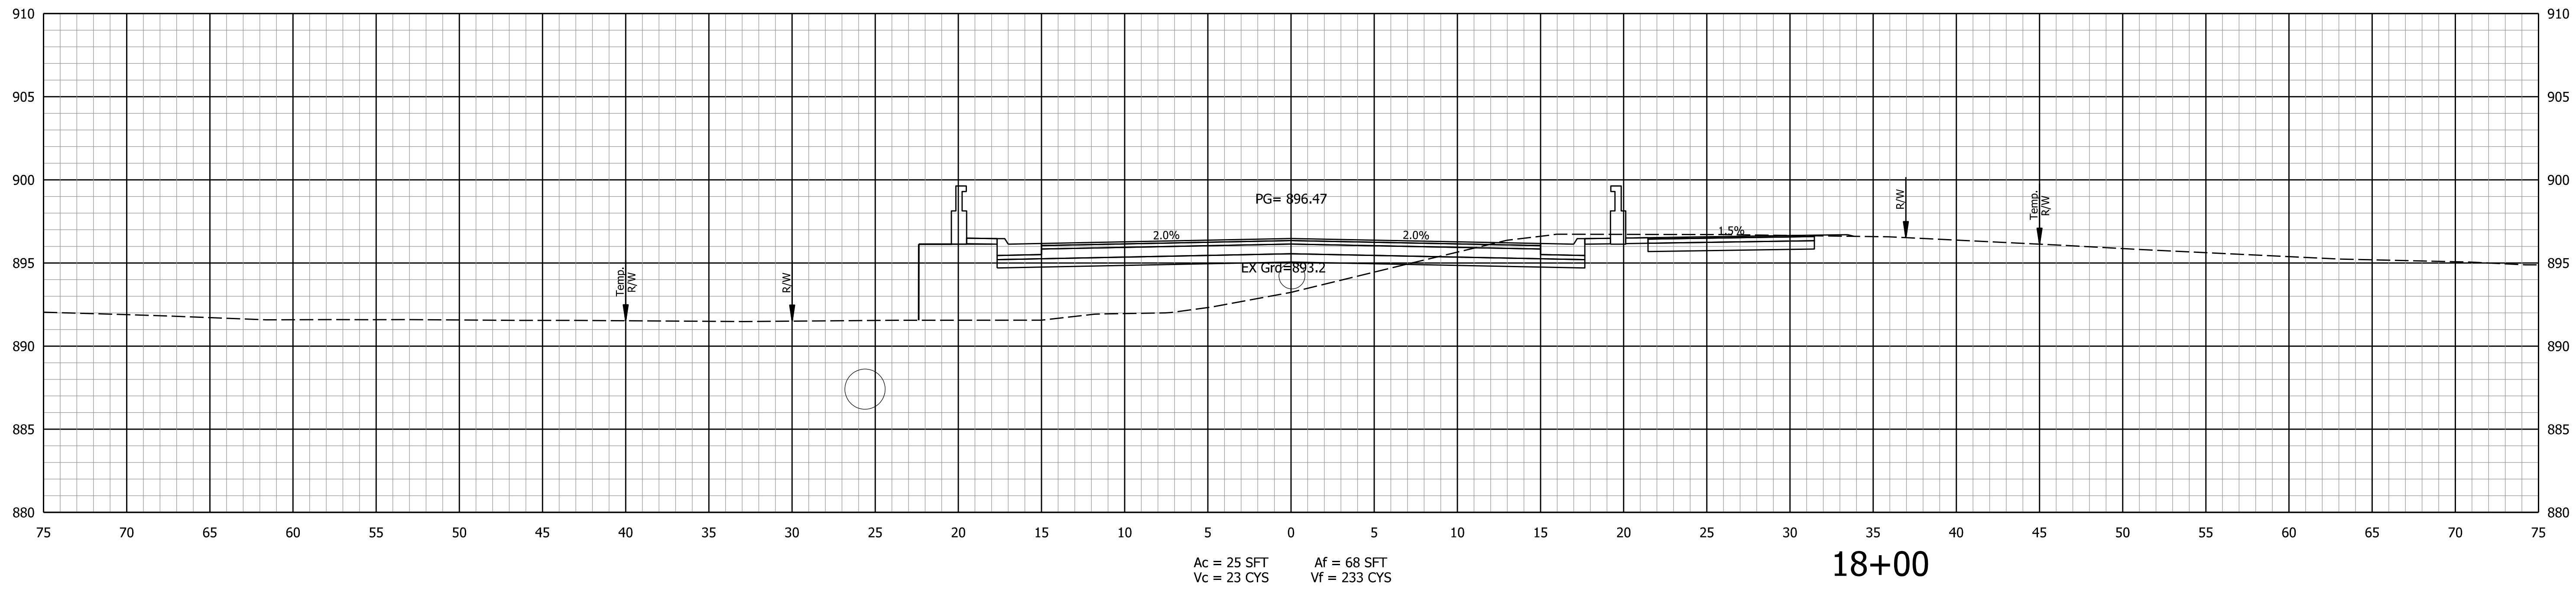

NOT FOR
CONSTRUCTION
DLZ INDIANA, LLC

RECOMMENDED FOR APPROVAL		DESIGN ENGINEER		DATE
DESIGNED:	AMH	11/2019	DRAWN:	DPH 11/2019
CHECKED:	DSB	11/2019	CHECKED:	AMH 11/2019



INDIANA
DEPARTMENT OF TRANSPORTATION

CROSS SECTIONS
LINE "PR-S"

SCALE 1" = 5'		BRIDGE FILE ----	
		DESIGNATION 1702957	
SURVEY BOOK ELECTRONIC		SHEETS 49 of 56	
CONTRACT R-40890		PROJECT 1702957	

STA. 17+50 TO STA. 18+00

3/31/2020
PW\12018\1863\2010\X:\Projects\GFL\2018\1863\2010990\Civil\Civil\BGN\X-SEC\2010 CS.dgn

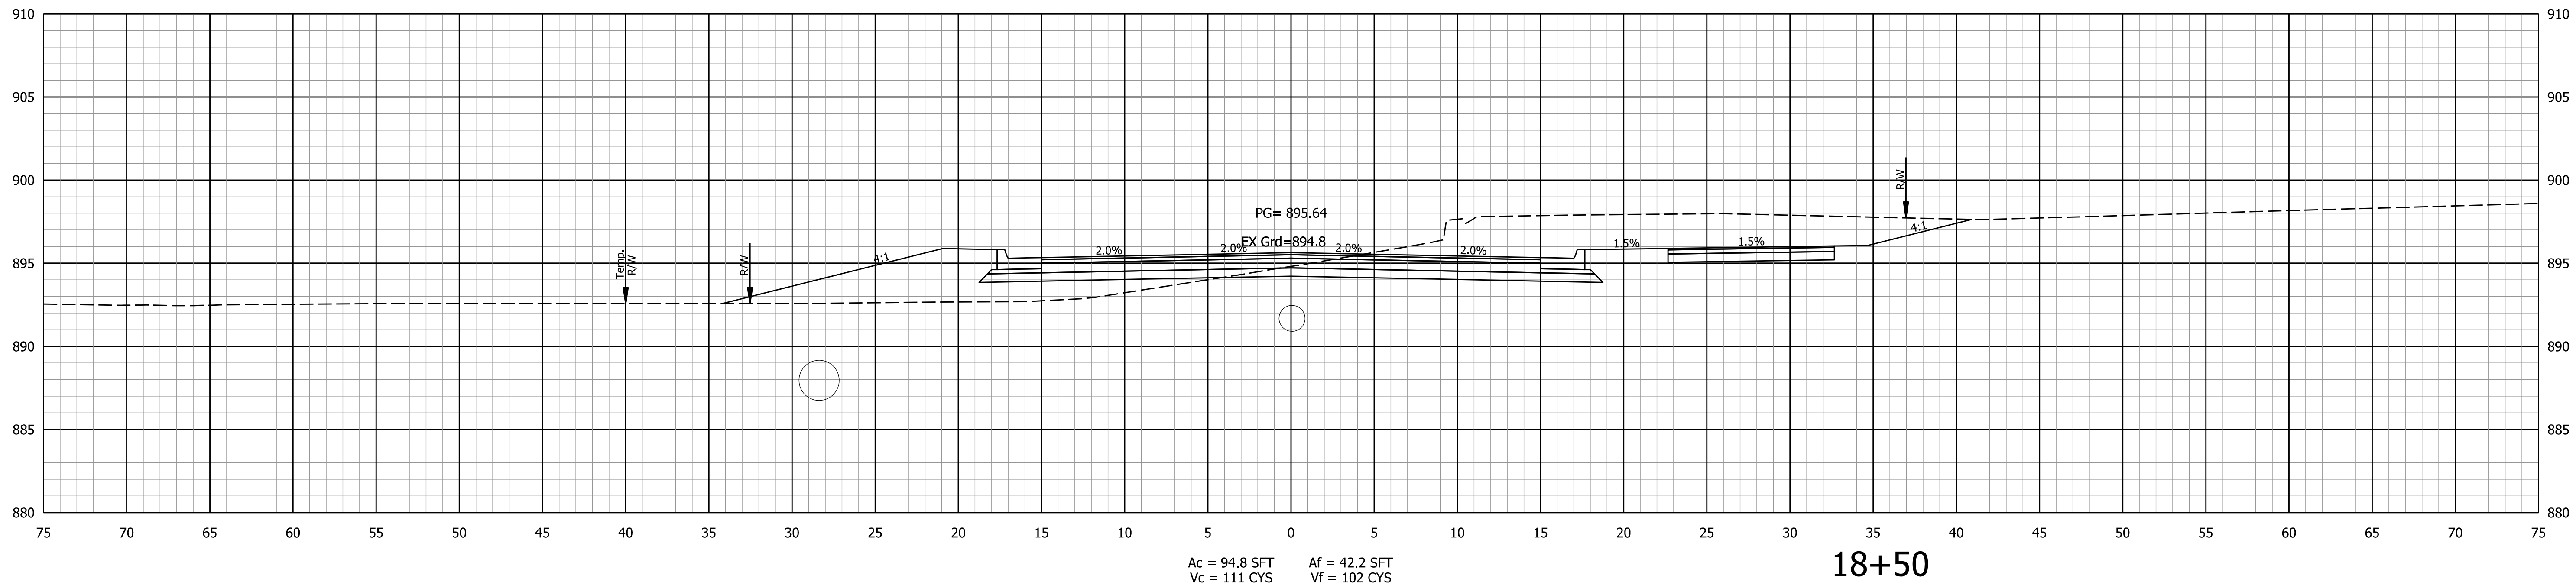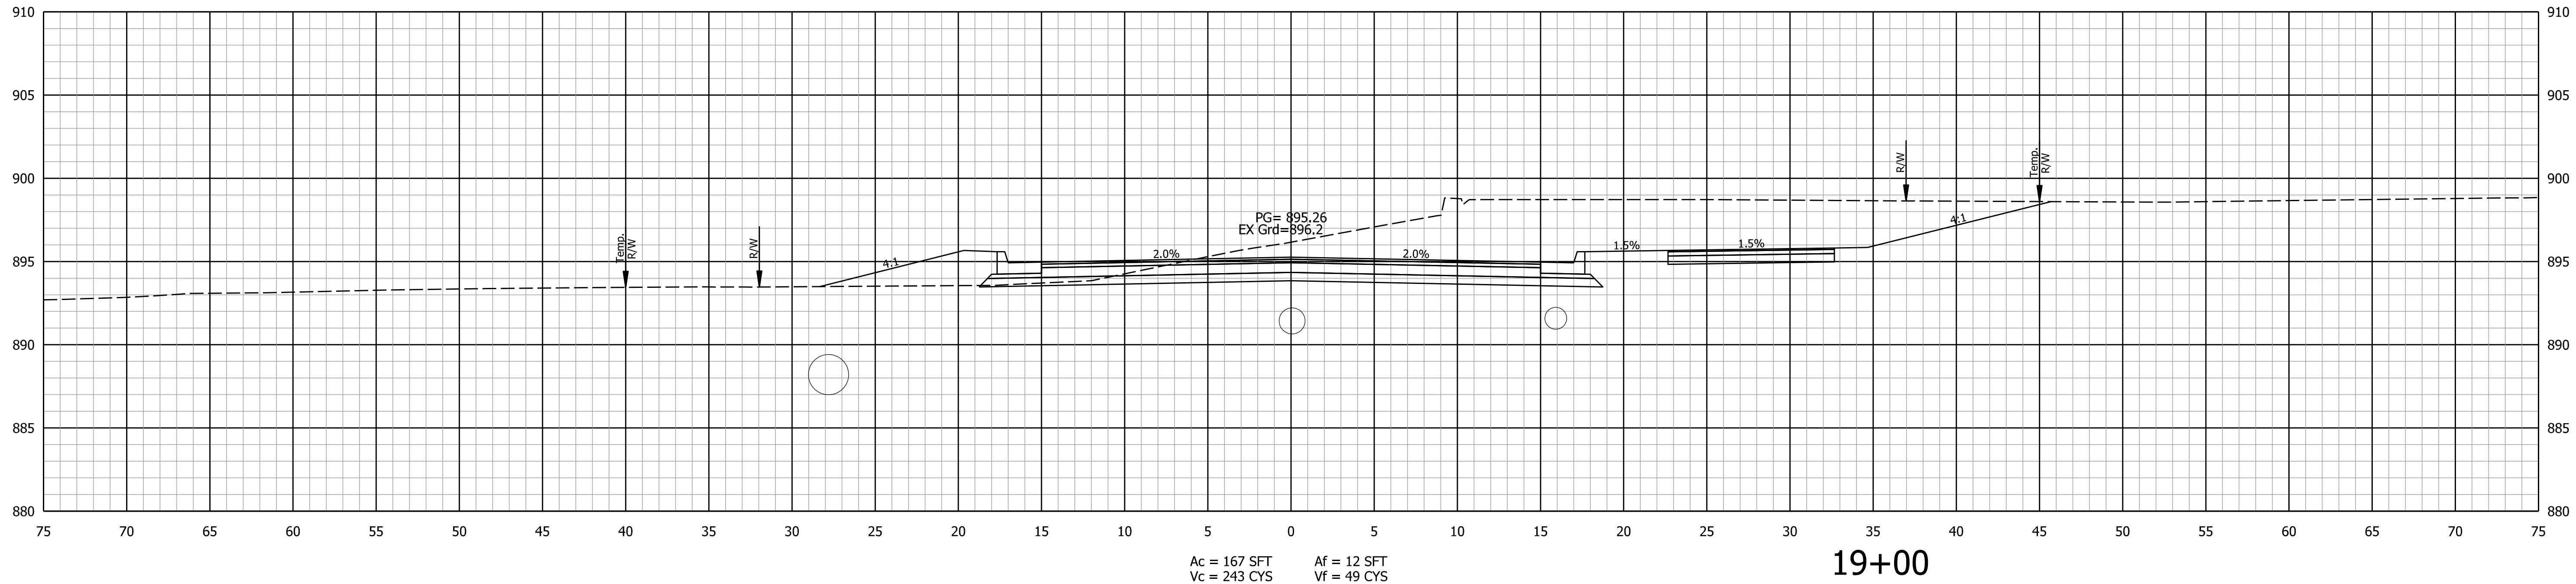

NOT FOR
CONSTRUCTION

DLZ INDIANA, LLC

RECOMMENDED FOR APPROVAL	DESIGN ENGINEER	DATE
DESIGNED: AMH 11/2019	DRAWN: DPH 11/2019	
CHECKED: DSB 11/2019	CHECKED: AMH 11/2019	



INDIANA
DEPARTMENT OF TRANSPORTATION

CROSS SECTIONS
LINE "PR-S"

SCALE 1" = 5'	BRIDGE FILE ----
	DESIGNATION 1702957
SURVEY BOOK ELECTRONIC	SHEETS 50 of 56
CONTRACT R-40890	PROJECT 1702957

STA. 18+50 TO STA. 19+00

3/31/2020
PW\2018\1863\2010\X:\Projects\GFL\2018\1863\201090\Civil\Civil\BGN\X SEC\2010 CS.dgn

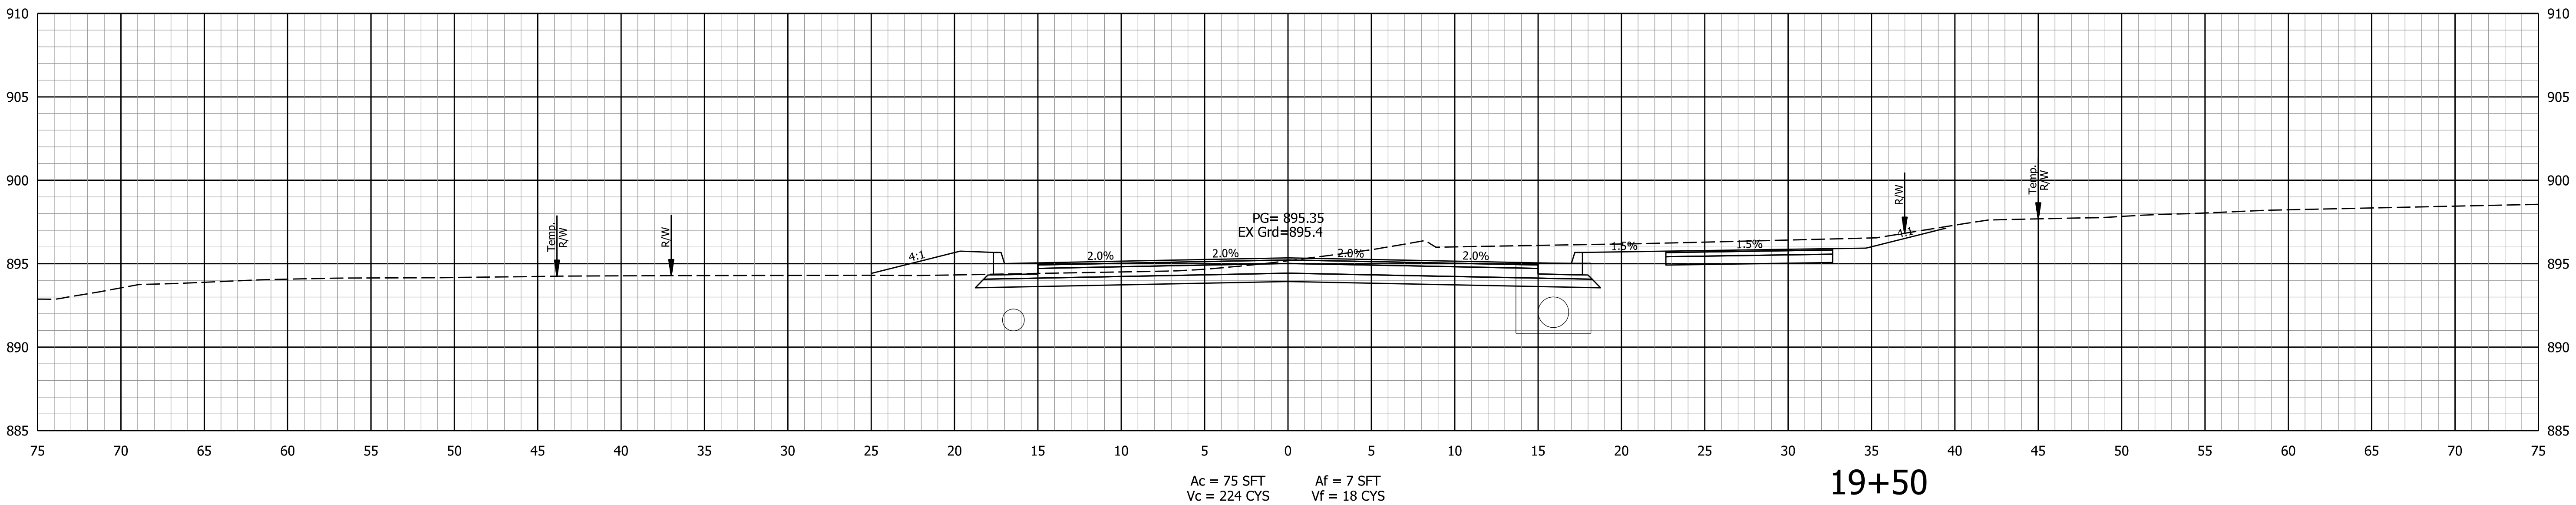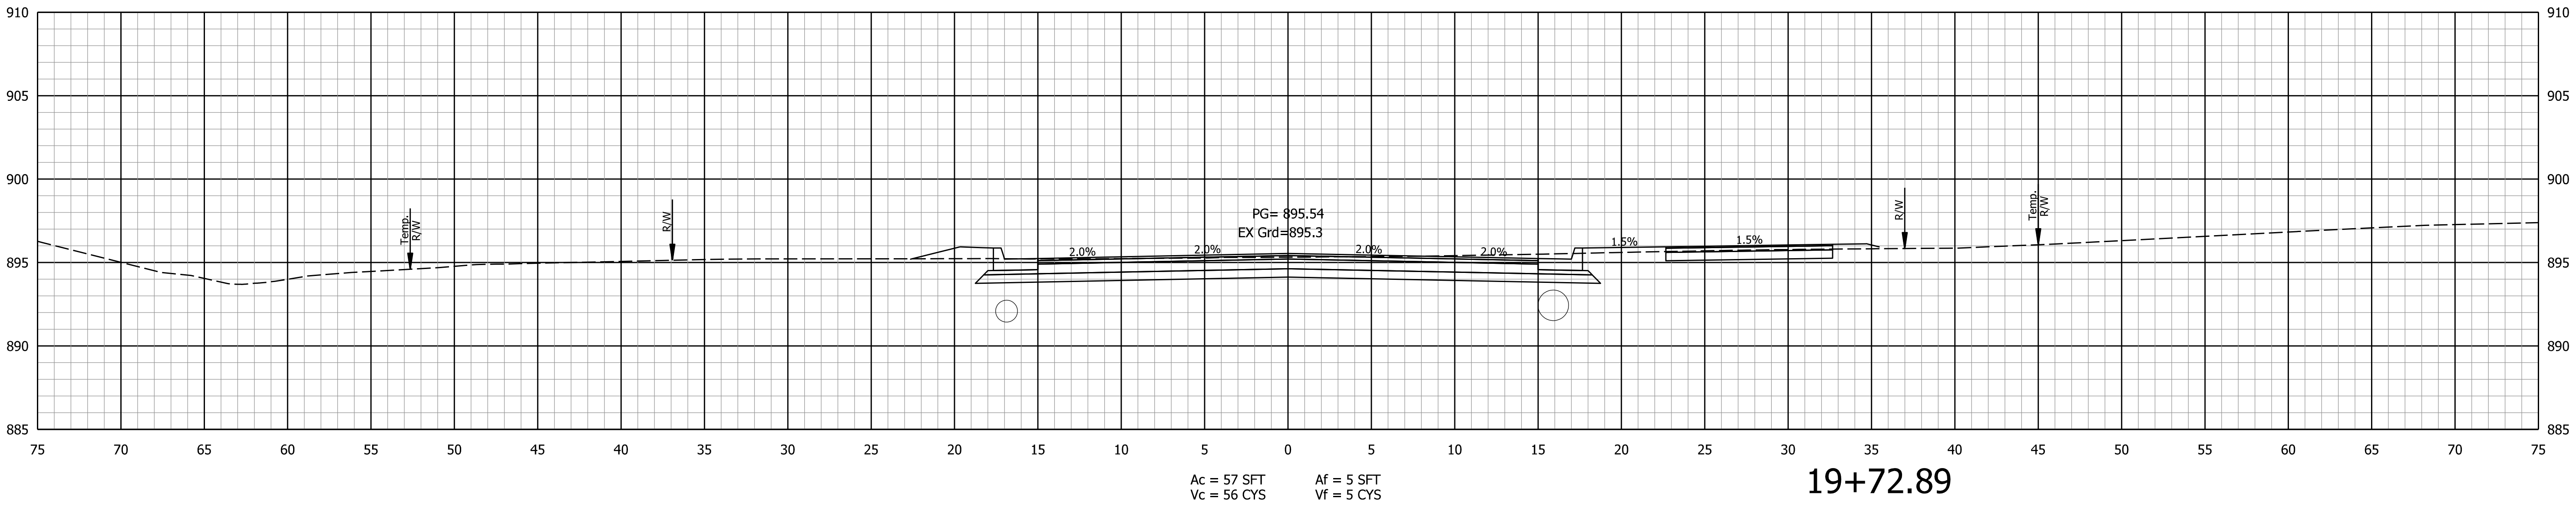

NOT FOR
CONSTRUCTION
DLZ INDIANA, LLC

RECOMMENDED FOR APPROVAL		DESIGN ENGINEER		DATE
DESIGNED:	AMH 11/2019	DRAWN:	DPH 11/2019	
CHECKED:	DSB 11/2019	CHECKED:	AMH 11/2019	



INDIANA
DEPARTMENT OF TRANSPORTATION

CROSS SECTIONS
LINE "PR-S"

SCALE 1" = 5'		BRIDGE FILE ----	
		DESIGNATION 1702957	
SURVEY BOOK ELECTRONIC		SHEETS 51 of 56	
CONTRACT R-40890		PROJECT 1702957	

STA. 19+50 TO STA. 19+72.89

3/31/2020
PW\2018\1863\2010\Civil\Full Civil\BGN\X SEC\2010 CS.dgn
X:\Projects\GFL\2018\1863\201090\Civil\Full Civil\BGN\X SEC\2010 CS.dgn

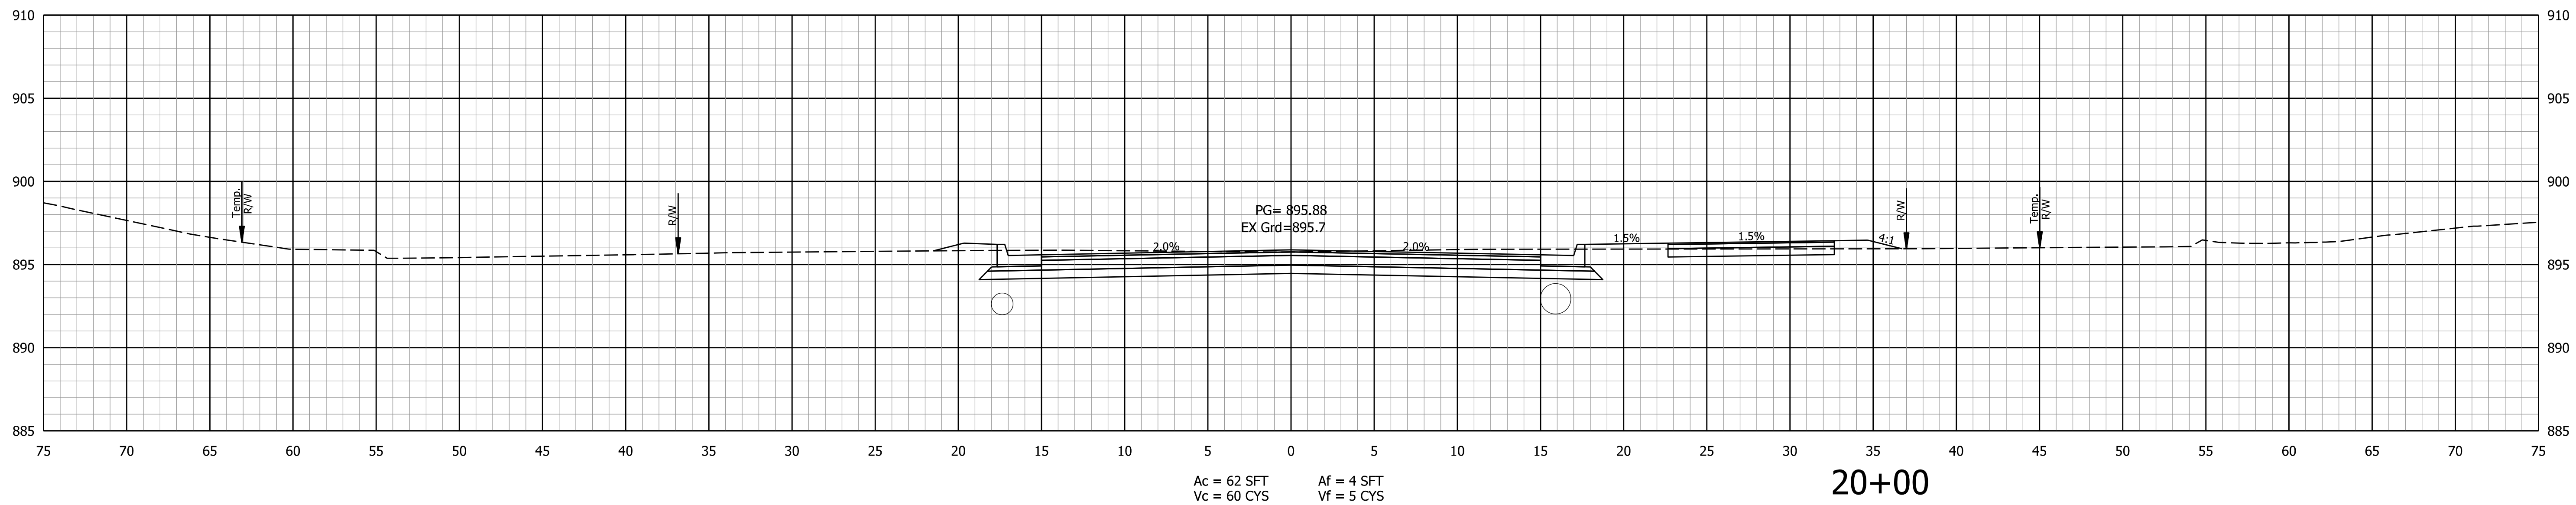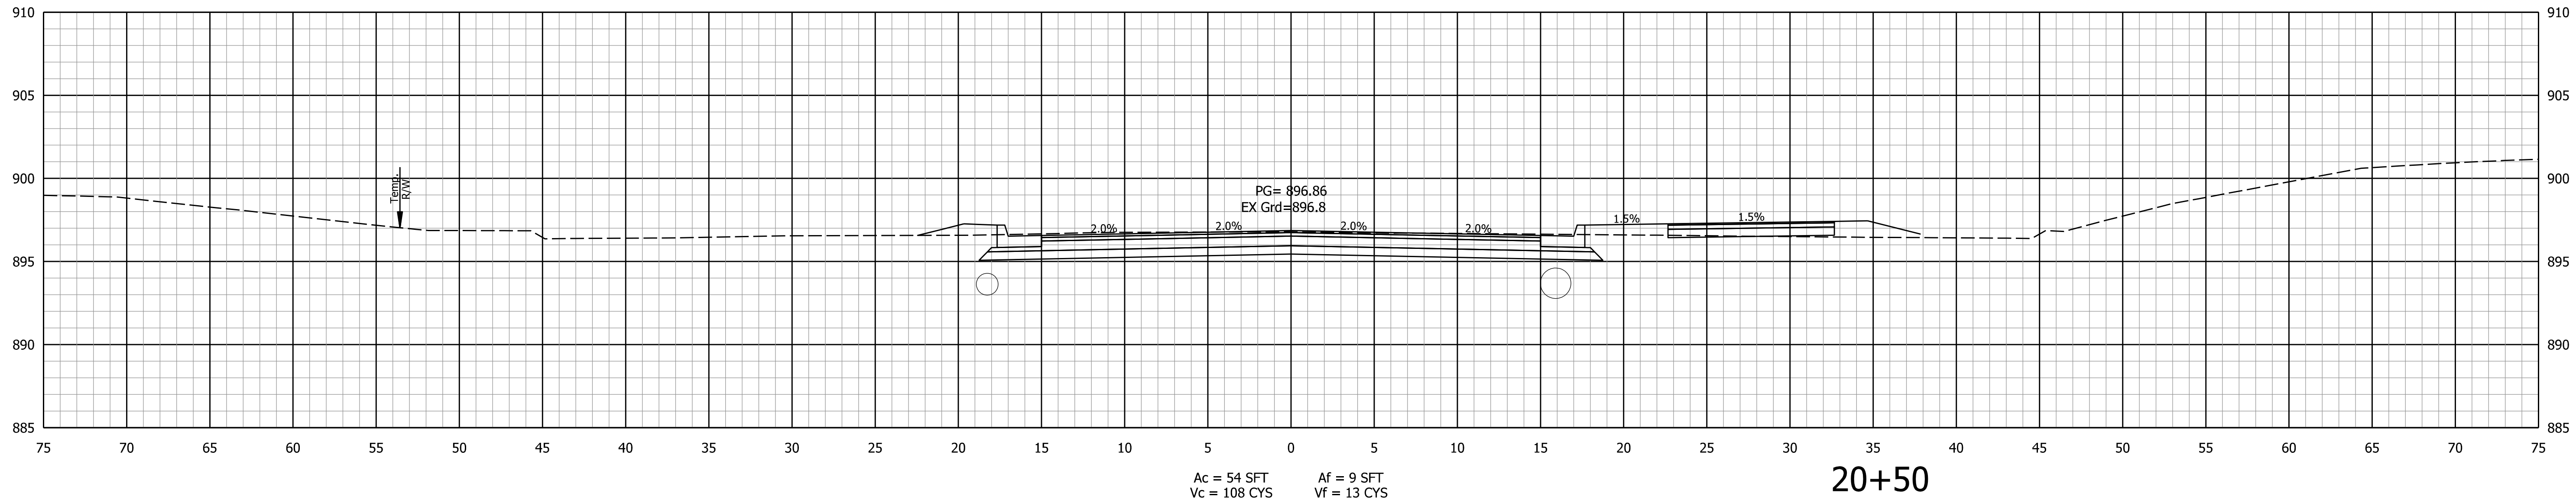

NOT FOR
CONSTRUCTION
DLZ INDIANA, LLC

RECOMMENDED FOR APPROVAL		DESIGN ENGINEER		DATE
DESIGNED:	AMH 11/2019	DRAWN:	DPH 11/2019	
CHECKED:	DSB 11/2019	CHECKED:	AMH 11/2019	



INDIANA
DEPARTMENT OF TRANSPORTATION

CROSS SECTIONS
LINE "PR-S"

SCALE 1" = 5'		BRIDGE FILE	
		DESIGNATION 1702957	
SURVEY BOOK ELECTRONIC		SHEETS 52 of 56	
CONTRACT R-40890		PROJECT 1702957	

STA. 20+00 TO STA. 20+50

3/31/2020
PW\2018\1863\2010\X:\Projects\GFI\2018\1863\2010\990\Civil\Civil\BGN\X SEC\2010 CS.dgn

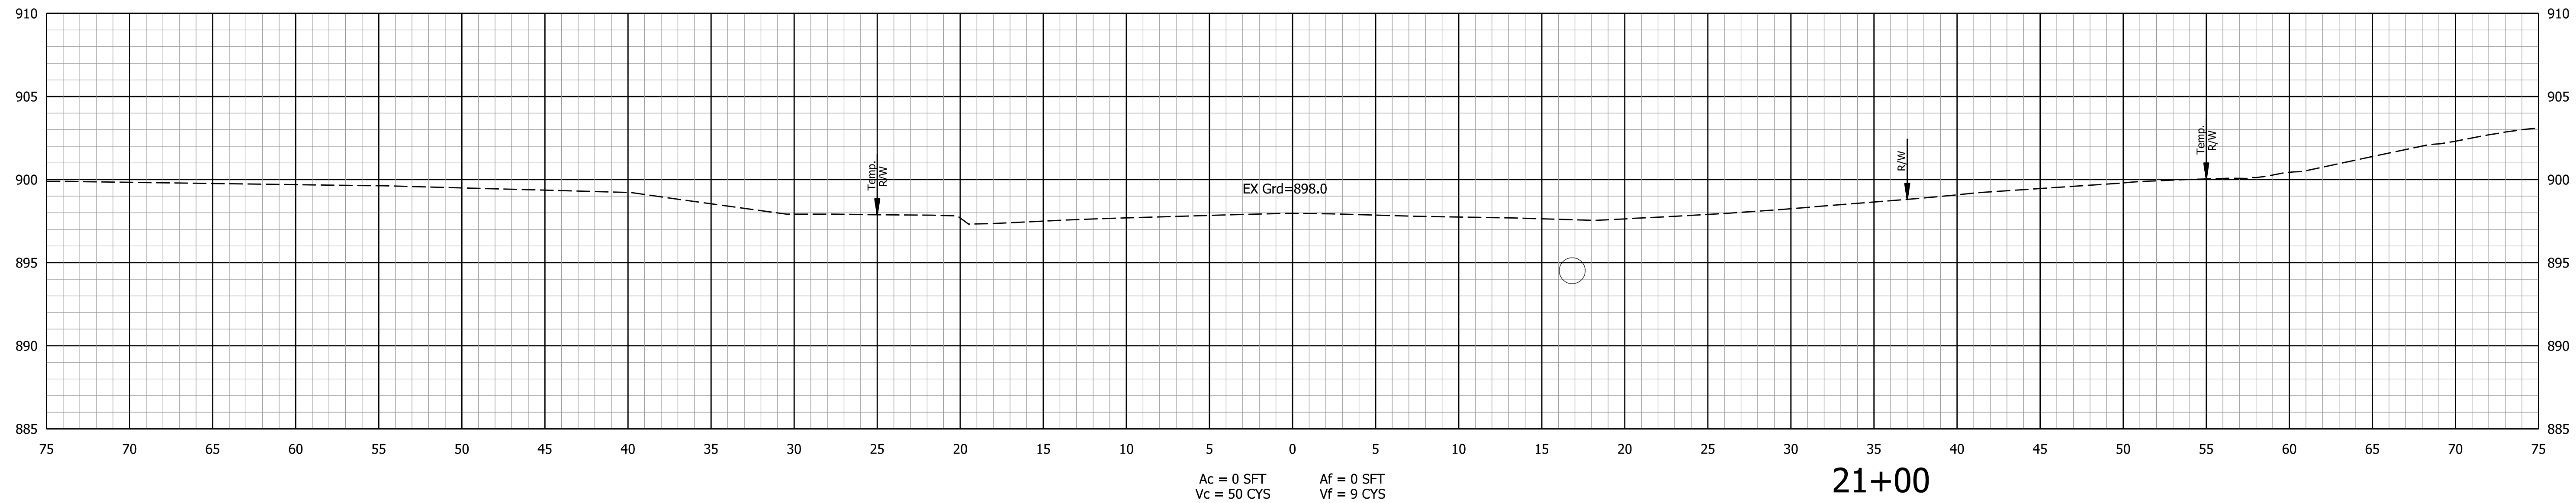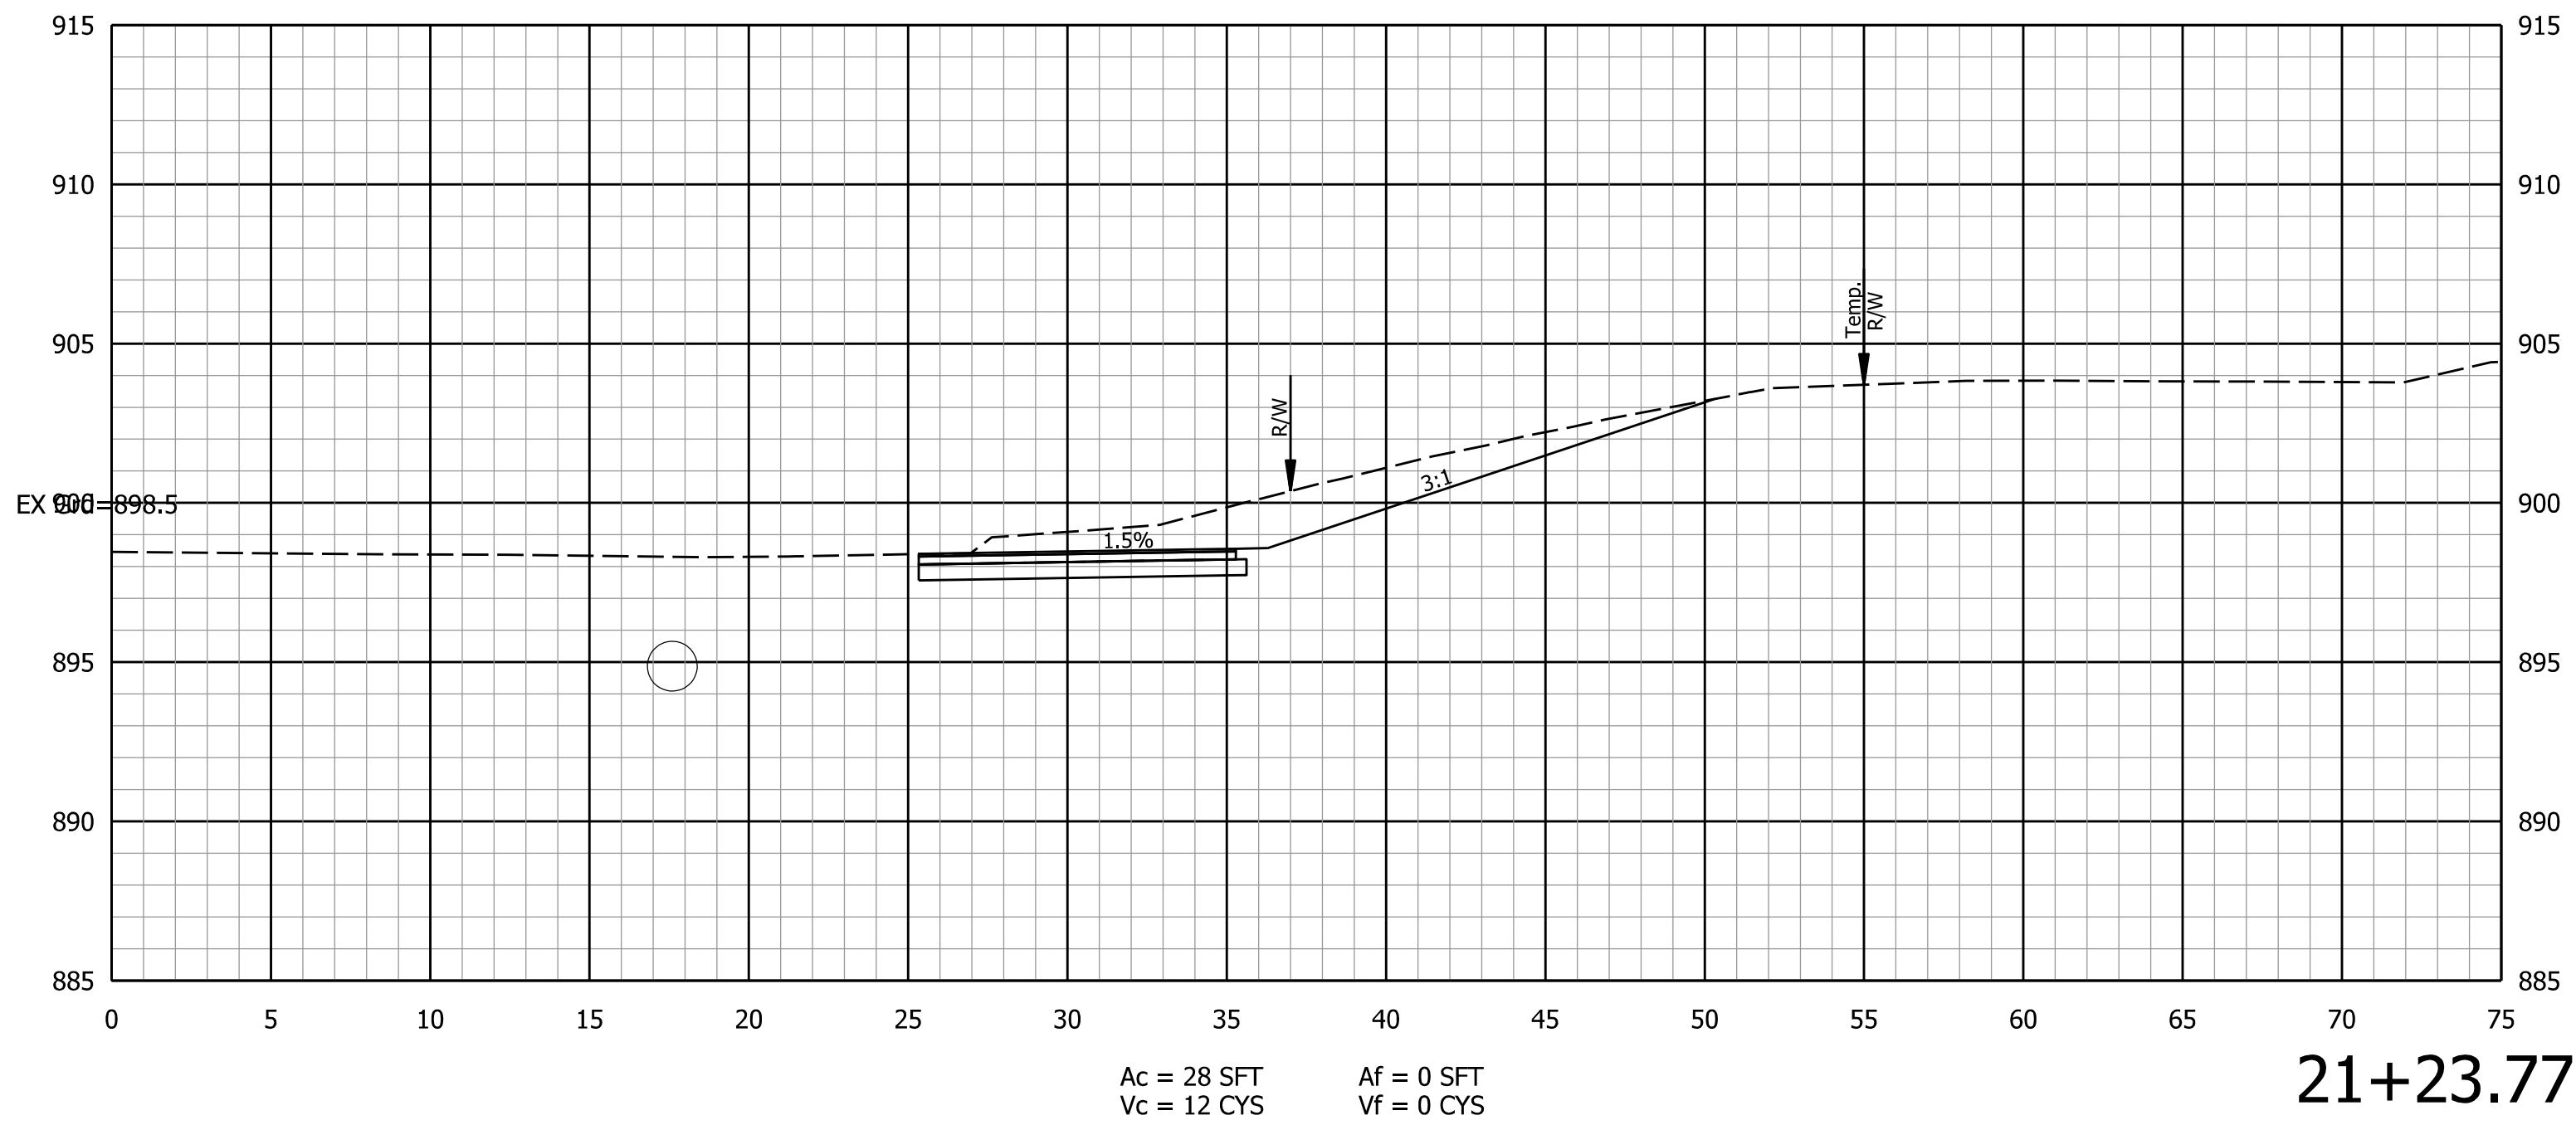

NOT FOR
CONSTRUCTION

DLZ INDIANA, LLC

RECOMMENDED FOR APPROVAL		DESIGN ENGINEER		DATE
DESIGNED:	AMH	11/2019	DRAWN:	DPH 11/2019
CHECKED:	DSB	11/2019	CHECKED:	AMH 11/2019






INDIANA
DEPARTMENT OF TRANSPORTATION

CROSS SECTIONS
LINE "PR-S"

SCALE 1" = 5'		BRIDGE FILE ----	
		DESIGNATION 1702957	
SURVEY BOOK ELECTRONIC		SHEETS 53 of 56	
CONTRACT R-40890		PROJECT 1702957	






STA. 21+00 TO STA. 21+23.77

4/7/2020
PW\2018\1863\2010\X:\Projects\GFI\2018\1863\201090\Civil\Civil\BGN\X_SEC\2010 CS.dgn

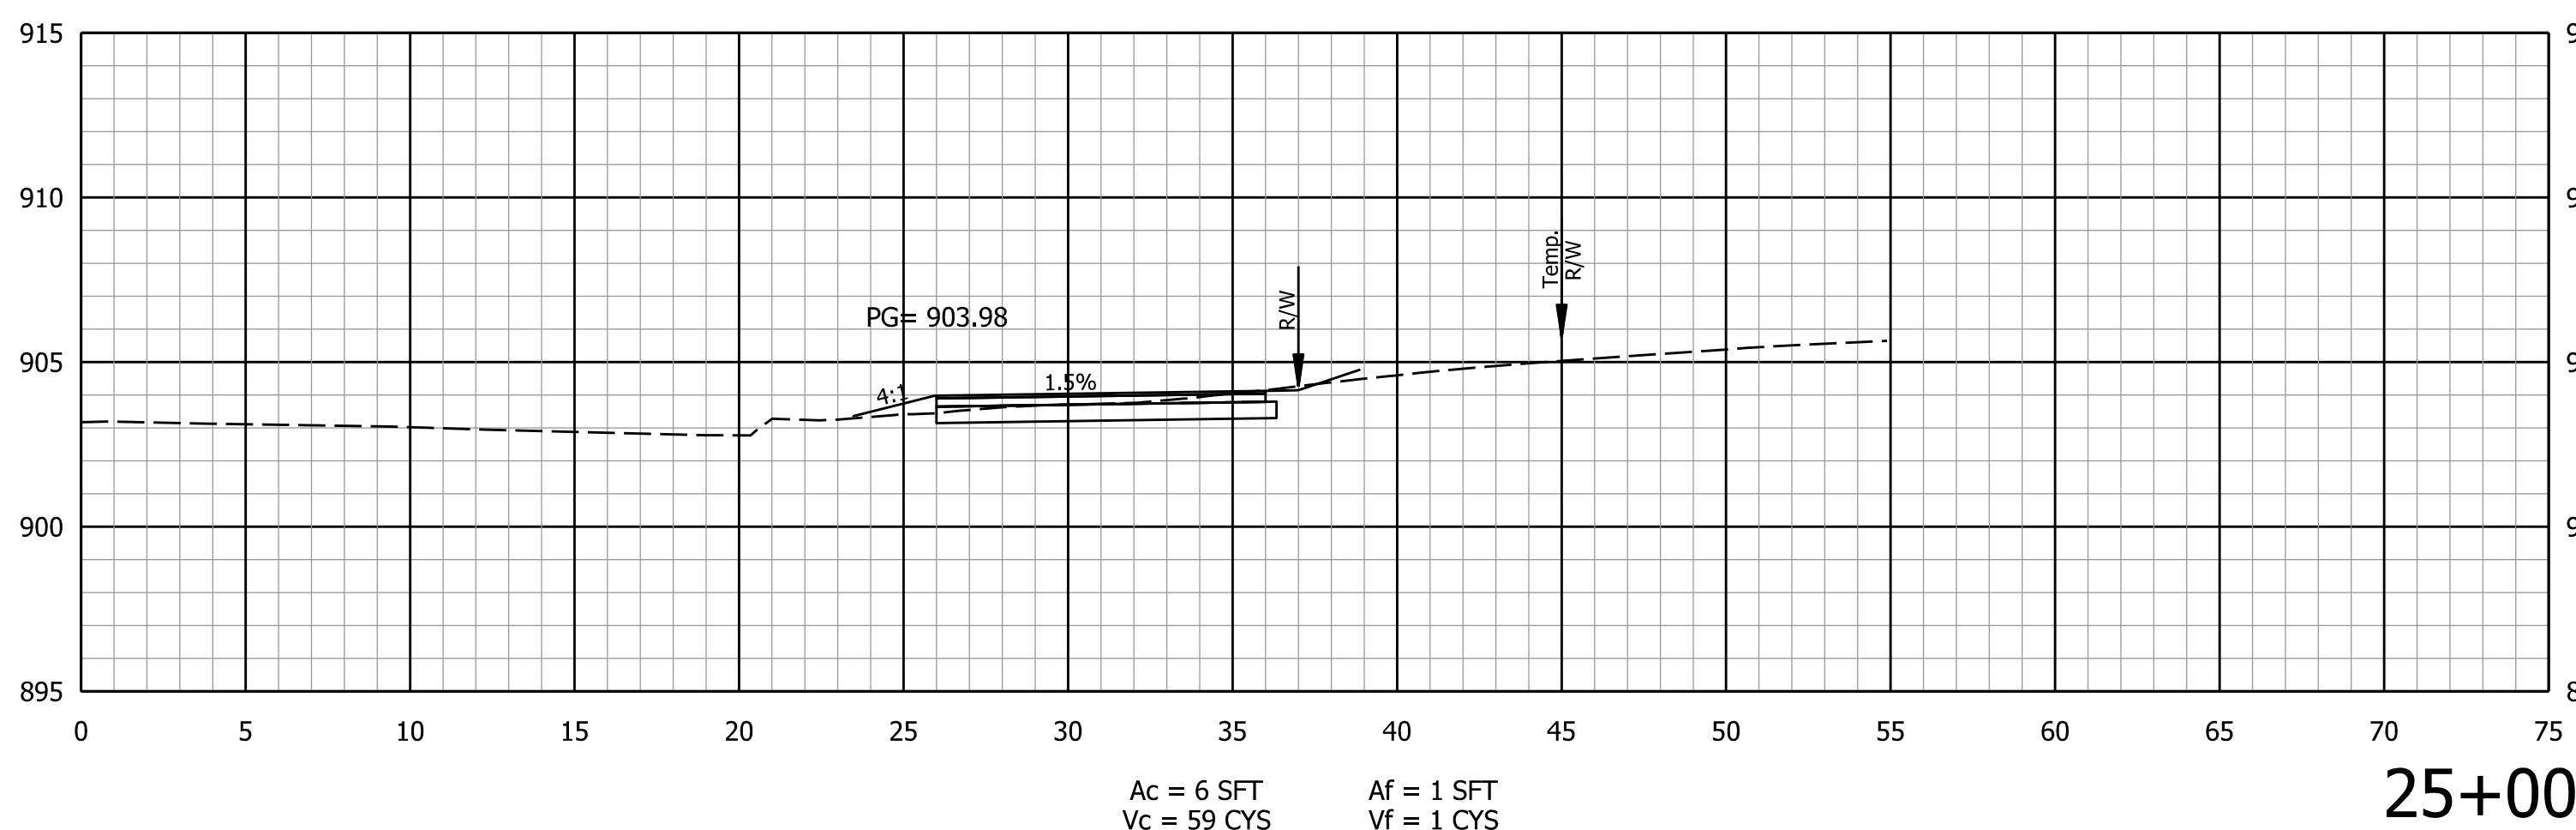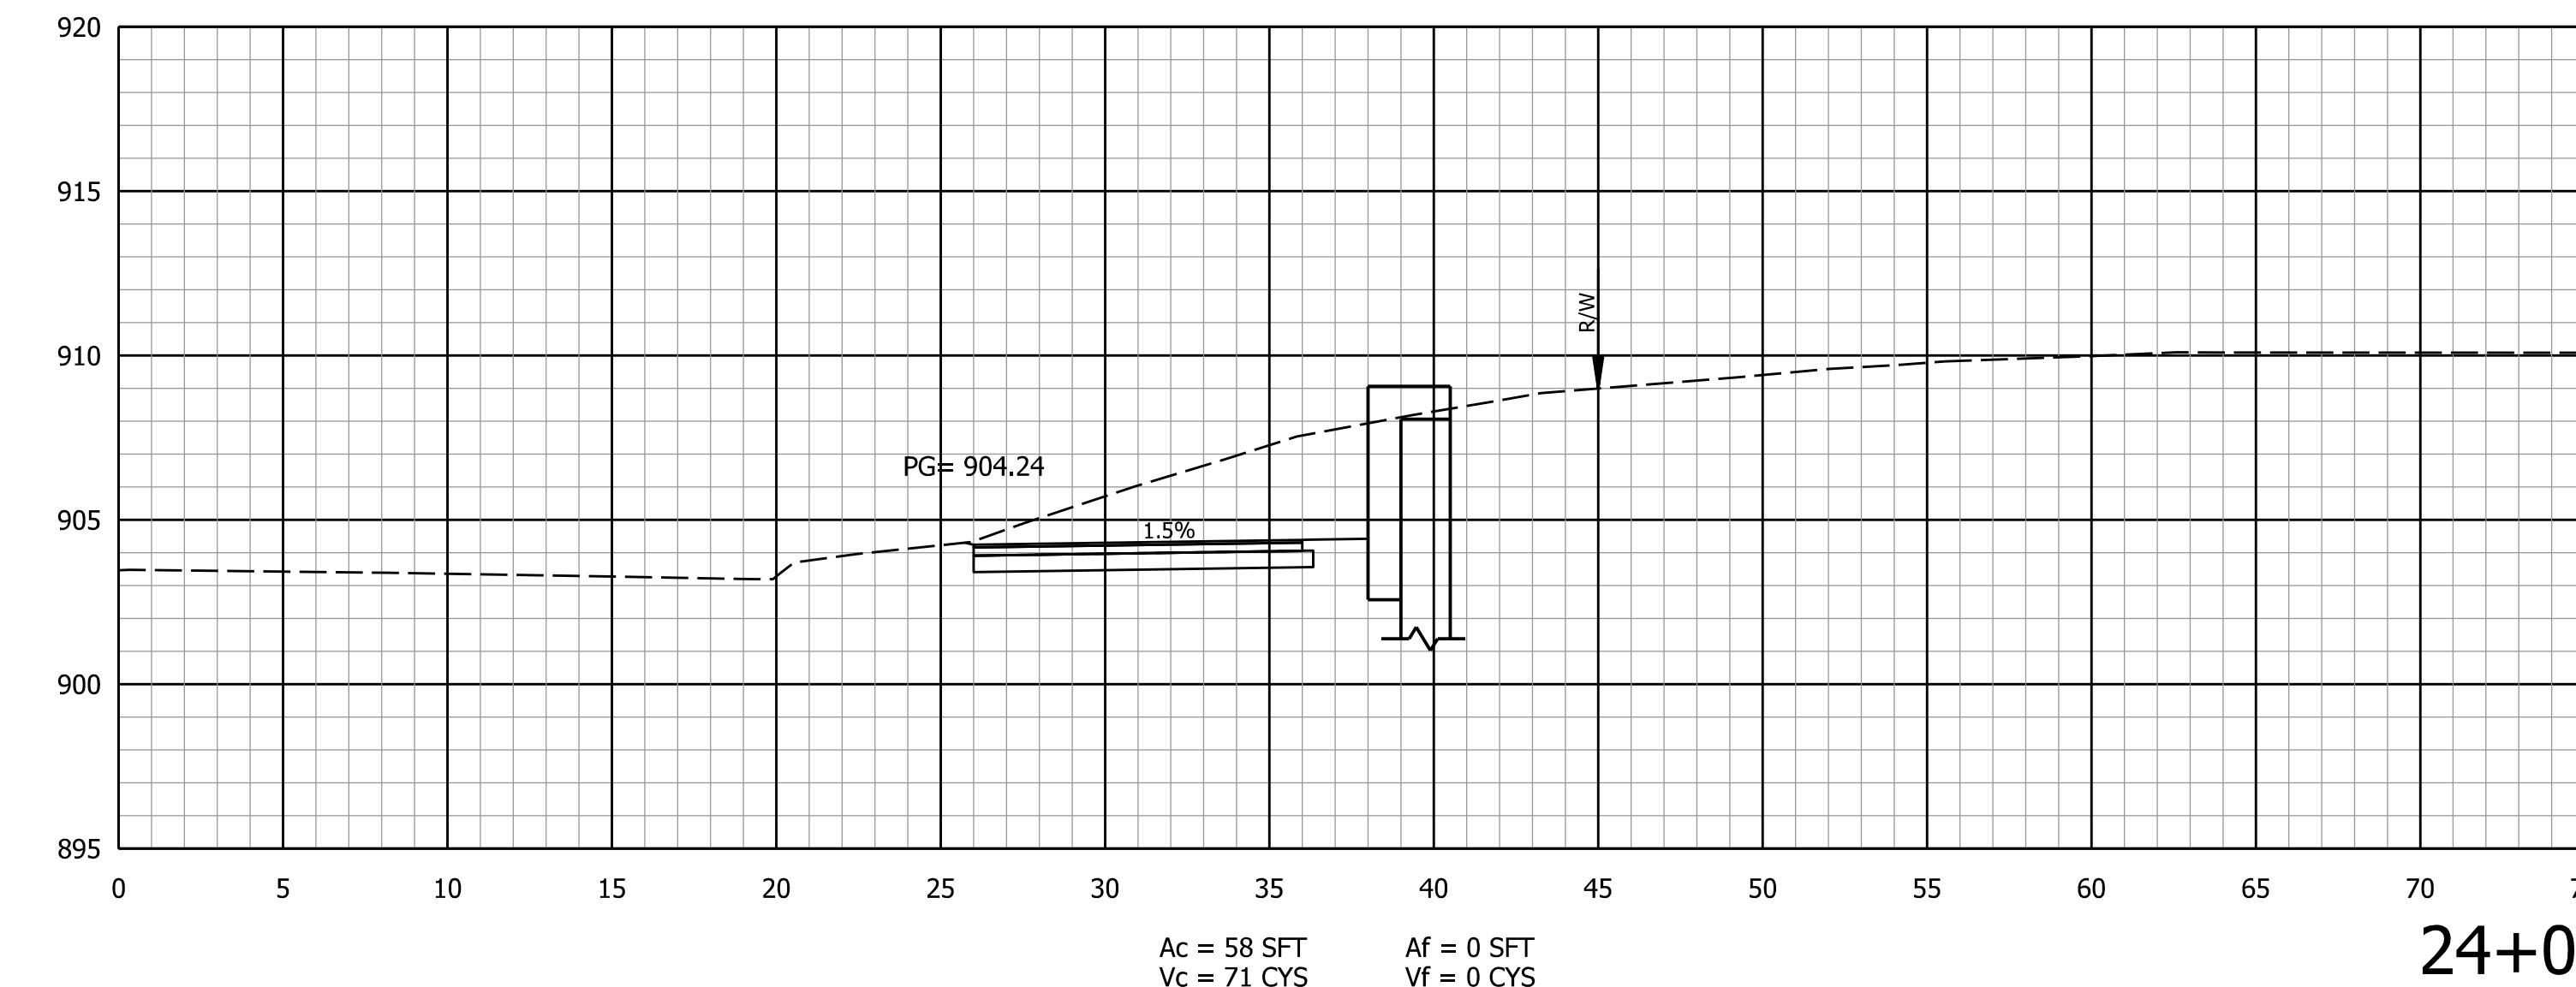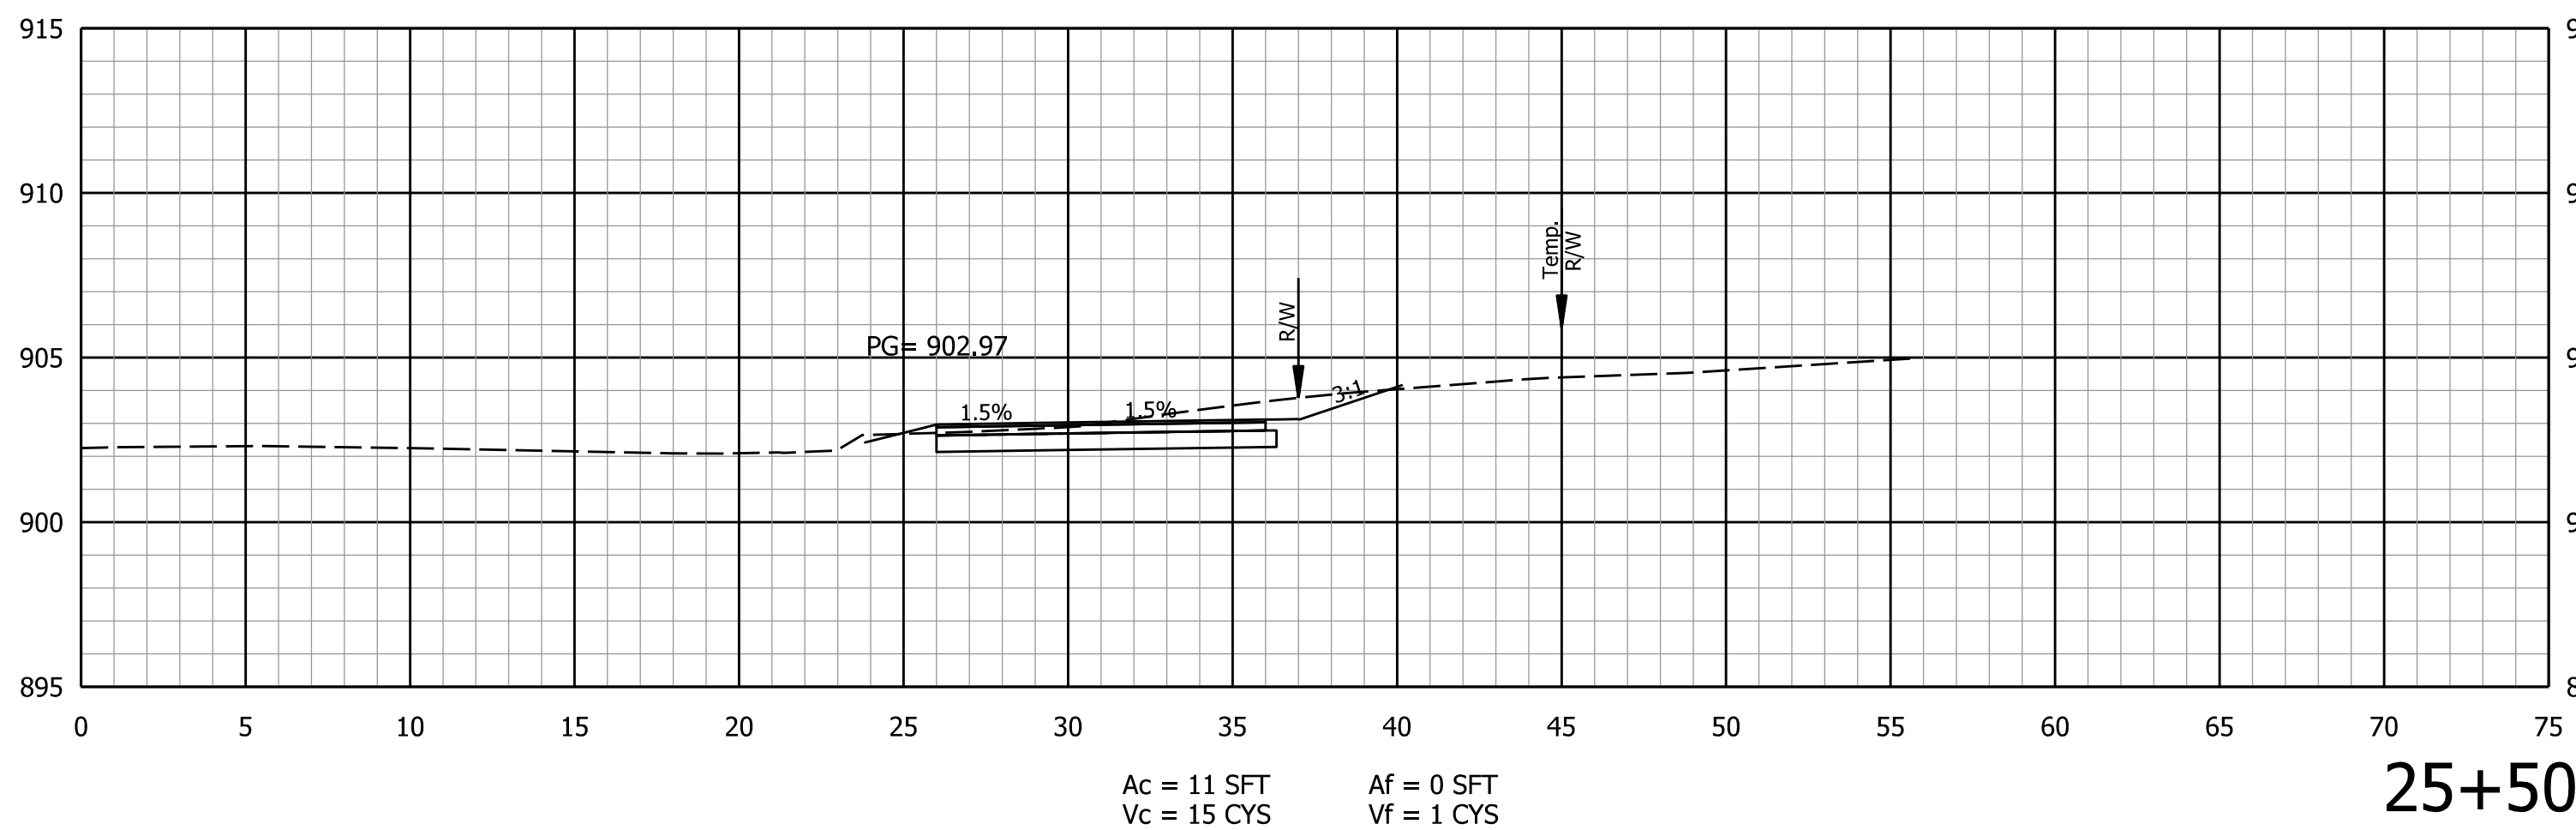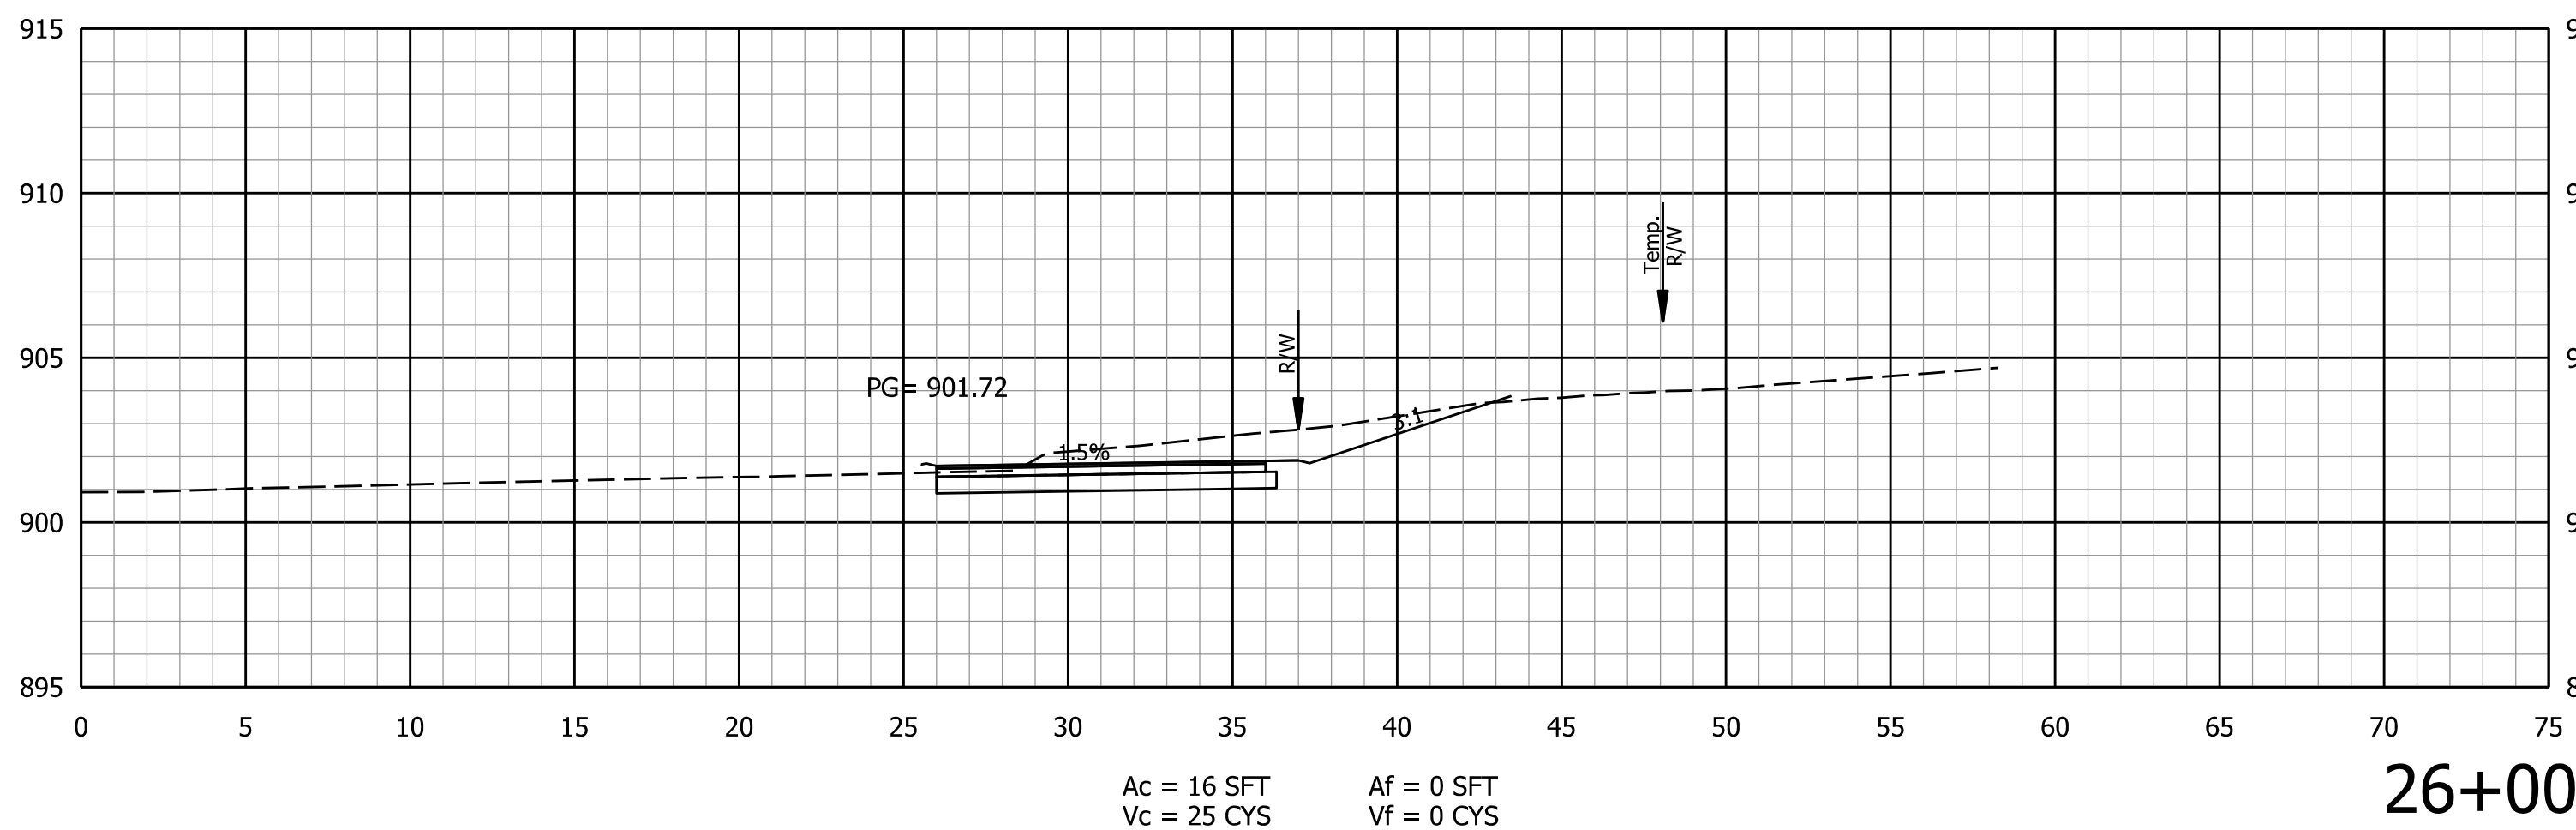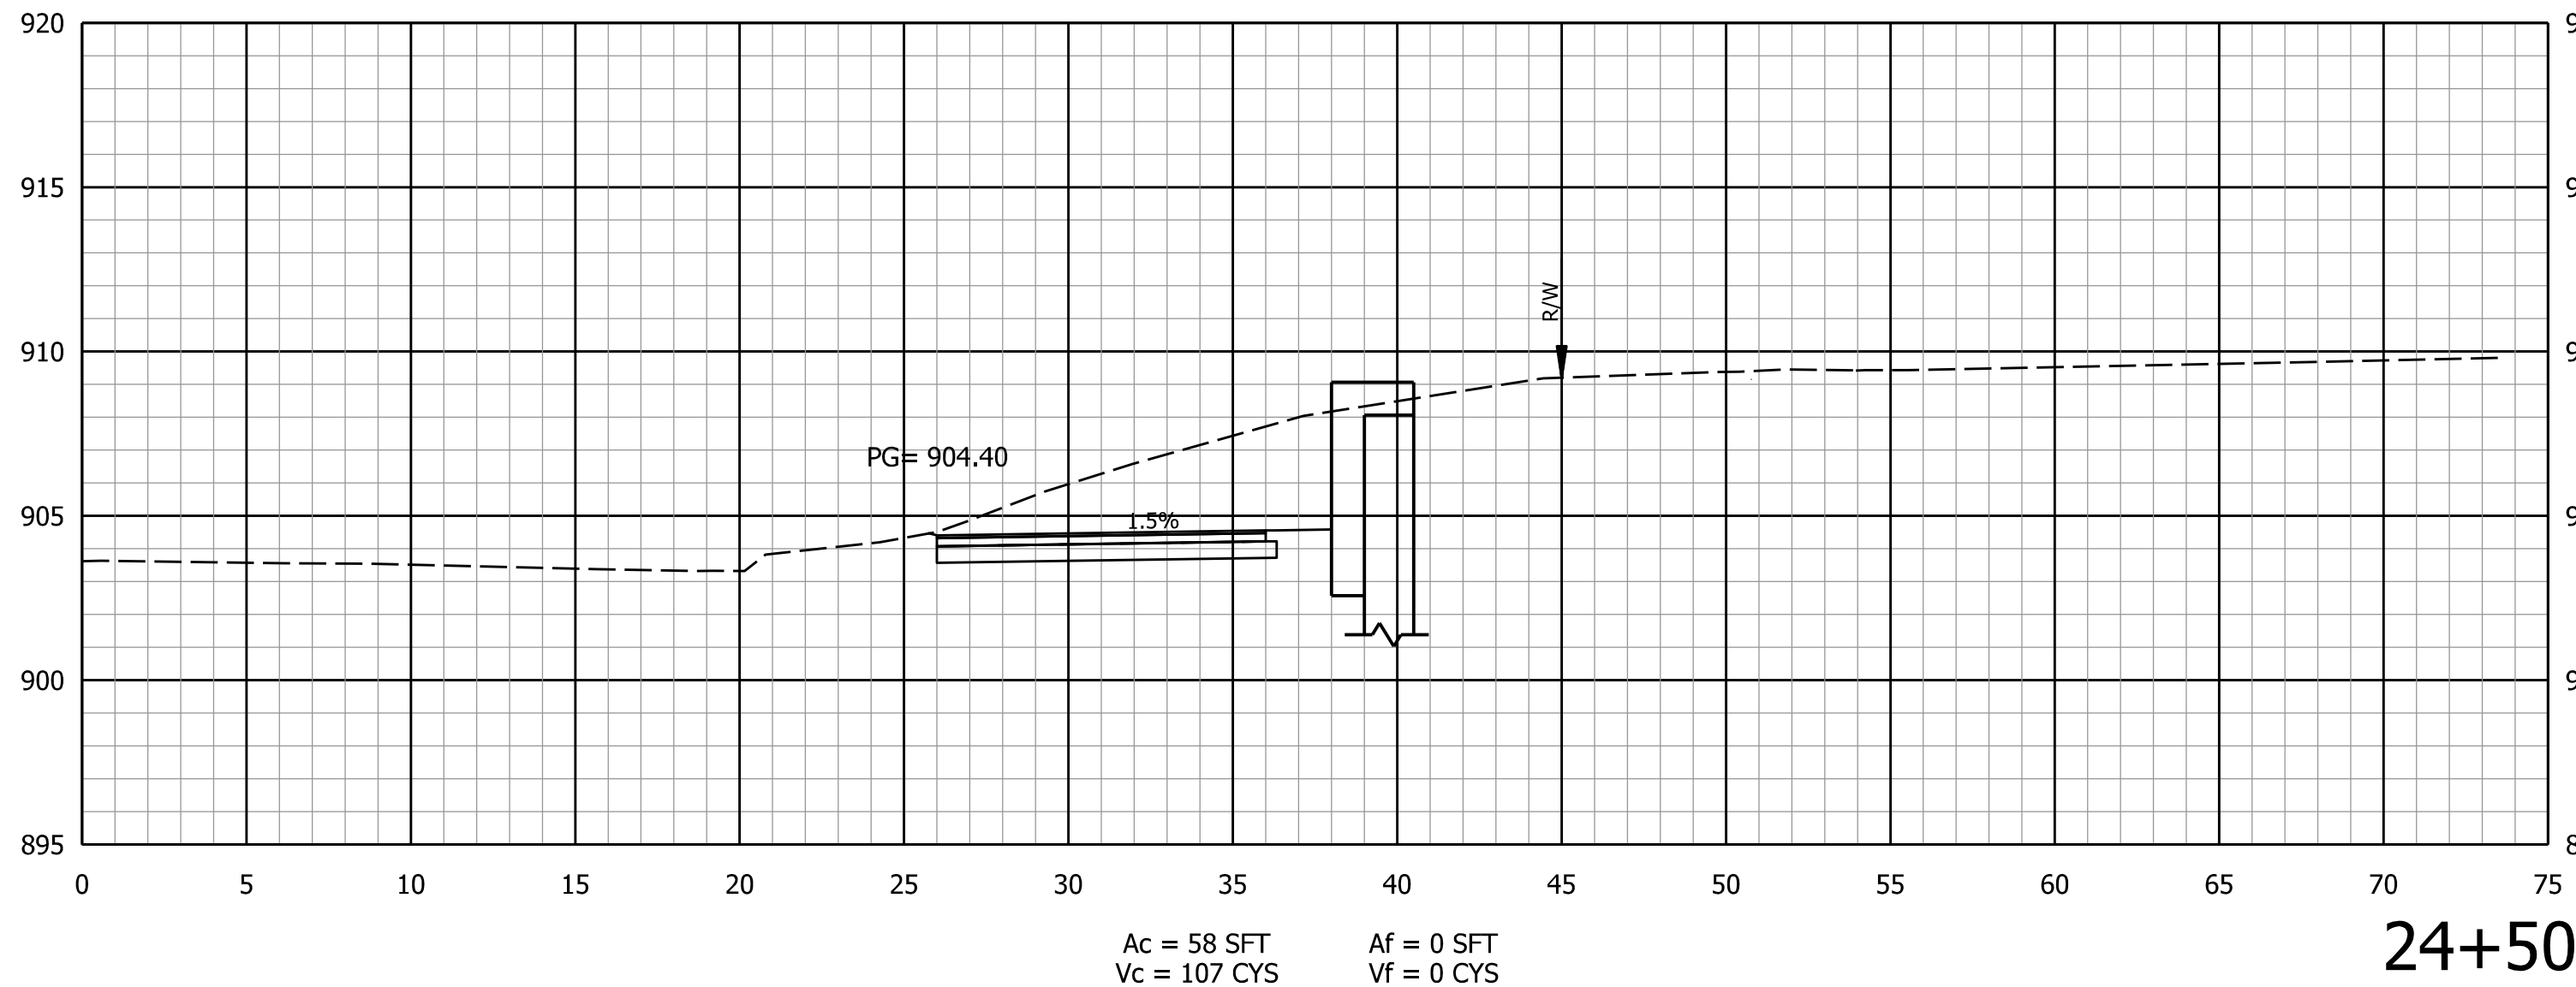

NOT FOR
CONSTRUCTION
DLZ INDIANA, LLC

RECOMMENDED FOR APPROVAL			DESIGN ENGINEER			DATE			INDIANA DEPARTMENT OF TRANSPORTATION			SCALE			BRIDGE FILE		
												1" = 5'			----		
															DESIGNATION		
												1702957					
DESIGNED: AMH 11/2019			DRAWN: DPH 11/2019						CROSS SECTIONS LINE "PR-S"			SURVEY BOOK			SHEETS		
												ELECTRONIC			55 of 56		
CHECKED: DSB 11/2019			CHECKED: AMH 11/2019									CONTRACT			PROJECT		
												R-40890			1702957		

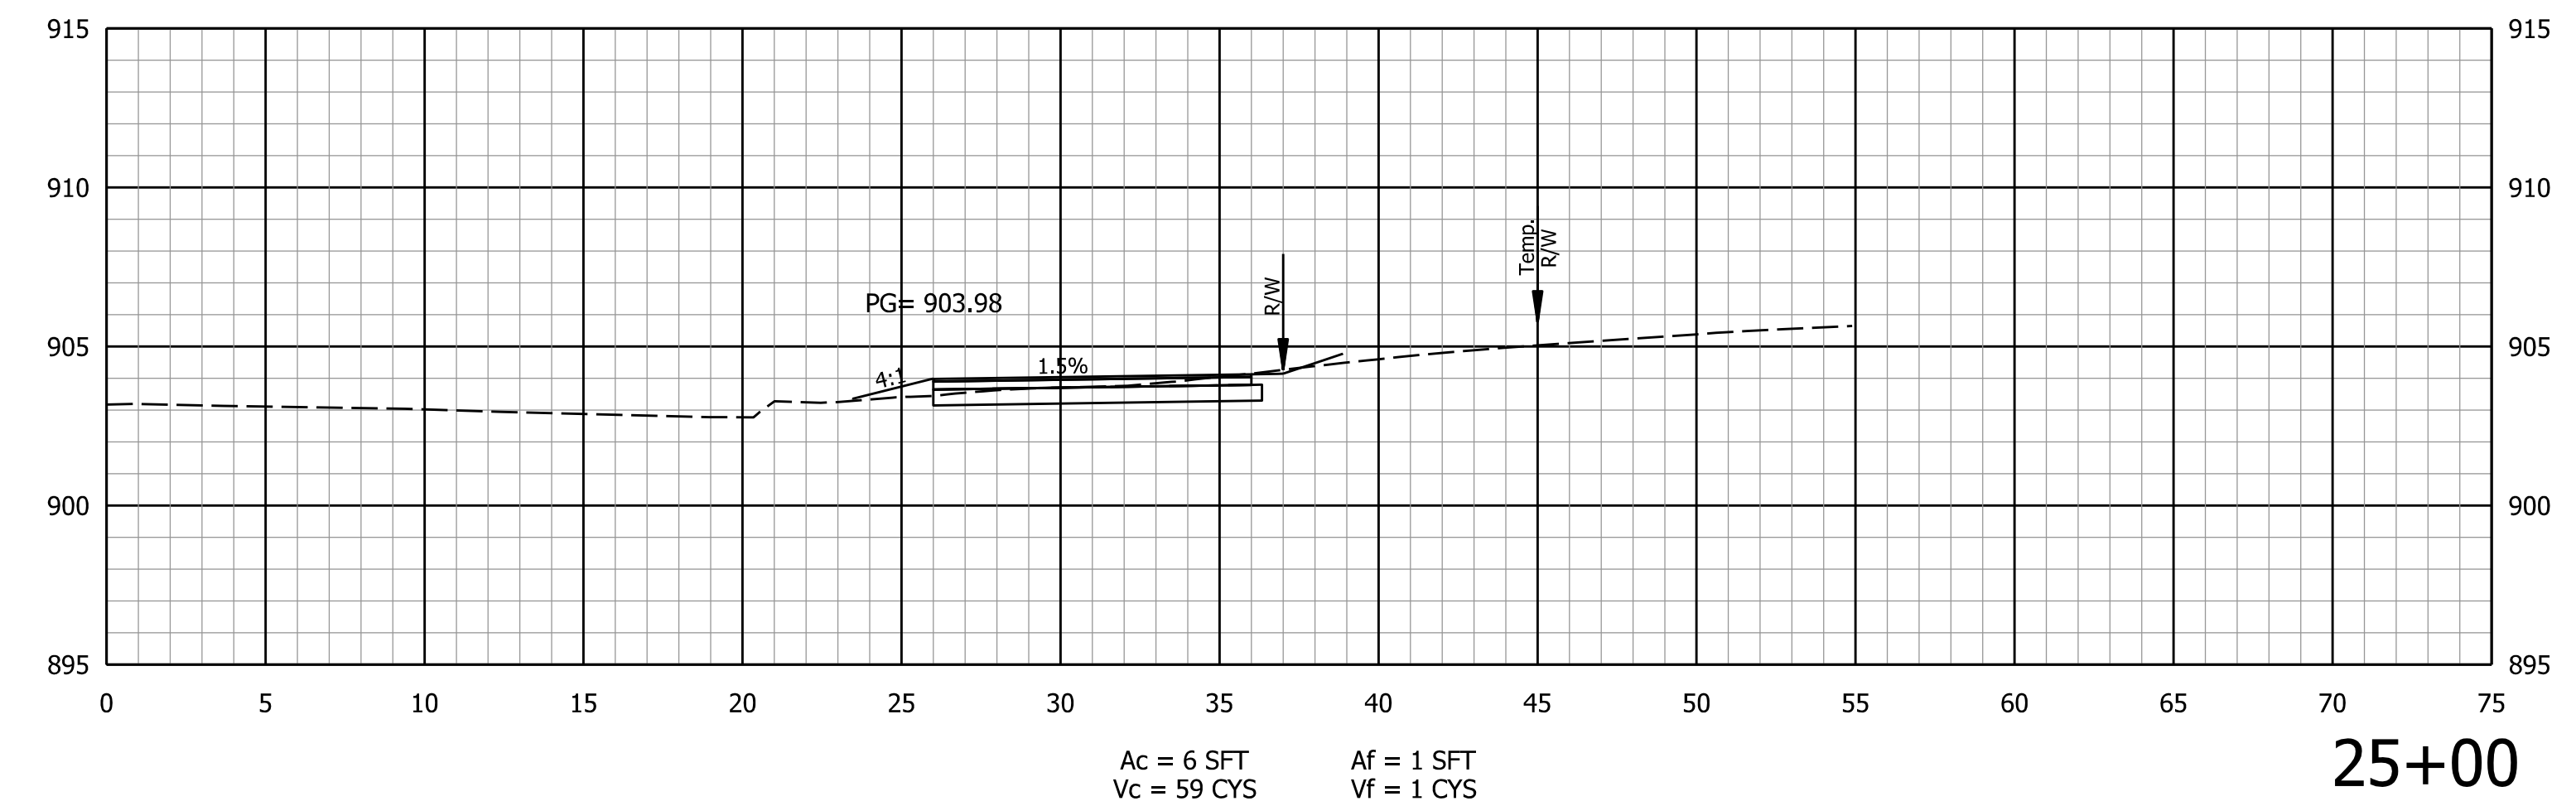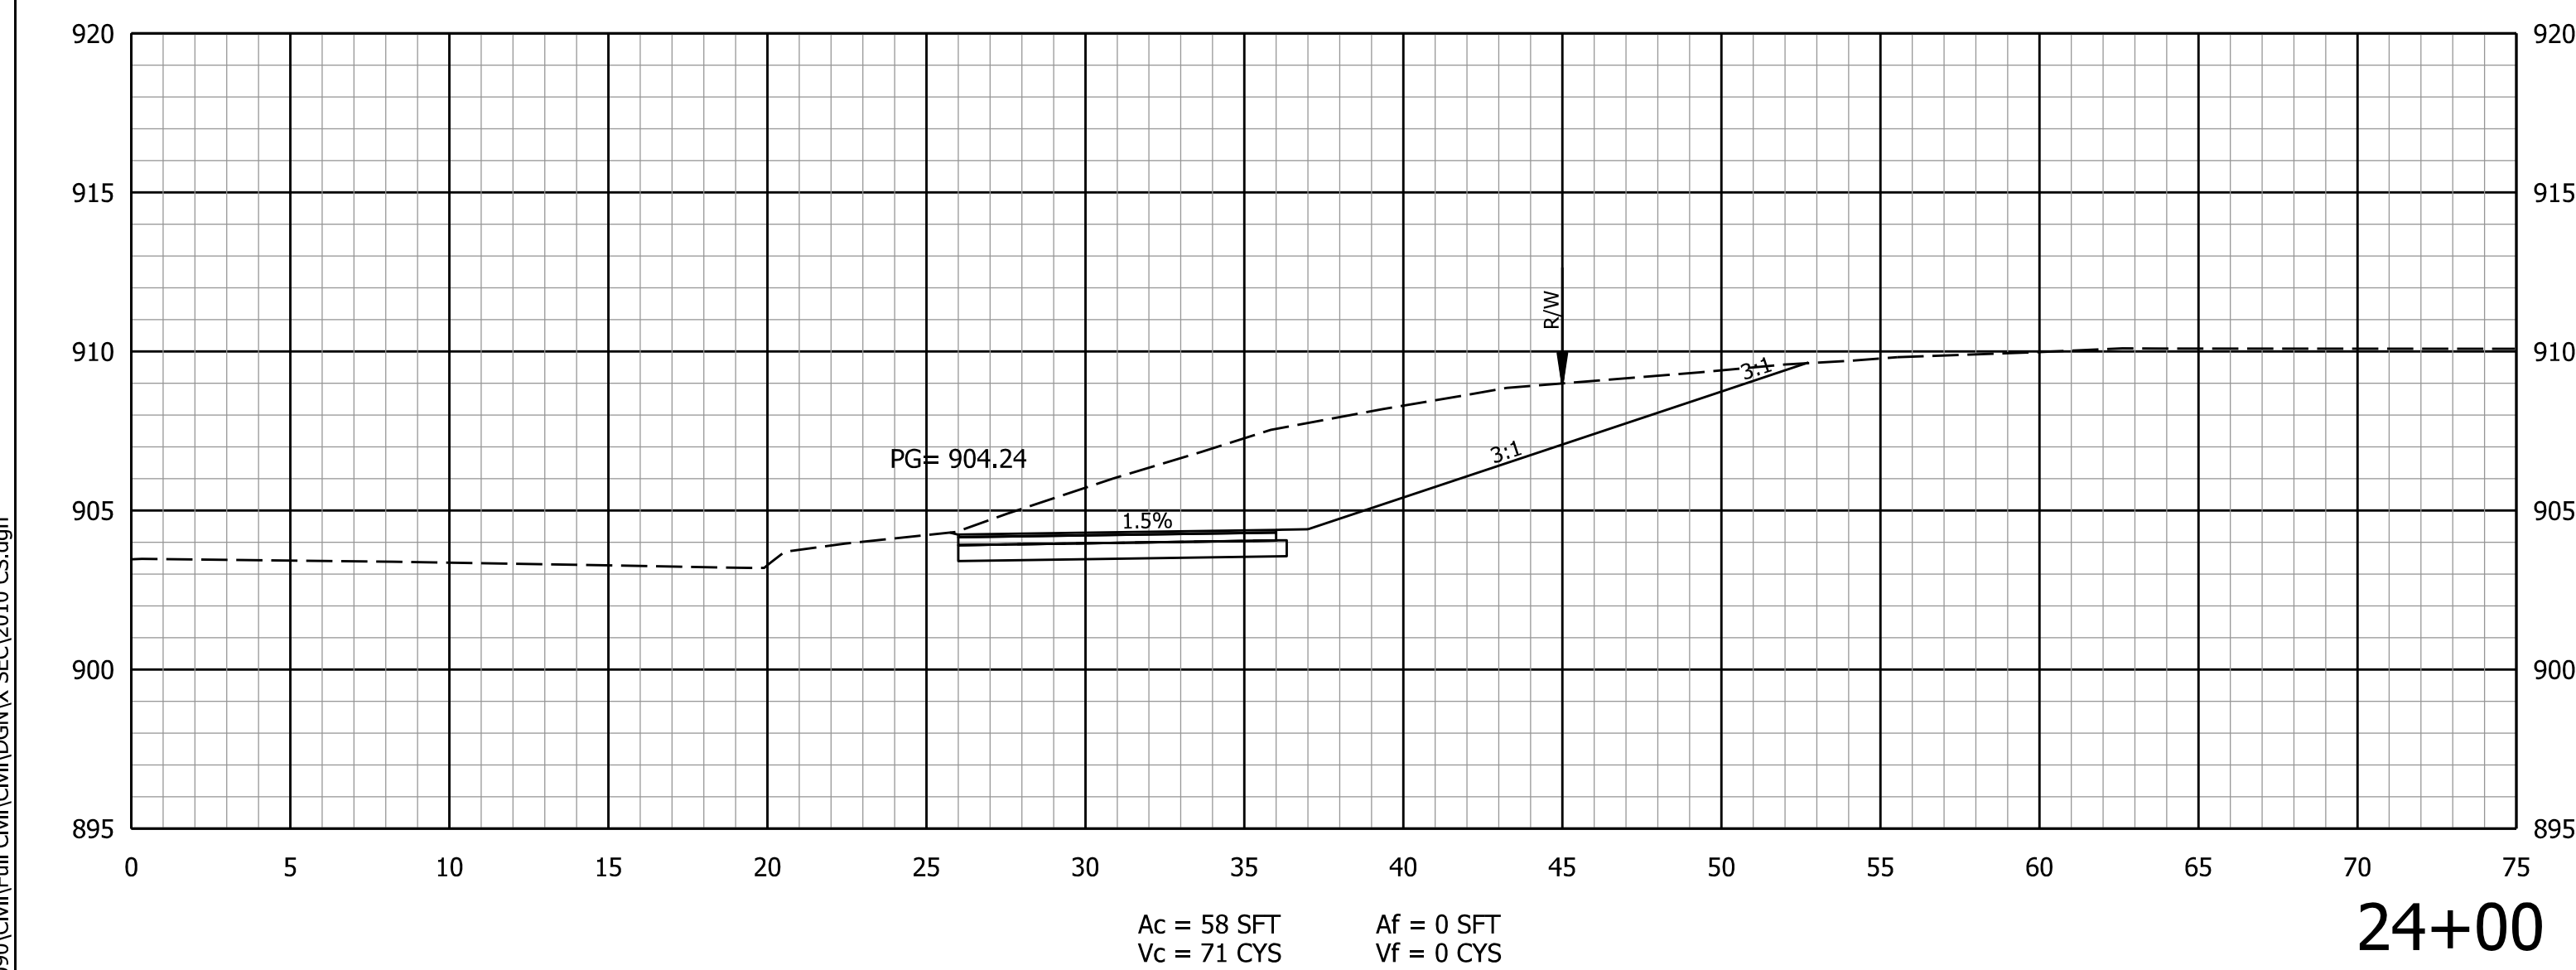
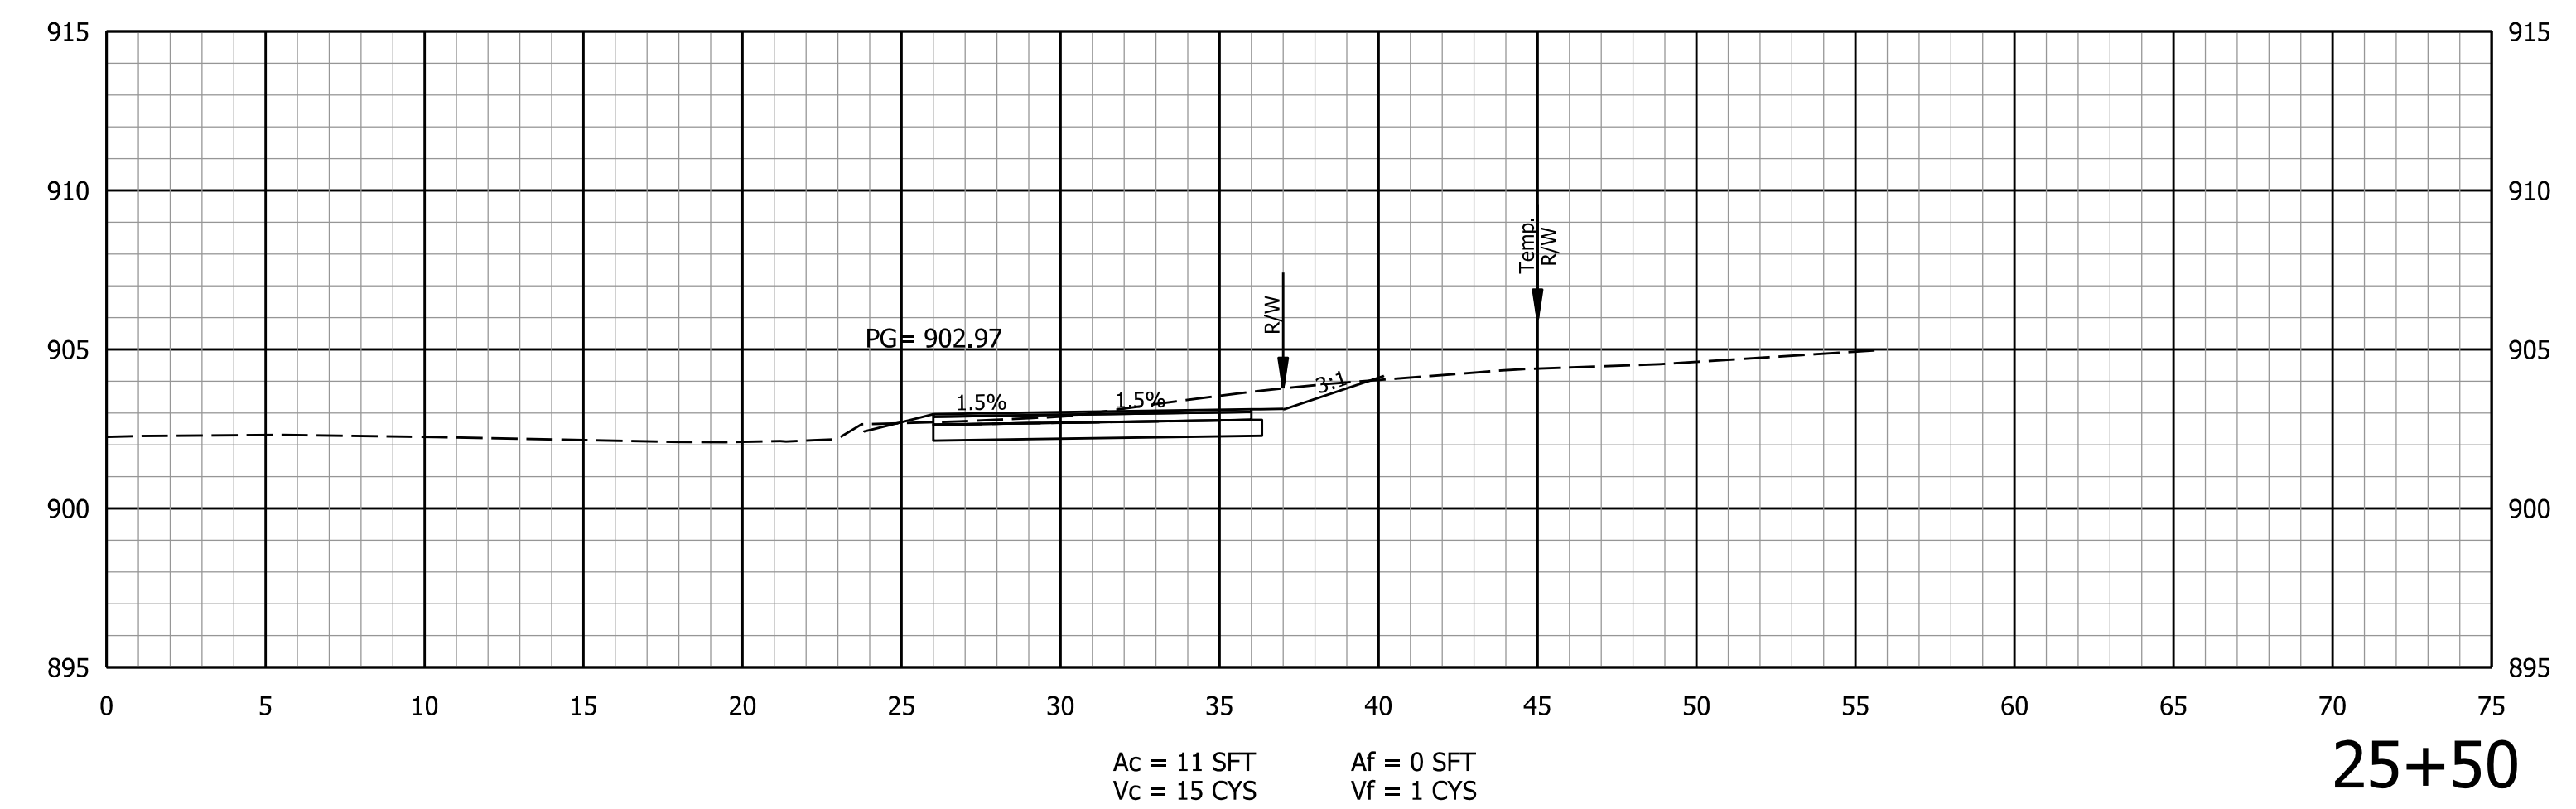
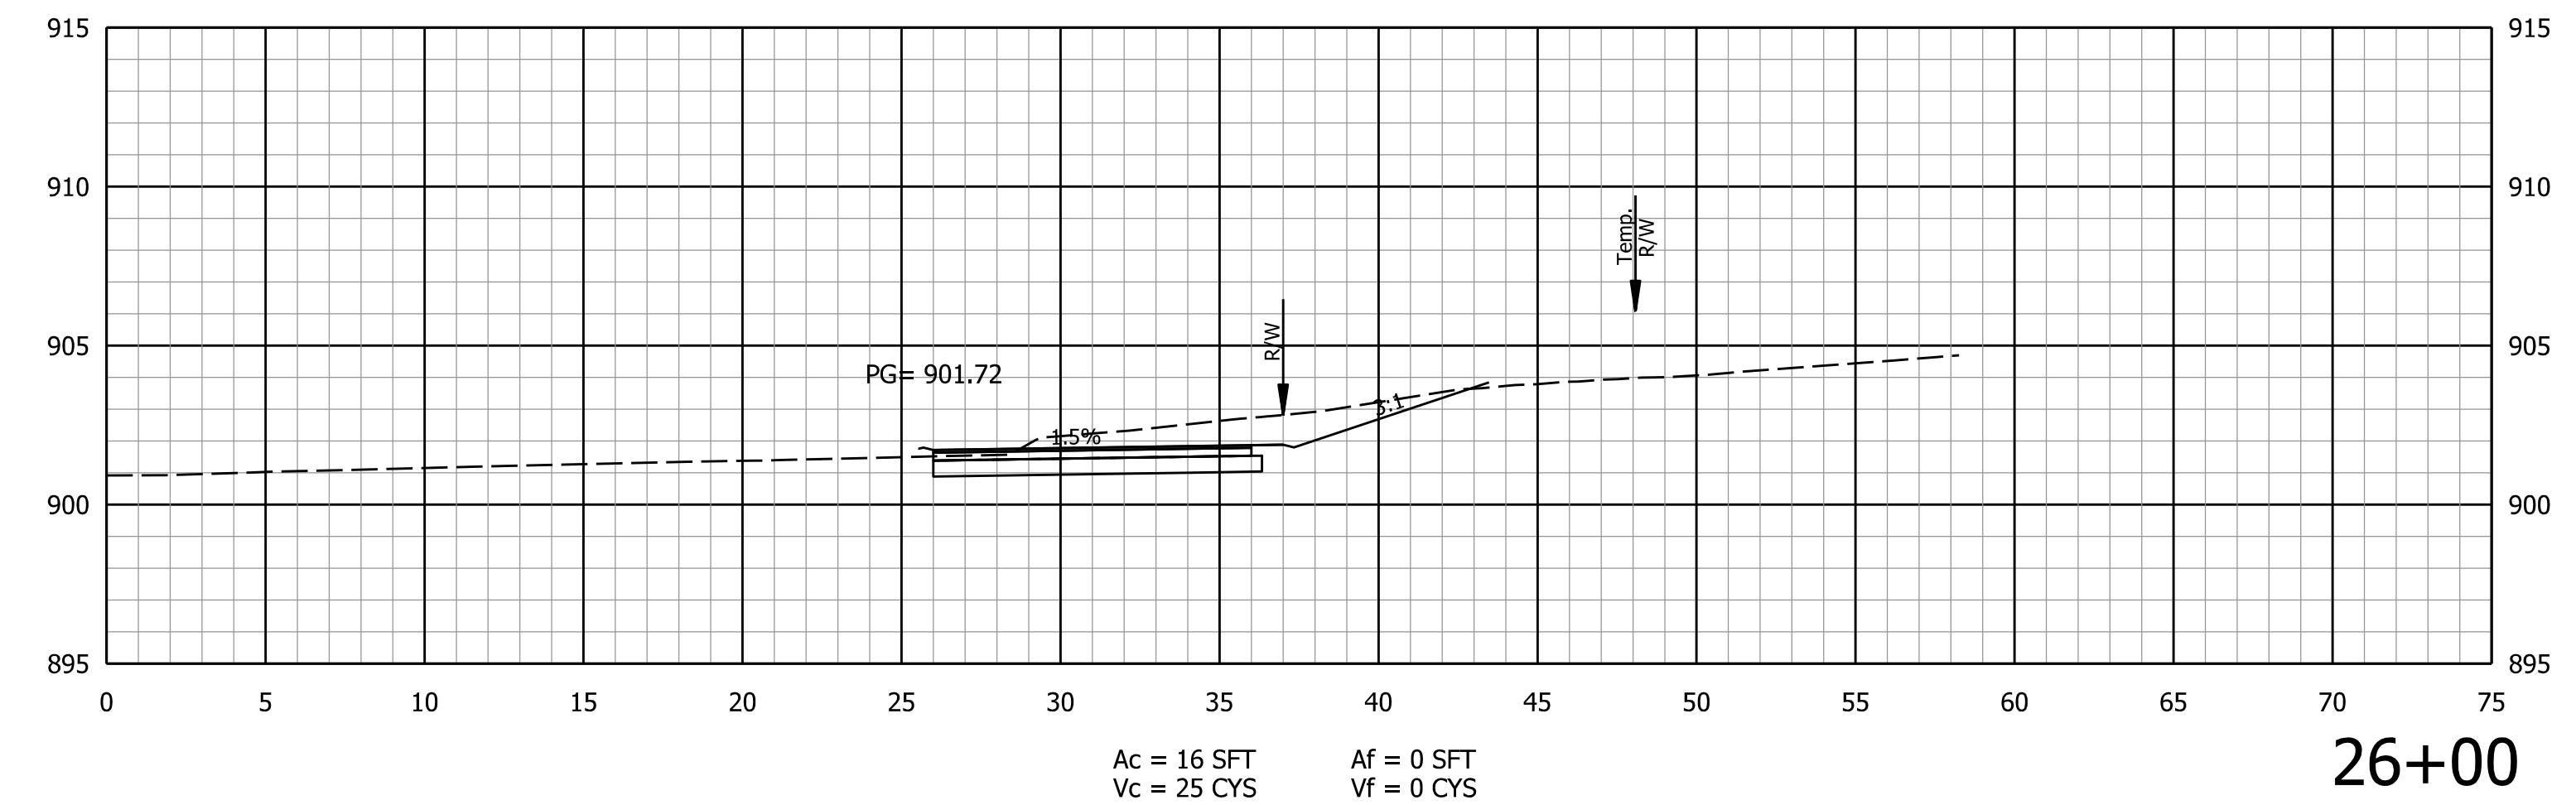
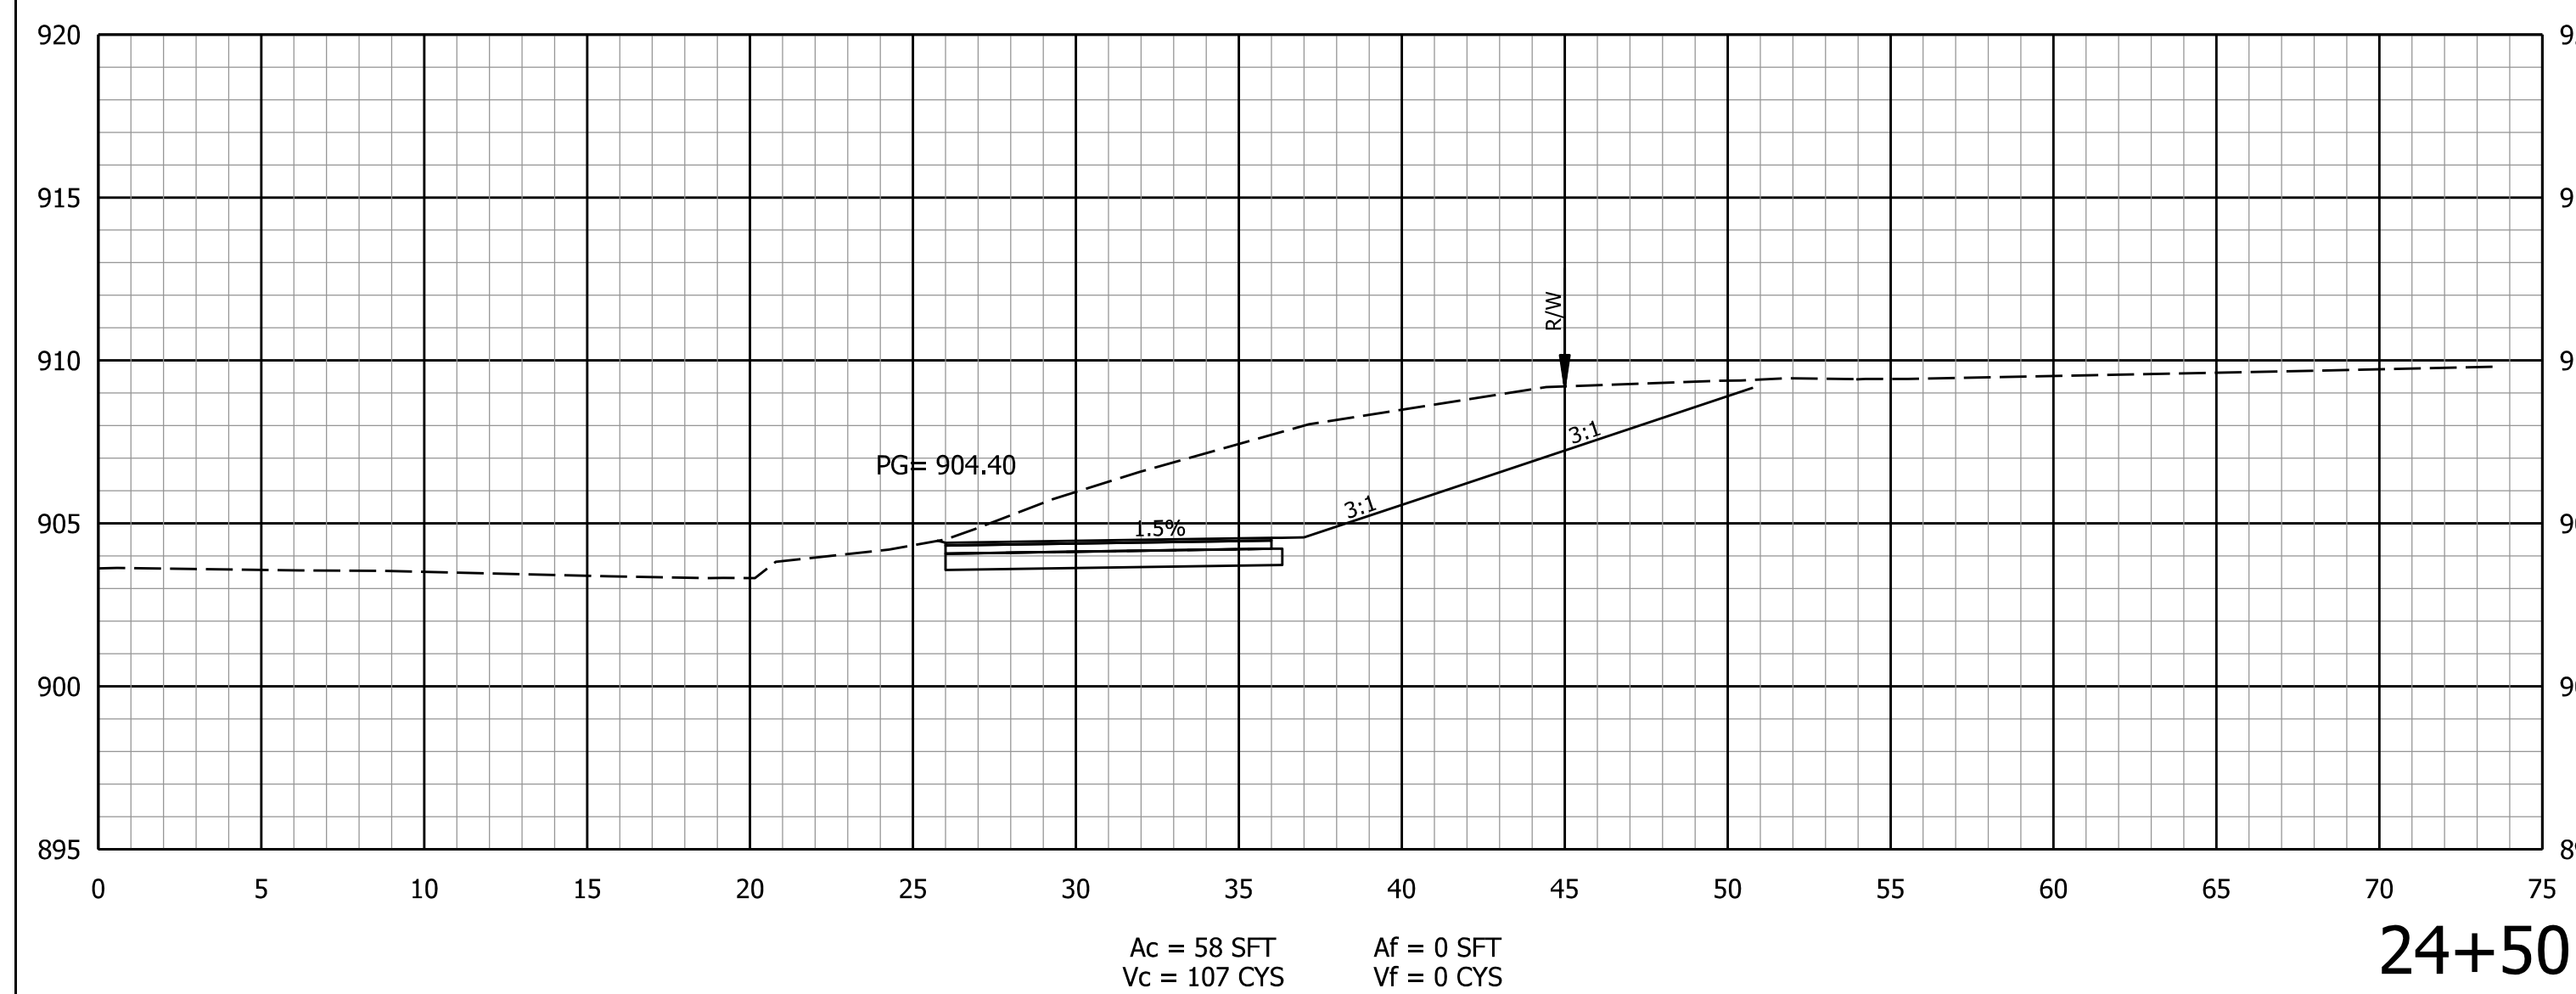


NOT FOR
CONSTRUCTION

DLZ INDIANA, LLC

RECOMMENDED FOR APPROVAL		INDIANA DEPARTMENT OF TRANSPORTATION	SCALE	BRIDGE FILE
	DESIGN ENGINEER		DATE	1" = 5'
				DESIGNATION
				1702957
DESIGNED: AMH 11/2019	DRAWN: DPH 11/2019	CROSS SECTIONS LINE "PR-S"	SURVEY BOOK	SHEETS
			ELECTRONIC	55 of 56
CHECKED: DSB 11/2019	CHECKED: AMH 11/2019		CONTRACT	PROJECT
			R-40890	1702957

3/31/2020
PW\12018\1863\2010\X:\Projects\GFL\2018\1863\2010\990\Civil\Civil\BGN\X-SEC\2010 CS.dgn

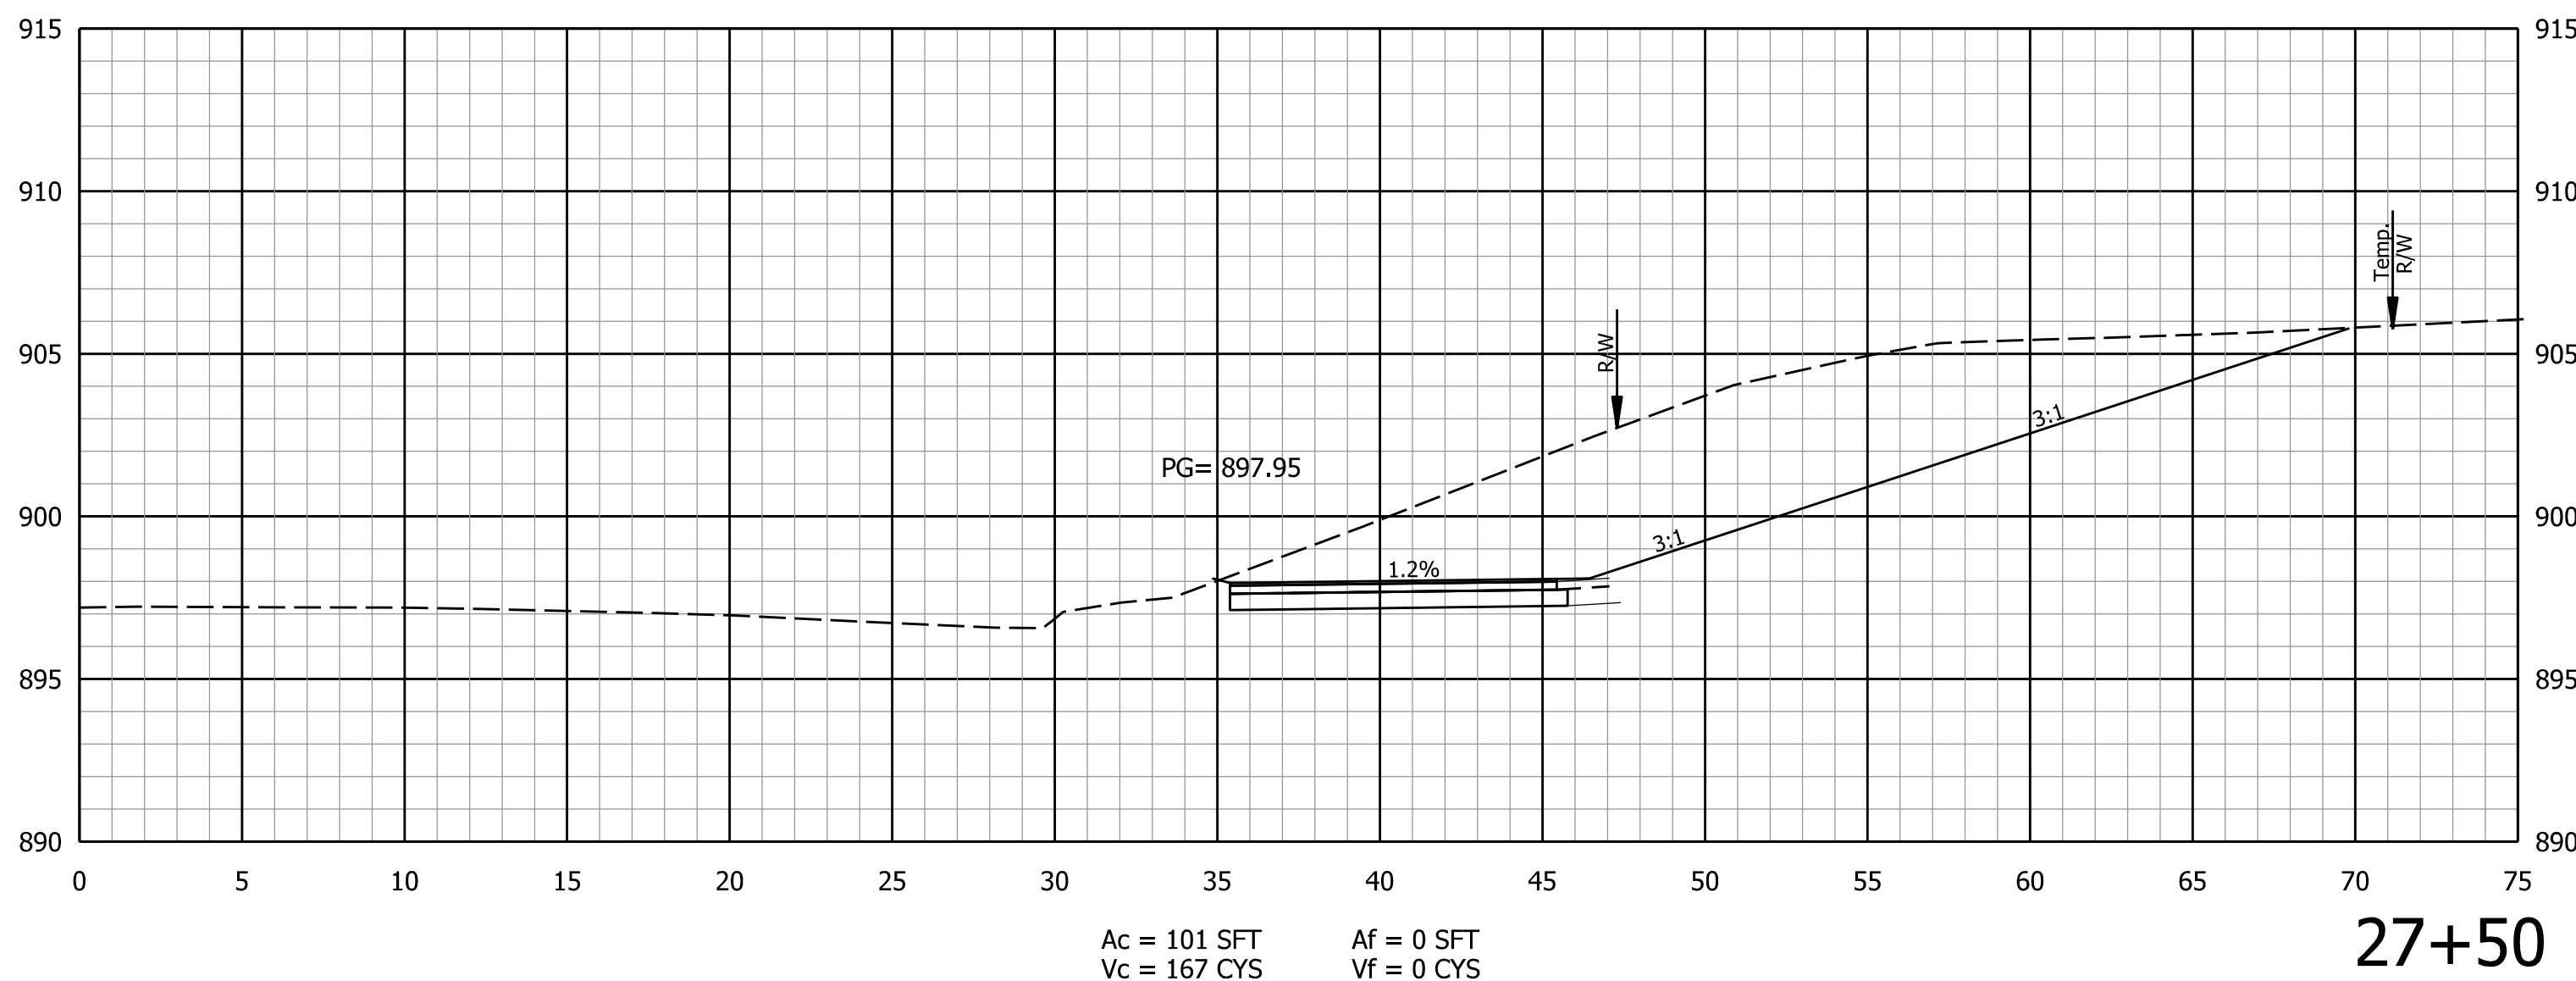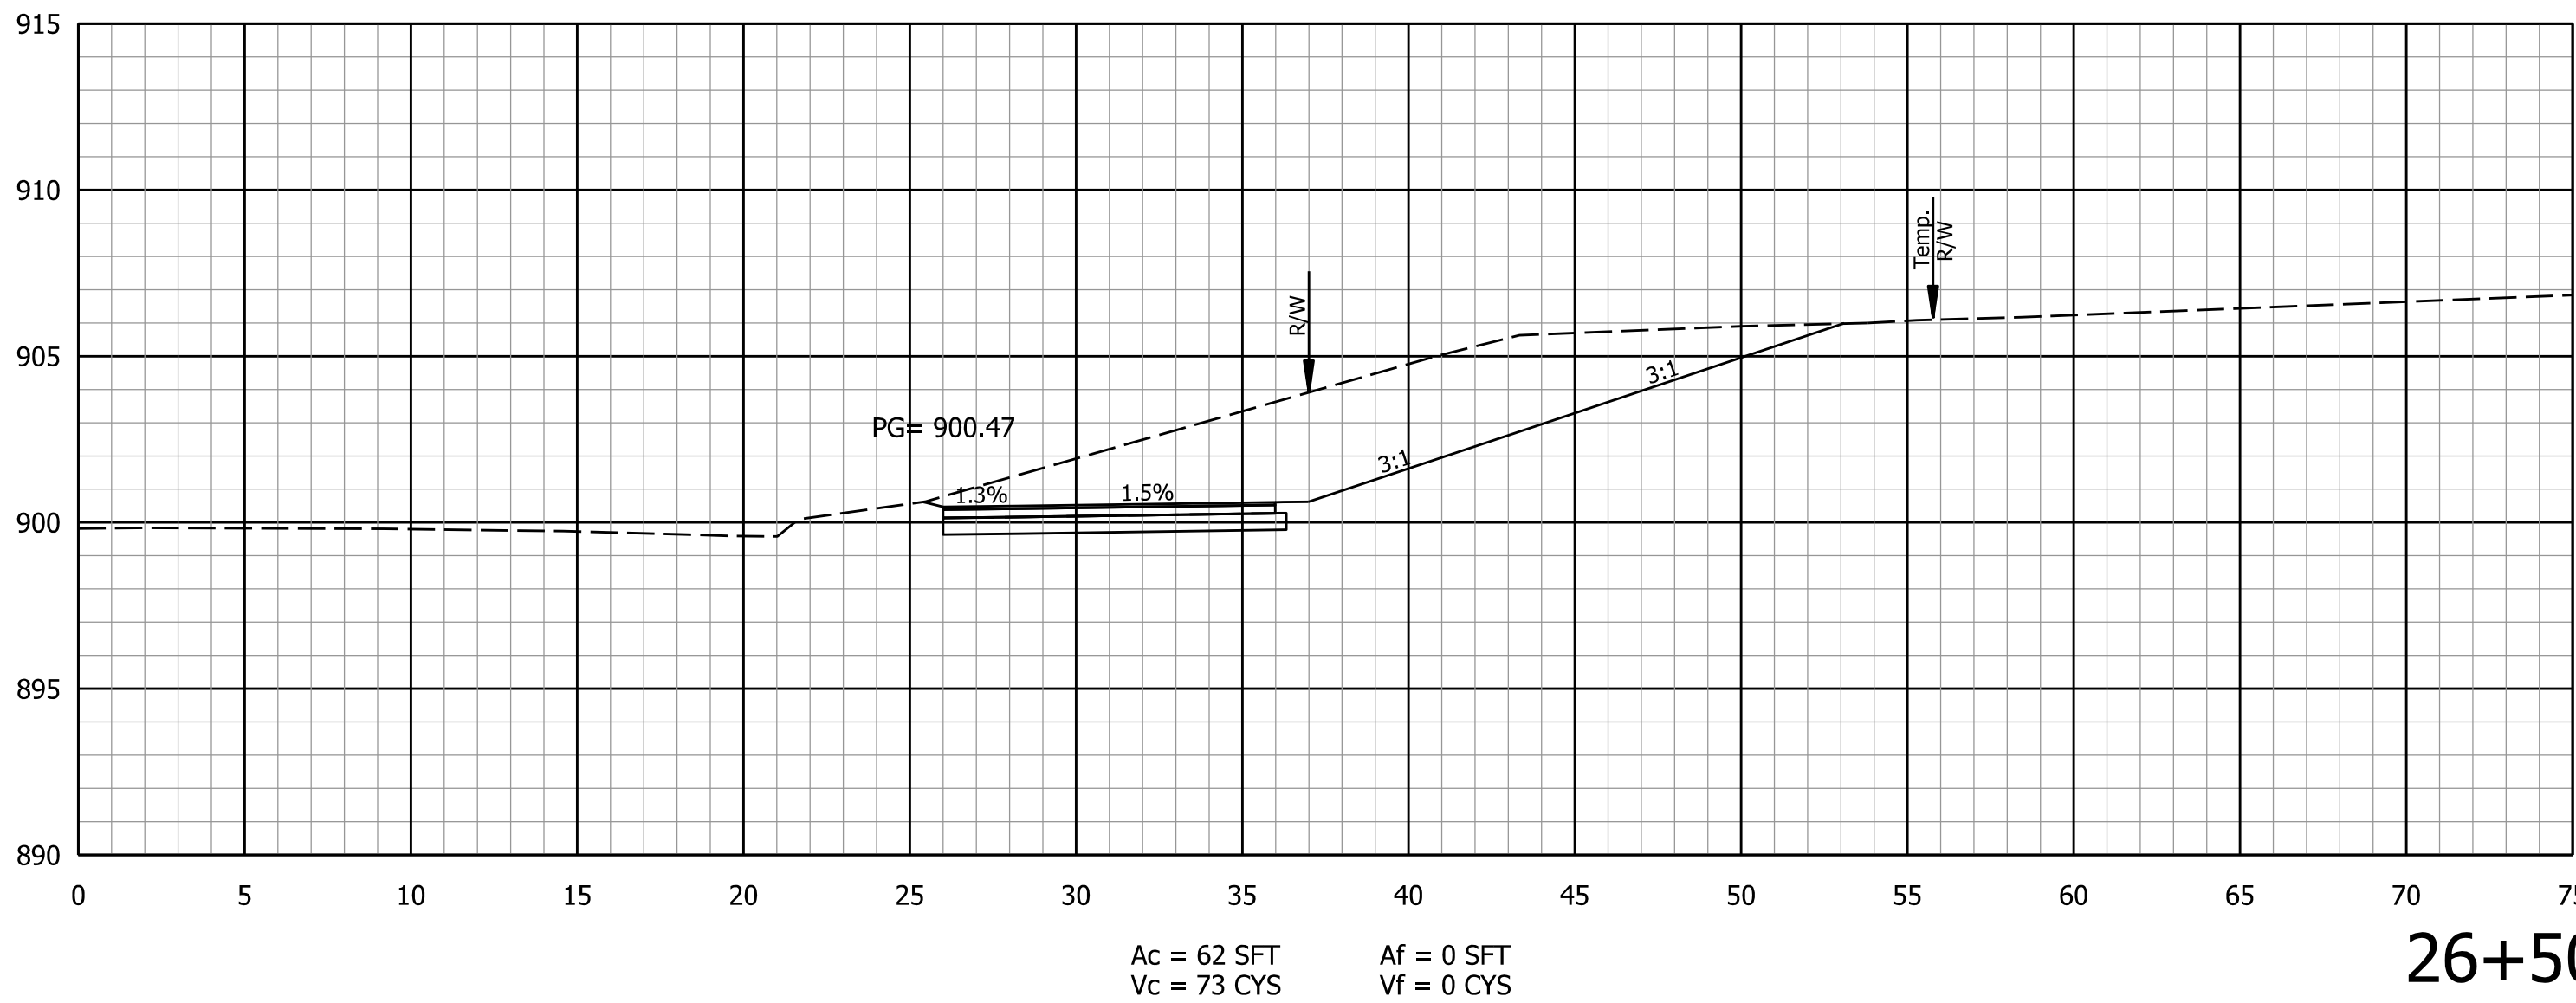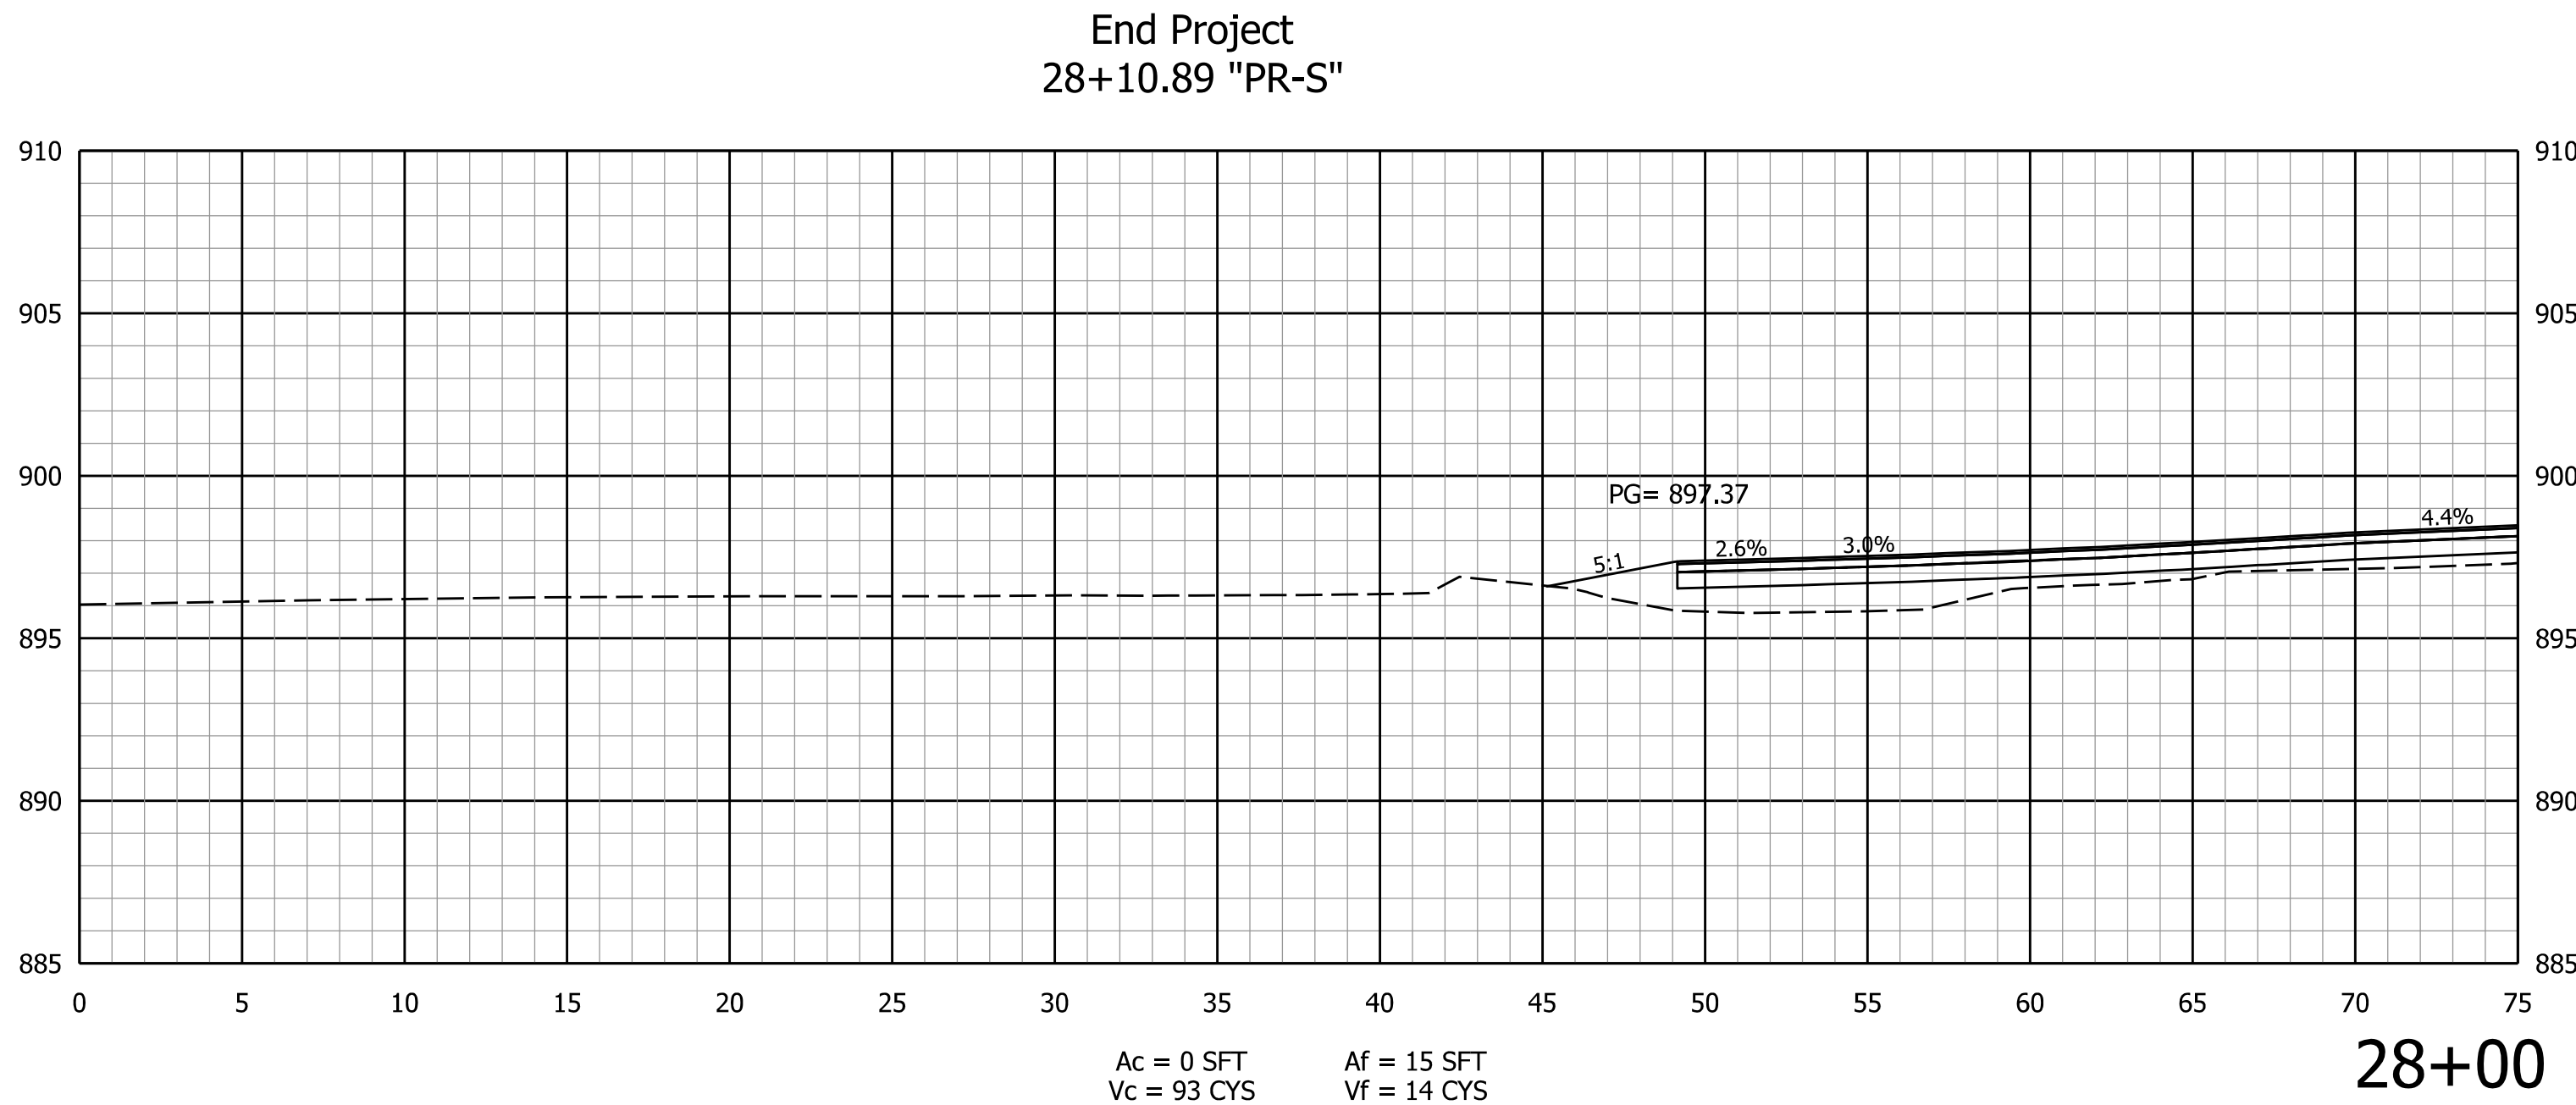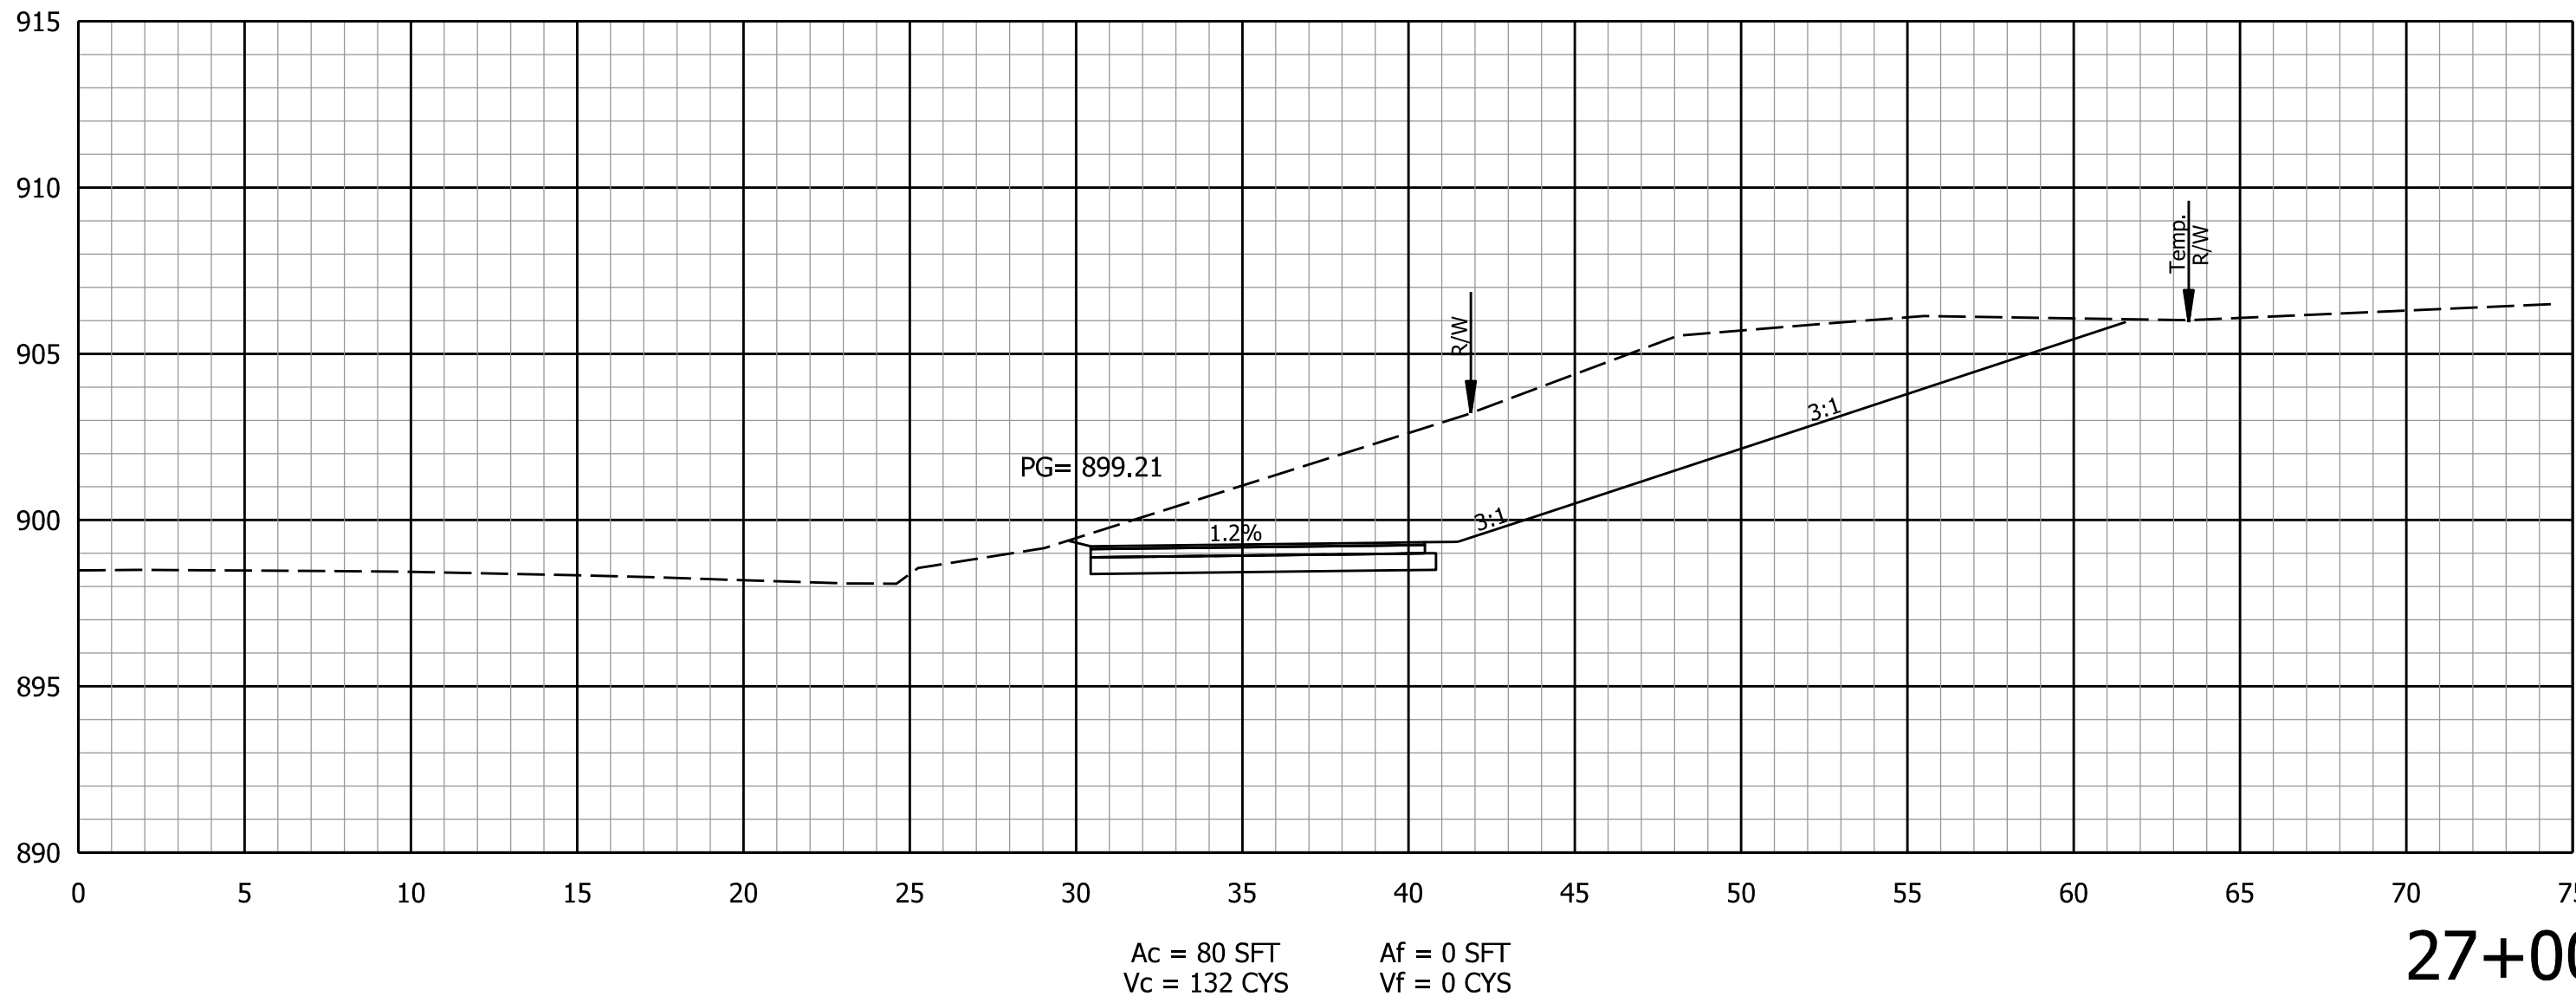

NOT FOR
CONSTRUCTION
DLZ INDIANA, LLC

RECOMMENDED FOR APPROVAL		DESIGN ENGINEER		DATE
DESIGNED:	AMH	11/2019	DRAWN:	DPH
CHECKED:	DSB	11/2019	CHECKED:	AMH

INDIANA
DEPARTMENT OF TRANSPORTATION

CROSS SECTIONS
LINE "PR-S"

SCALE 1" = 5'		BRIDGE FILE ----	
		DESIGNATION 1702957	
SURVEY BOOK ELECTRONIC CONTRACT R-40890		SHEETS 56 of 56 PROJECT 1702957	

STA. 26+50 TO STA. 28+00